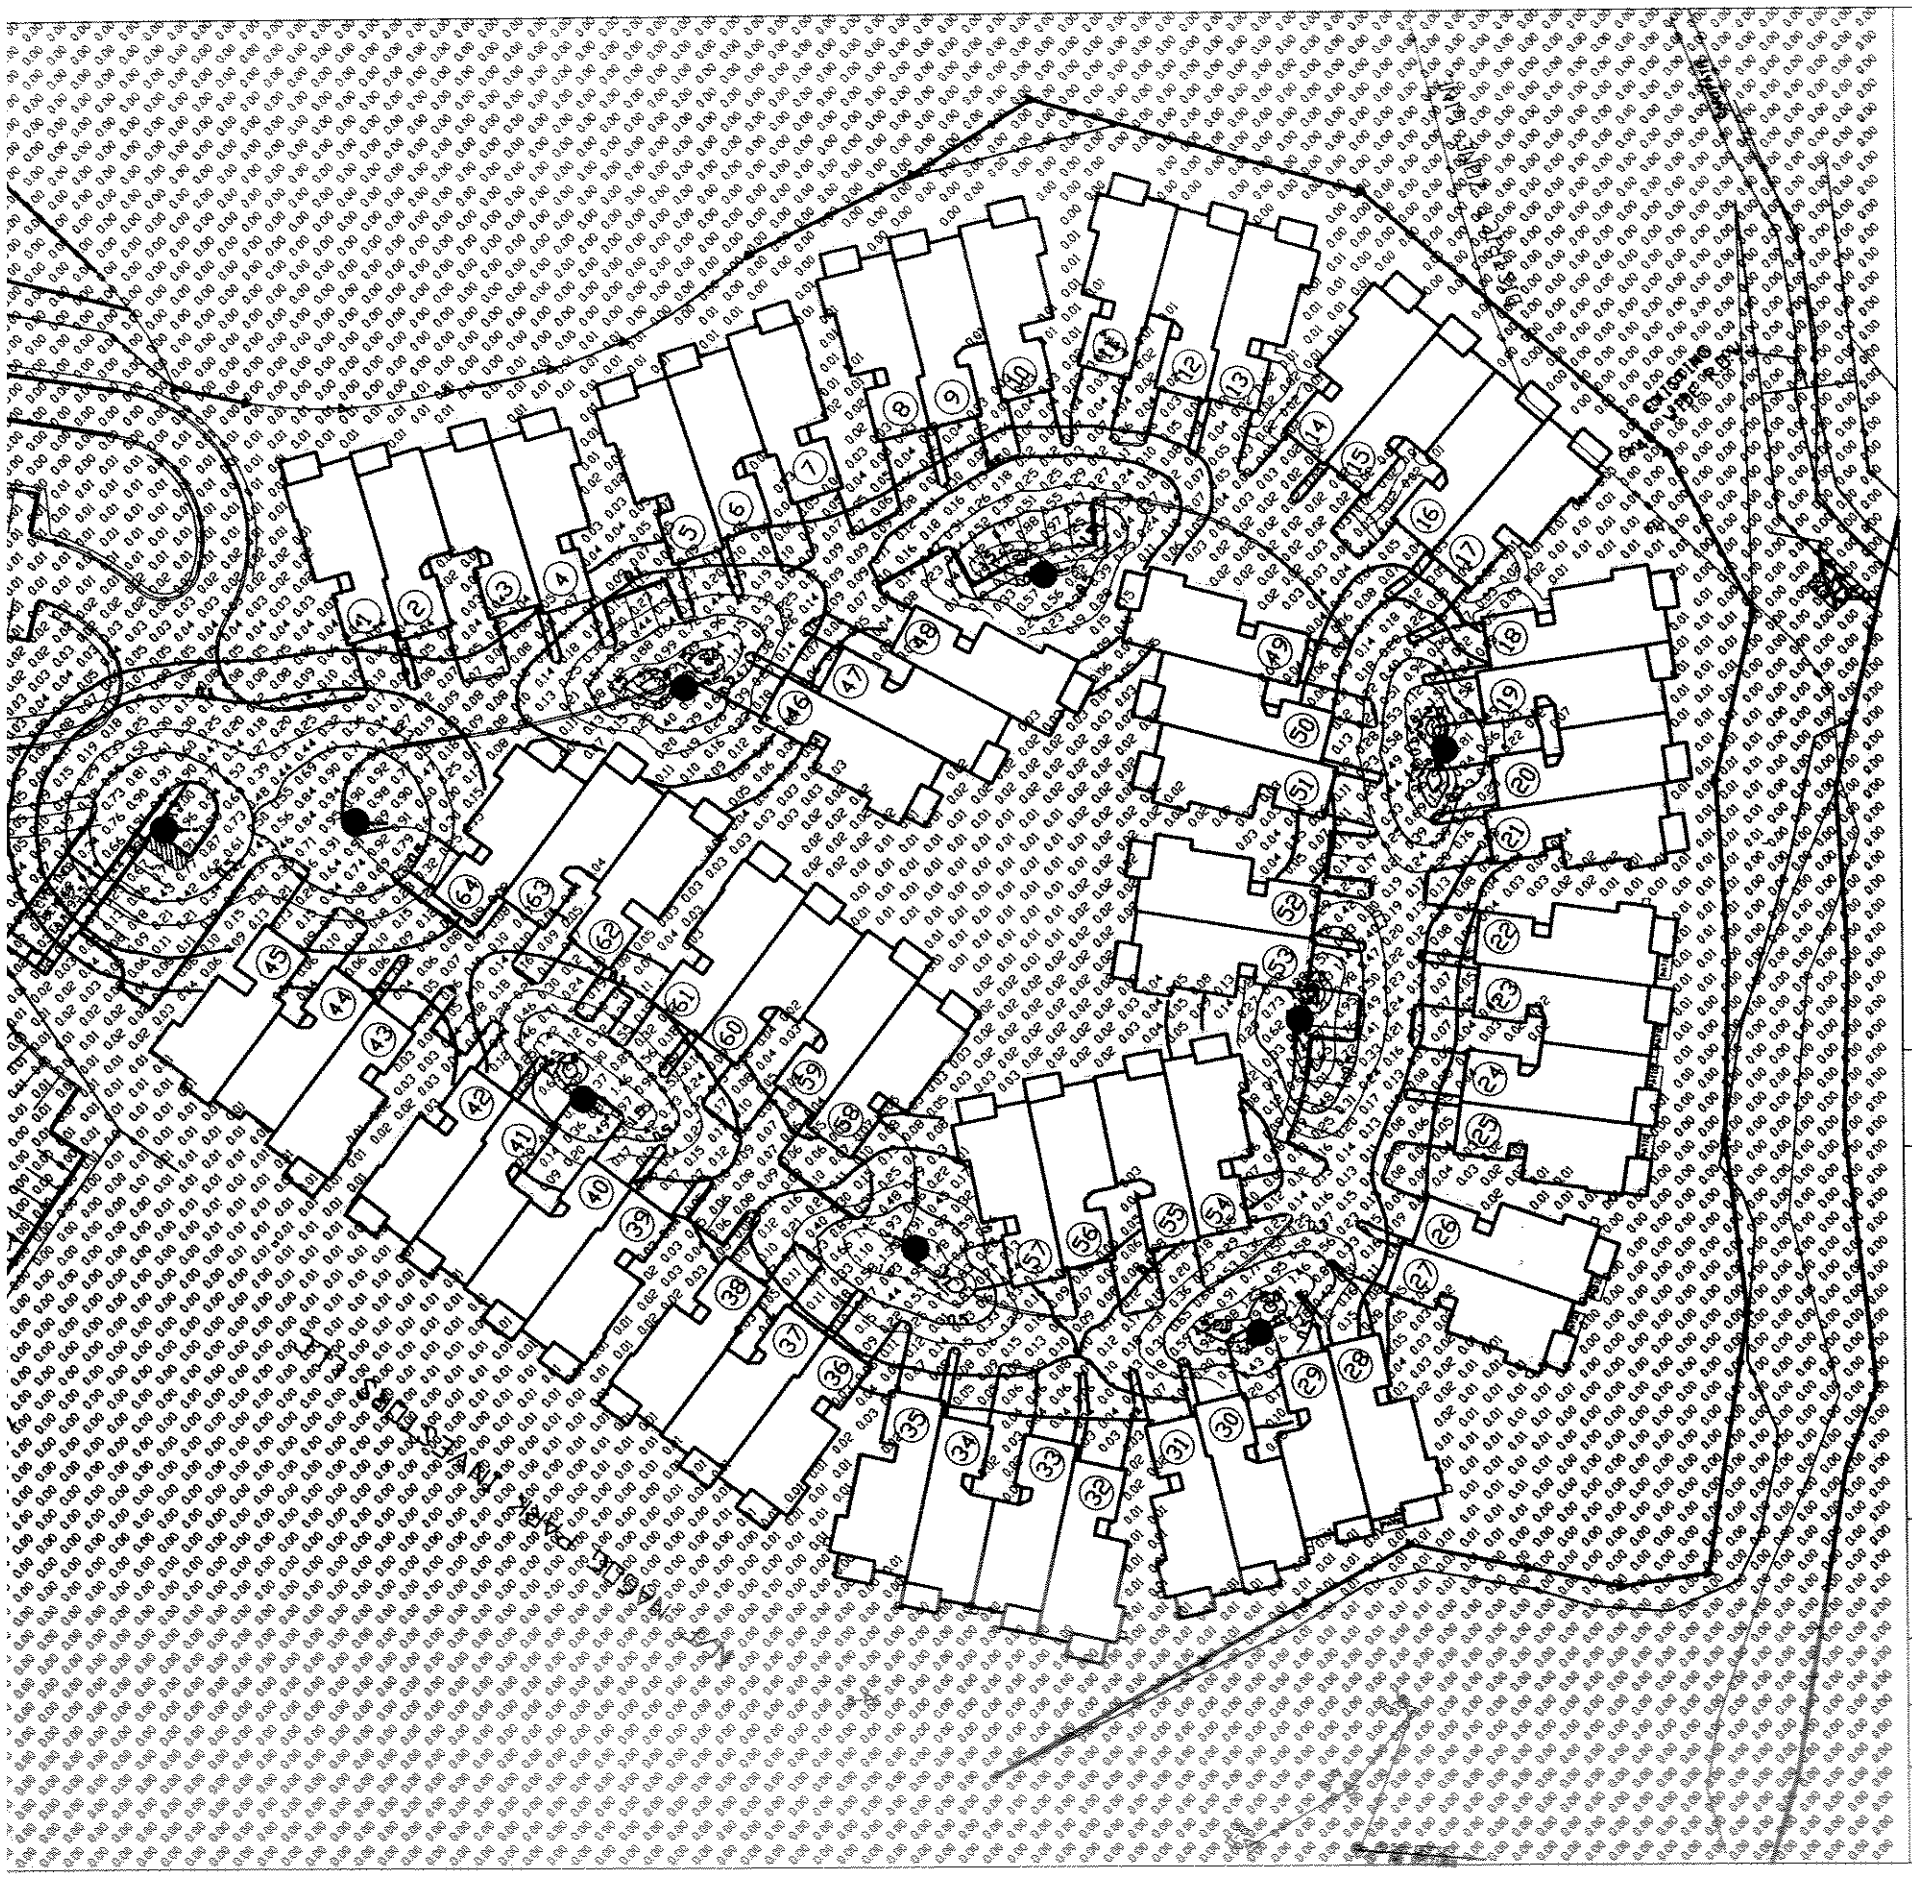

DYNAMIC LIGHTING INC.

WWW.DYNAMICLIGHTING.COM
5220 SHANK ROAD
PEARLAND, TEXAS 77581
PHONE: (281) 997-6400
FAX: (281) 997-6441
TOLL FREE: 1 (800) 394-0066

**GENERAL NOTES**

AVG: .07 FC
MIN: .00 FC
MAX: 2.63 FC

**LEGEND**

(7) D1305.188-12 D134/AO28AC/SLL/T3 100MH

(7) D1305.188-12 D134/AO28AC/SLL/T5 100MH

**JOB**

Woodlands at Laurel Hill
100MH Run

PHOTOMETRICS BY: JMT

DATE 08/20/06

SCALE 40 FEET

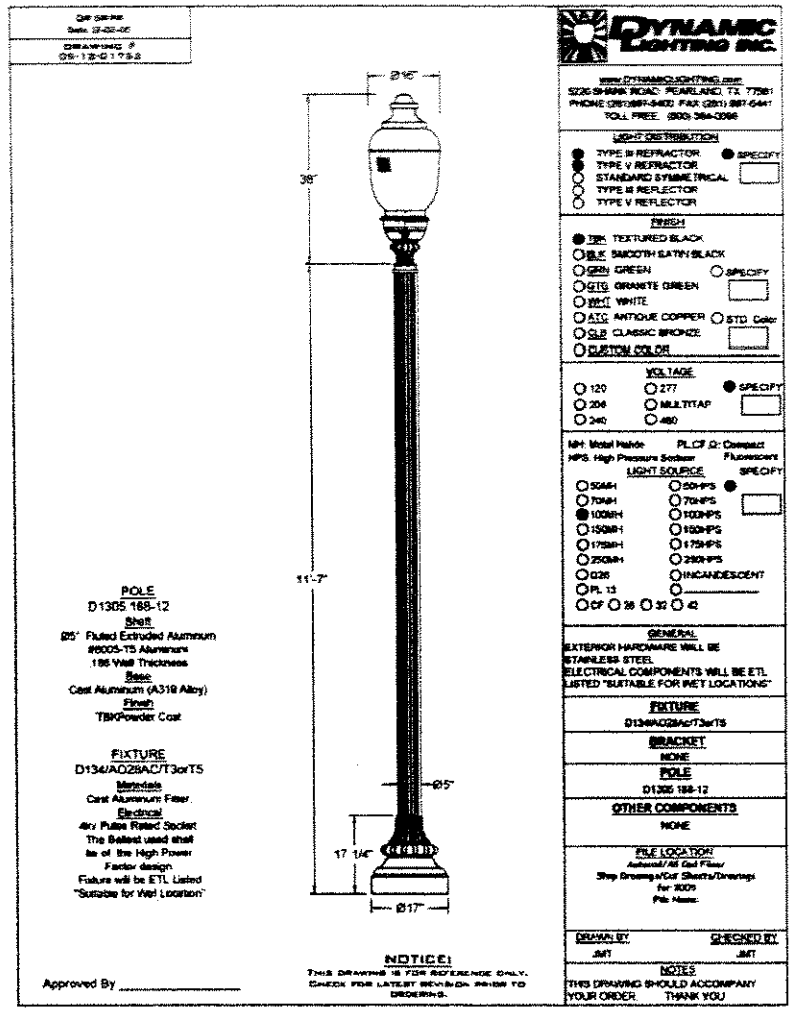


RECEIVED
JUL - 5 2006
TOWN OF ACTON
PLANNING DEPARTMENT

**Hawk Design, Inc.**
Landscape Architecture
Land Planning
Boston, MA
617-242-9200
info@hawkdesigninc.com

HAWK DESIGN, INC. 2006
THIS DRAWING AND ALL INFORMATION CONTAINED HEREON IS PROPRIETARY INFORMATION OF HAWK DESIGN, INC. AND MAY NOT BE COPIED OR REPRODUCED, EITHER IN WHOLE OR IN PART, BY ANY METHOD, WITHOUT WRITTEN PERMISSION OF HAWK DESIGN, INC.

Date: 8/21/06

Revisions:
Rev. Date Description

# The Woodlands at Laurel Hill

Acton / Westford, MA

Woodlands at Laurel Hill LLC

Drawn By: BM | Checked By: TM

Site Lighting Plan

L3