12/18/06 (9) Exhibit # 11

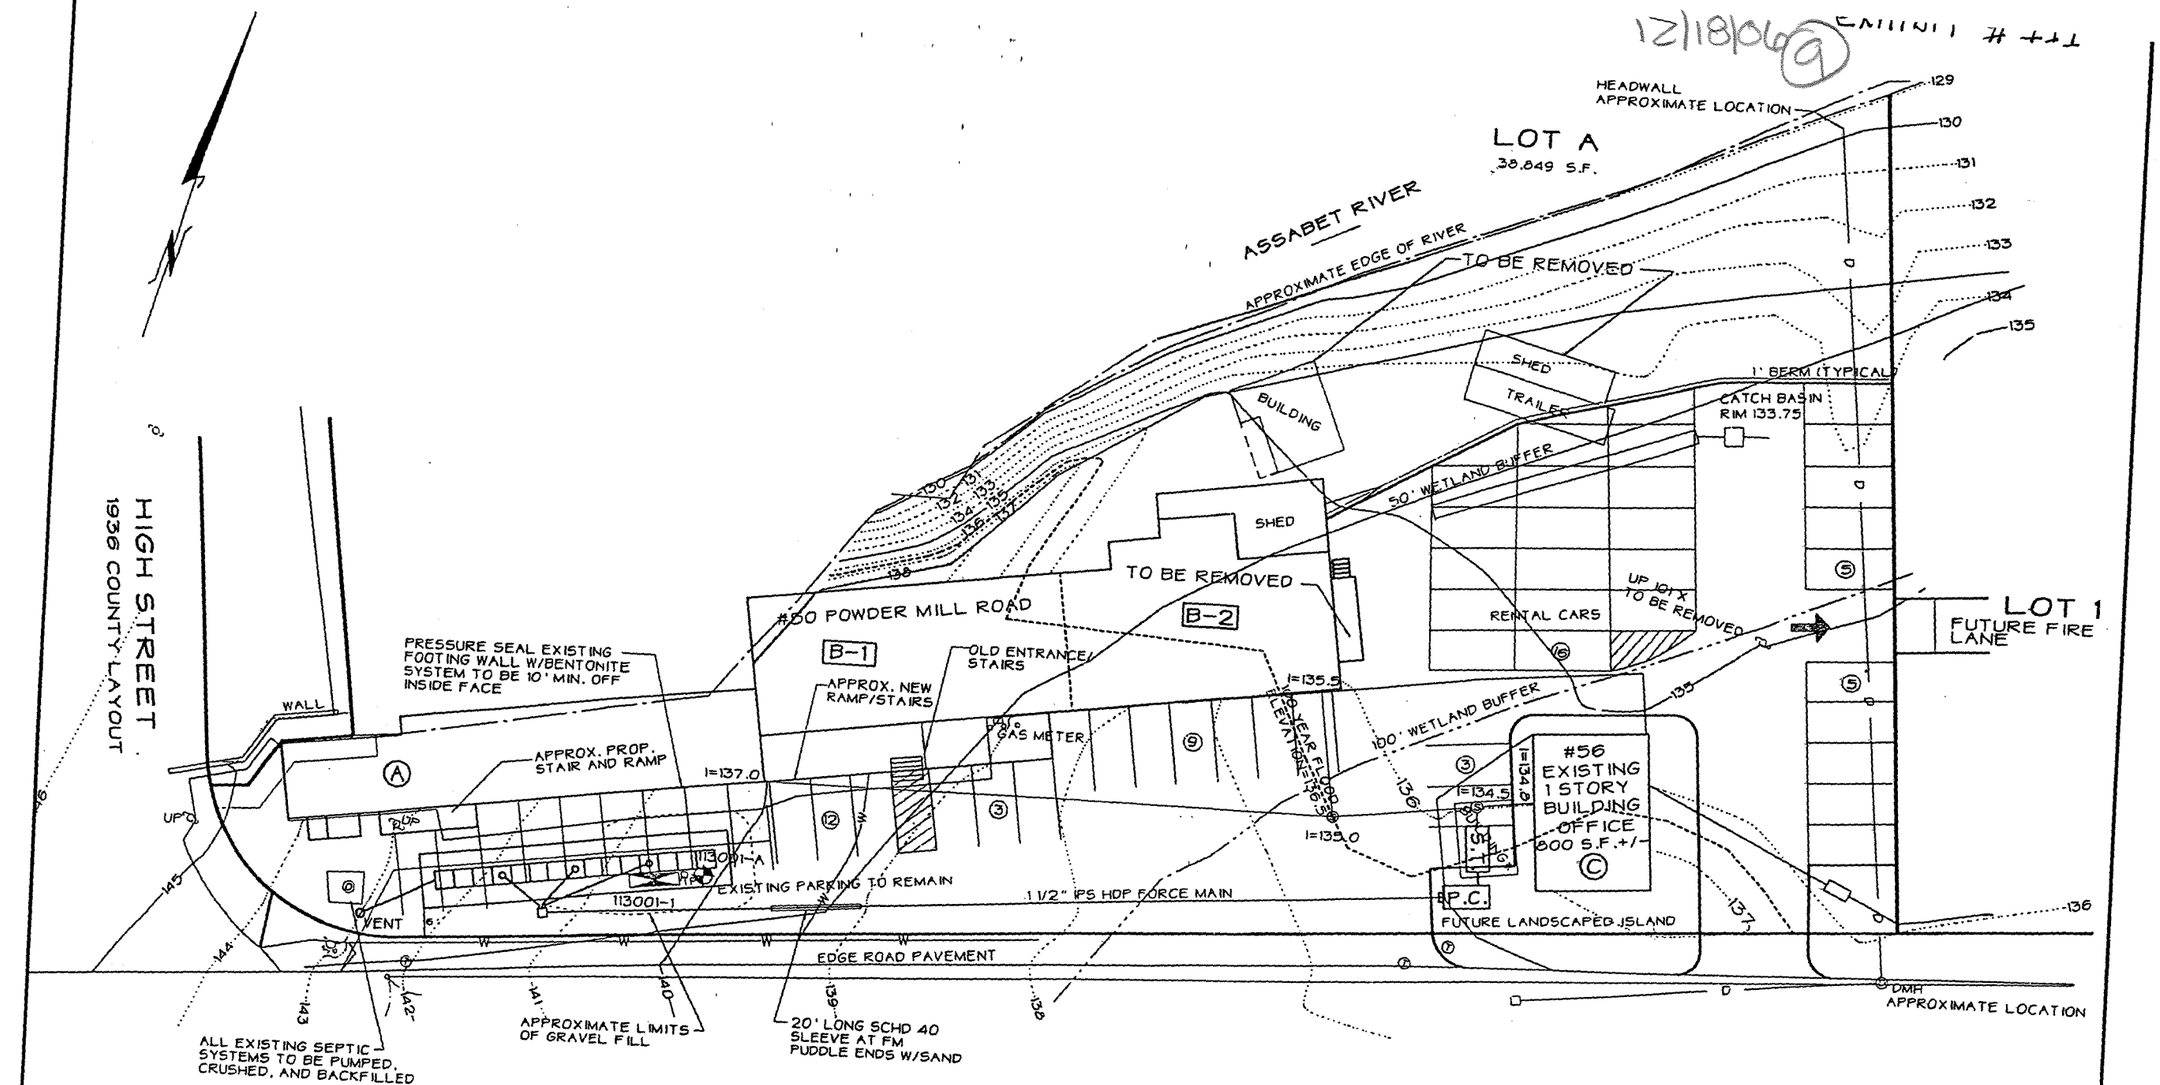

PARKING TABULATION

A	7 SPACES
B-1	11 SPACES
B-2	6 SPACES
C	29 SPACES

RENTAL PLAN
50-56 POWDER MILL ROAD
ACTON, MASSACHUSETTS

PREPARED FOR:
WAYSIDE DEVELOPMENT TRUST
6 PROCTOR STREET
ACTON, MASS.

SCALE: 1 INCH = 20 FEET
DATE: FEBRUARY 2002

ACTON SURVEY & ENGINEERING, INC.
97 GREAT ROAD • P.O. BOX 666 • ACTON • MASS
(978) 263-3666

Plan Attached to Application