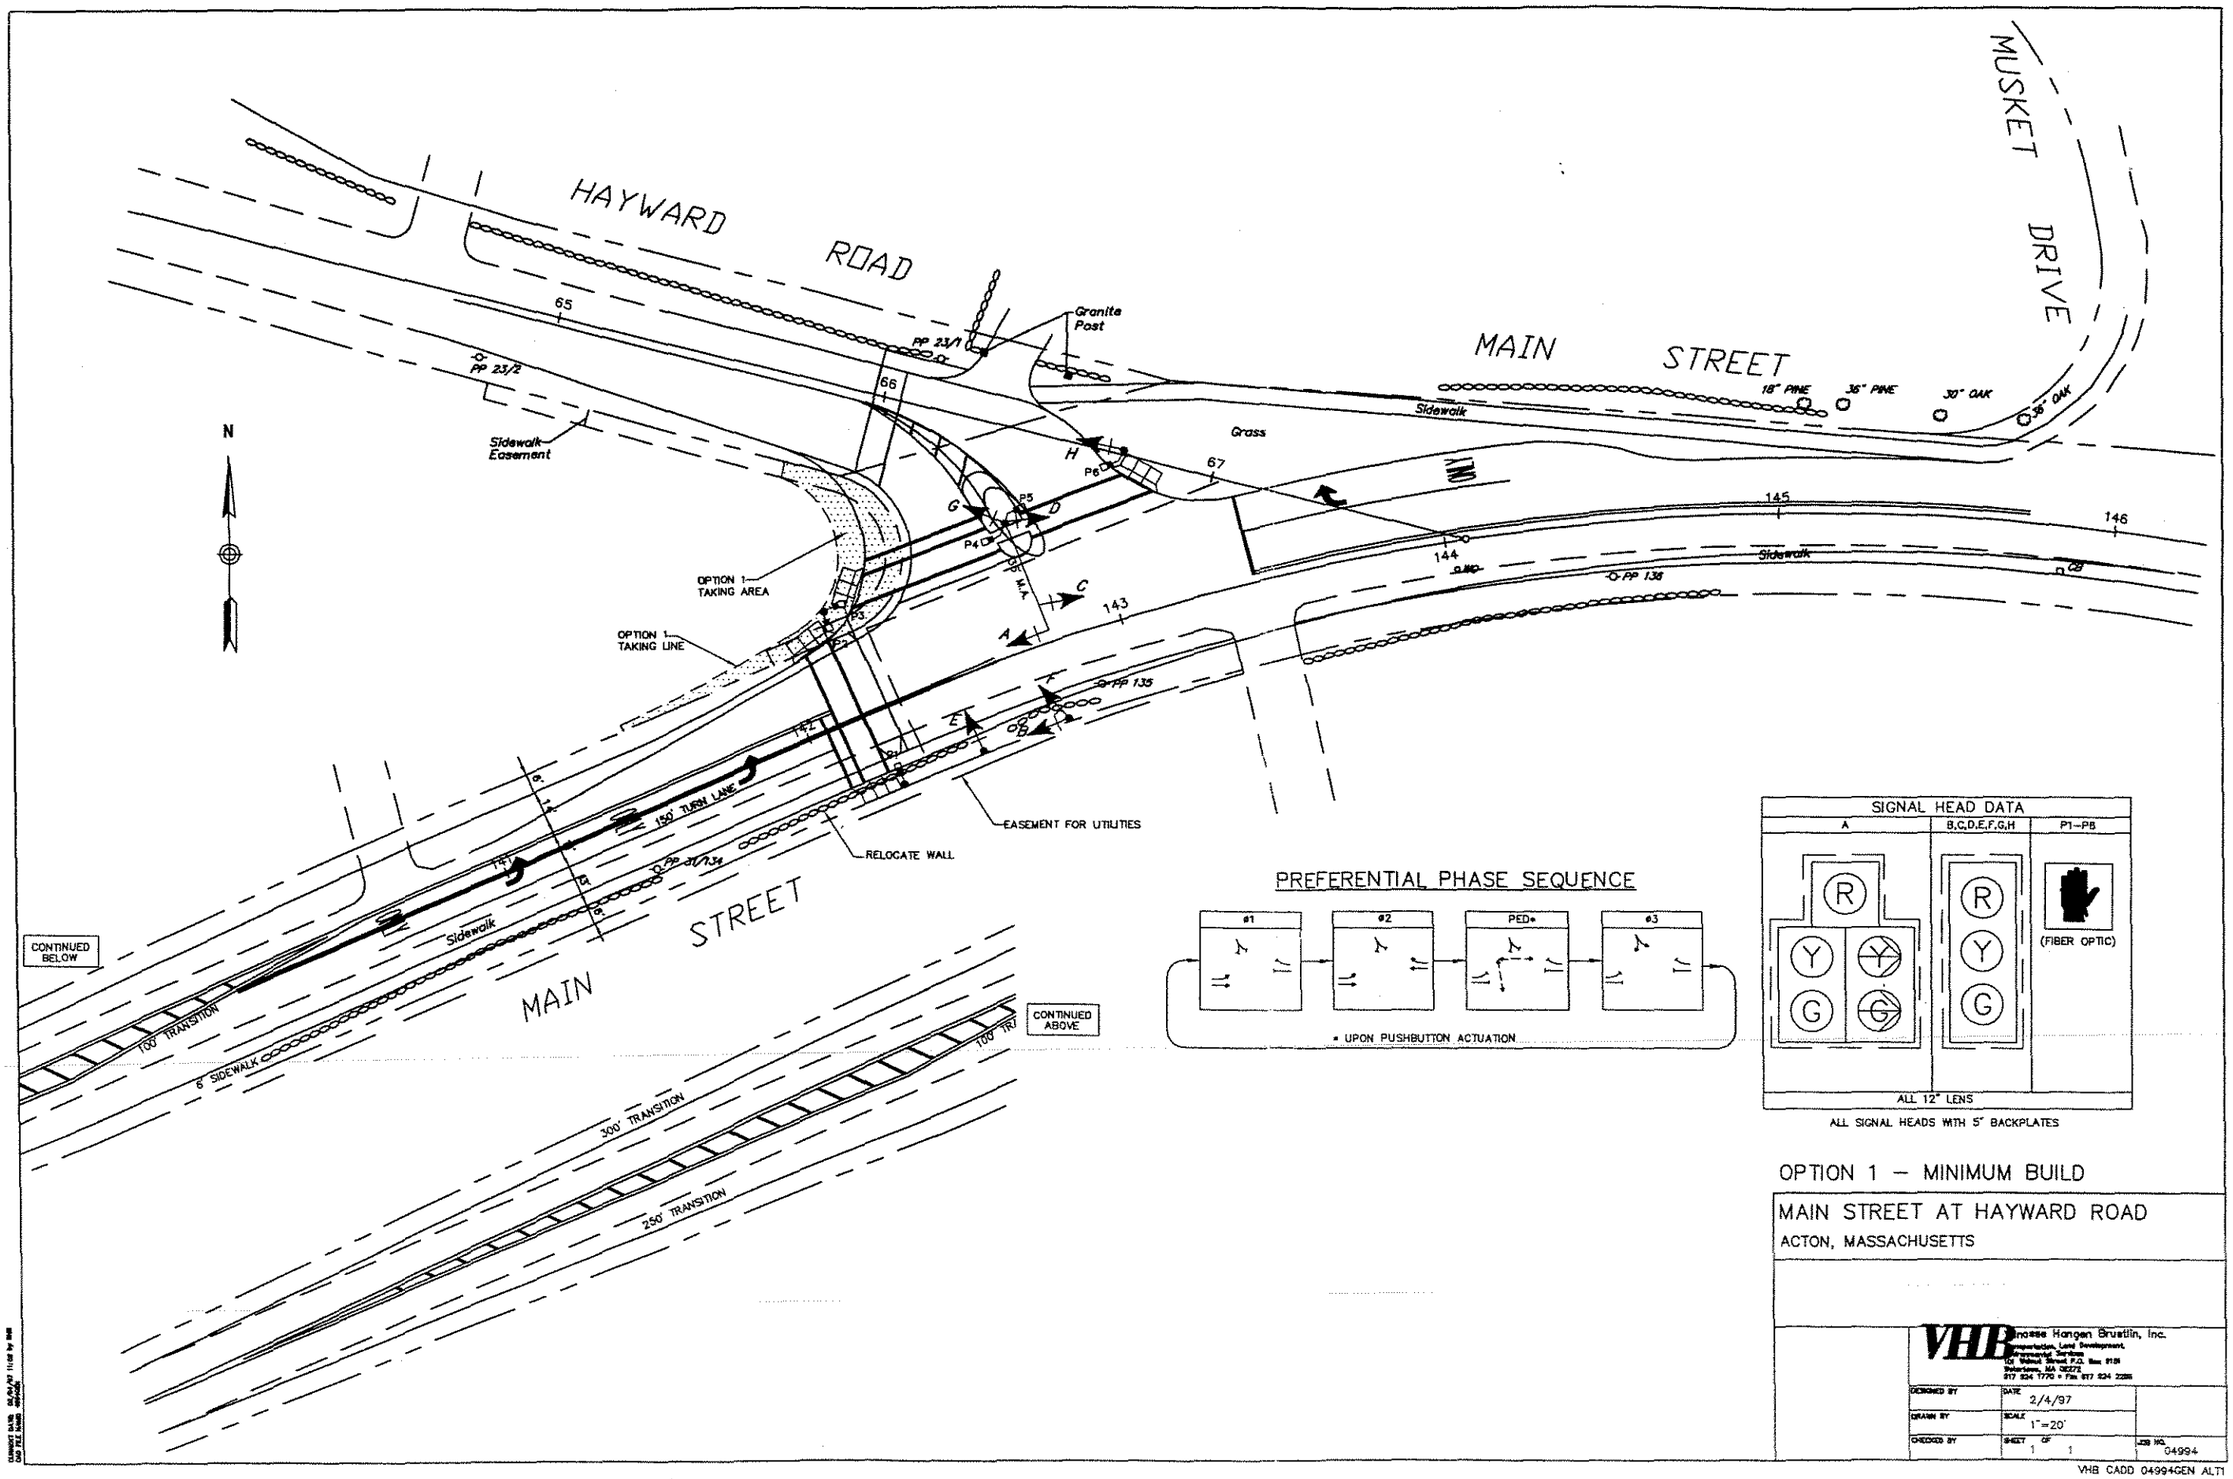

OPTION 1 – MINIMUM BUILD

MAIN STREET AT HAYWARD ROAD

ACTON, MASSACHUSETTS

VHB Vanasse Hangen Brustlin, Inc.
Transportation, Land Development, Environmental Services
101 Walnut Street P.O. Box 9151
Watertown, MA 02472
617 924 1770 • Fax 617 924 2286

DESIGNED BY	DATE 2/4/97	
DRAWN BY	SCALE 1"=20'	
CHECKED BY	SHEET 1 OF 1	JOB NO. 04994

VHB CADD 04994GEN ALT1

HAYWARD ROAD

MAIN STREET

MUSKET DRIVE

WIDEN HAYWARD ROAD TO 2 LANES

Granite Post

PP 23/1

PP 23/2

Sidewalk Easement

OPTION 2 TAKING LINE

OPTION 2 TAKING AREA (EXPANSION OF OPTION 1)

OPTION 1 TAKING AREA

OPTION 1 TAKING LINE

Grass

Sidewalk

18" PINE

36" PINE

30" OAK

36" OAK

PP 136

PP 135

PP 134

150' TURN LANE

EASEMENT FOR UTILITIES

RELOCATE WALL

CONTINUED BELOW

CONTINUED ABOVE

100' TRANSITION

6' SIDEWALK

300' TRANSITION

250' TRANSITION

N

PREFERENTIAL PHASE SEQUENCE

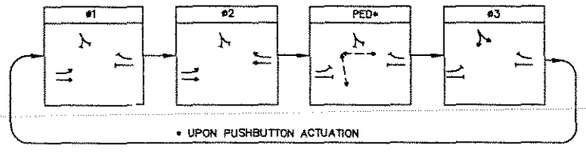

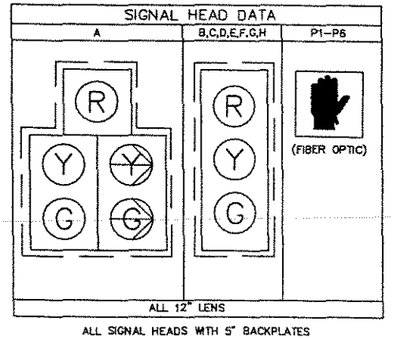

ALL SIGNAL HEADS WITH 5" BACKPLATES

OPTION 2 – HAYWARD WIDENING

MAIN STREET AT HAYWARD ROAD

ACTON, MASSACHUSETTS

VHB Vanasse Hangen Brustlin, Inc.
Transportation, Land Development, Environmental Services
101 Walnut Street P.O. Box 9151
Watertown, MA 02272
617 924 1770 • Fax 617 924 2286

DESIGNED BY	DATE 2/4/97	
DRAWN BY	SCALE 1"=20'	
CHECKED BY	SHEET 1 OF 1	JOB NO. 04994

VHB CADD 04994GEN ALT2

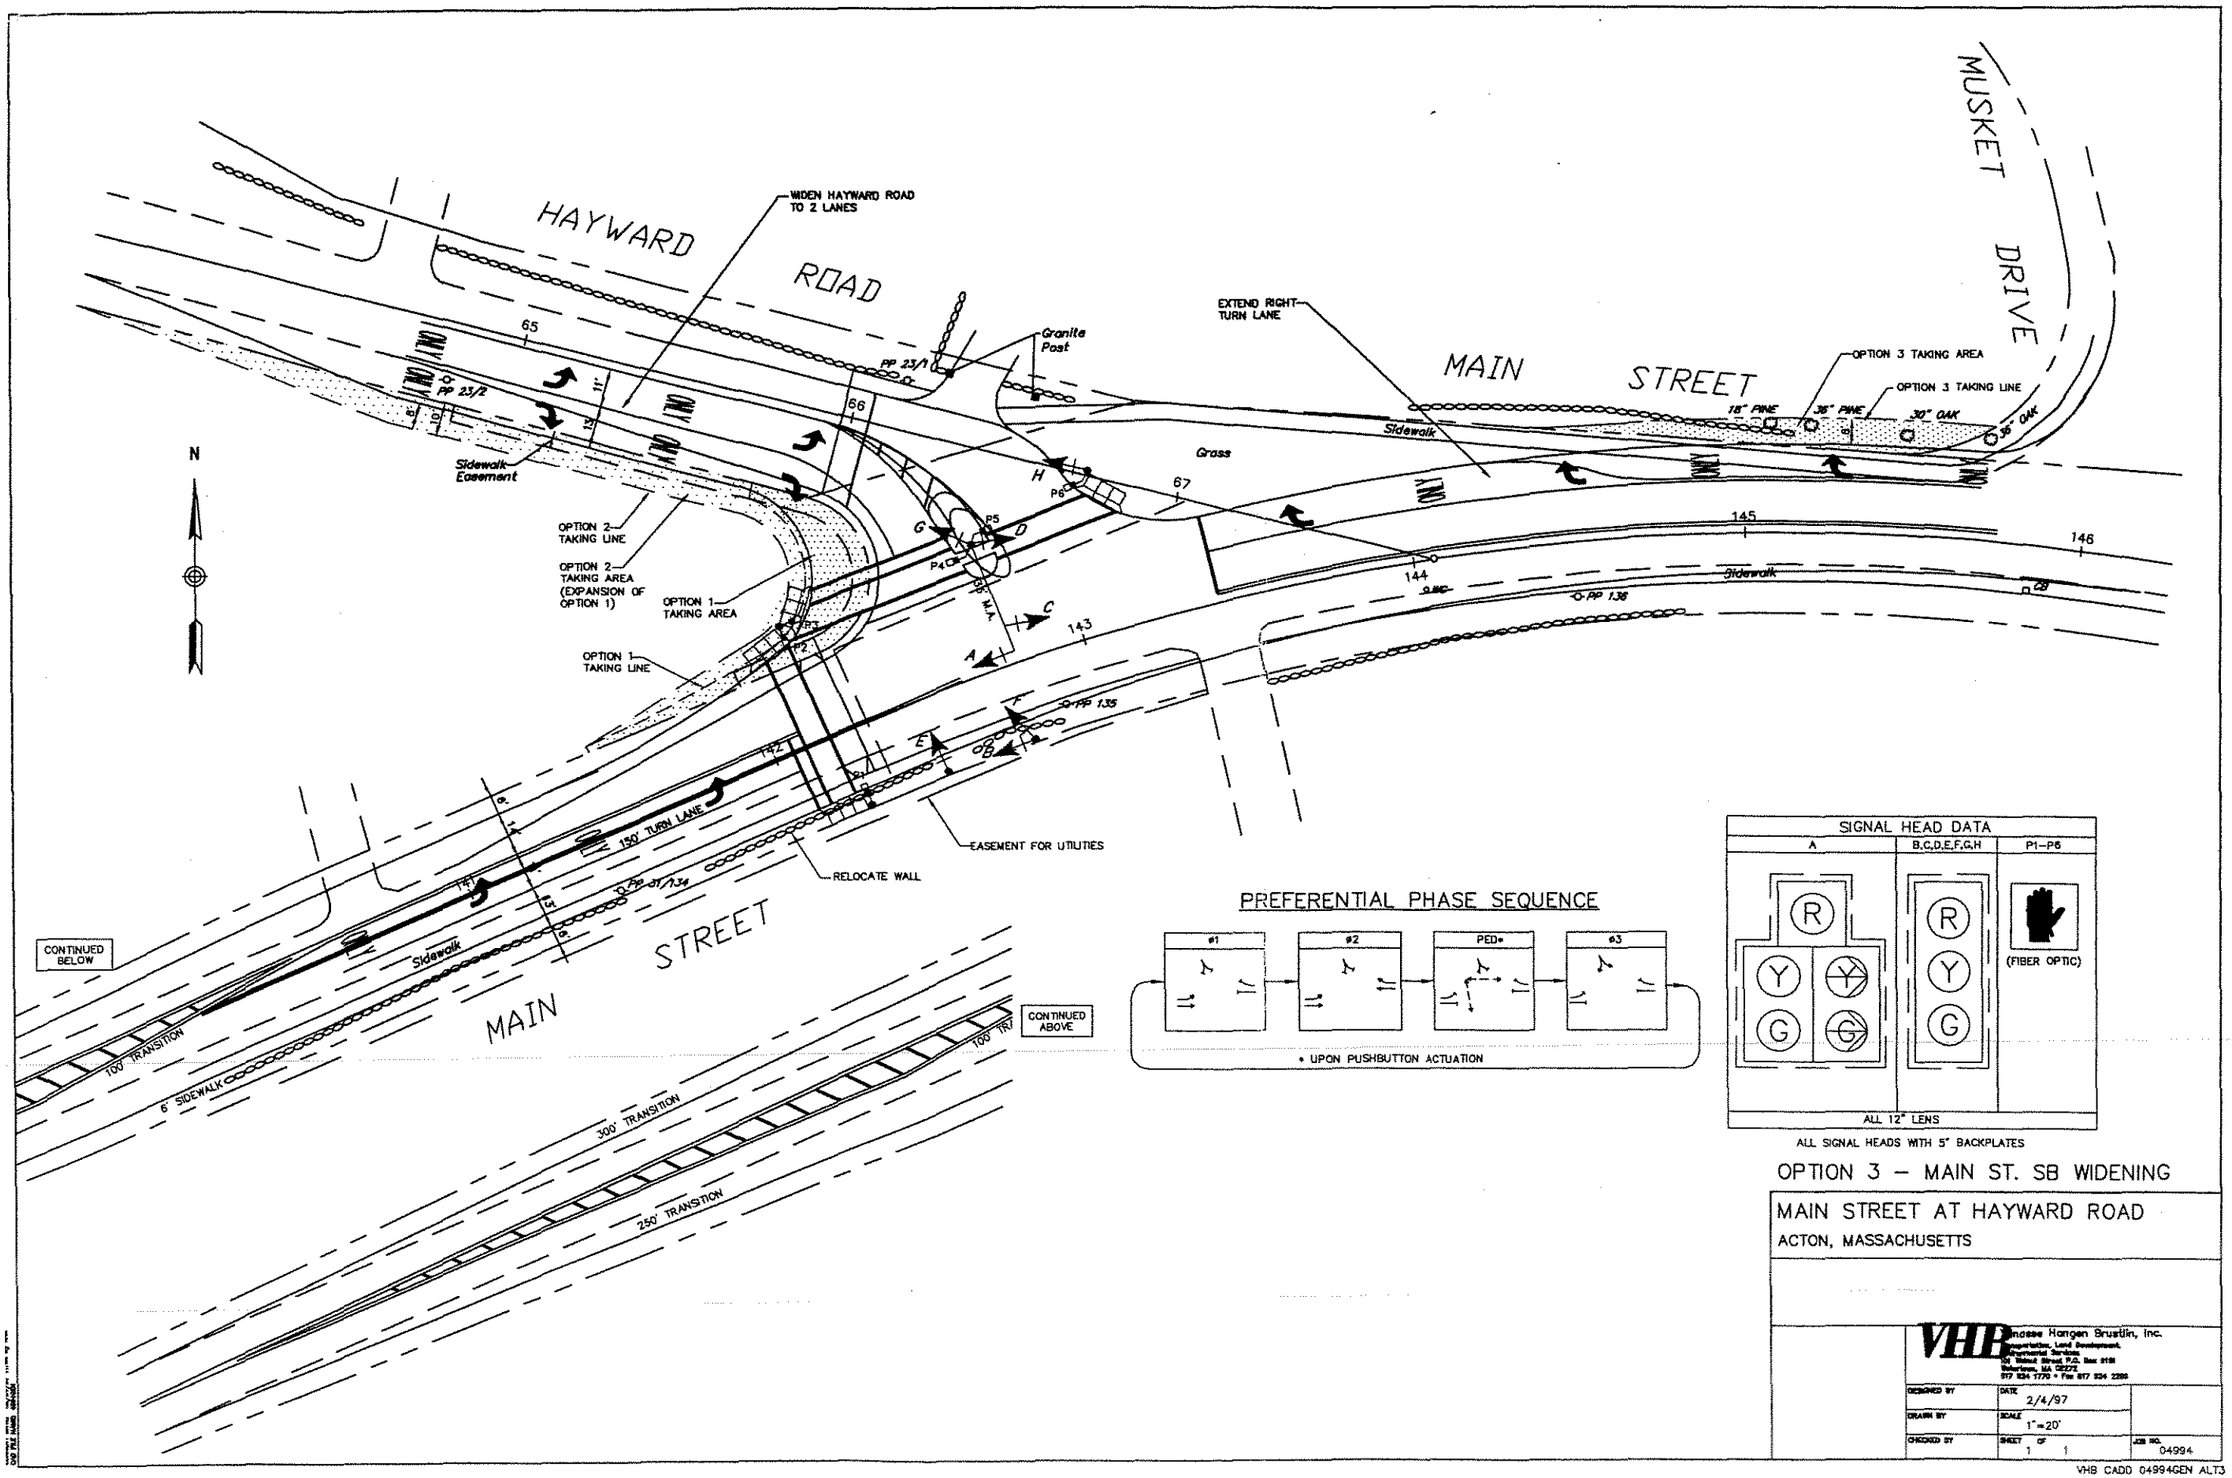

PREFERENTIAL PHASE SEQUENCE

ALL SIGNAL HEADS WITH 5" BACKPLATES

OPTION 3 – MAIN ST. SB WIDENING

MAIN STREET AT HAYWARD ROAD
ACTON, MASSACHUSETTS

VHB Vanasse Hangen Brustlin, Inc.
Transportation, Land Development, Environmental Services
101 Walnut Street, P.O. Box 9151
Watertown, MA 02272
617 924 1770 • Fax 617 924 2286

DESIGNED BY	DATE 2/4/97	
DRAWN BY	SCALE 1"=20'	
CHECKED BY	SHEET 1 OF 1	JOB NO. 04994

VHB CADD 04994GEN ALT3