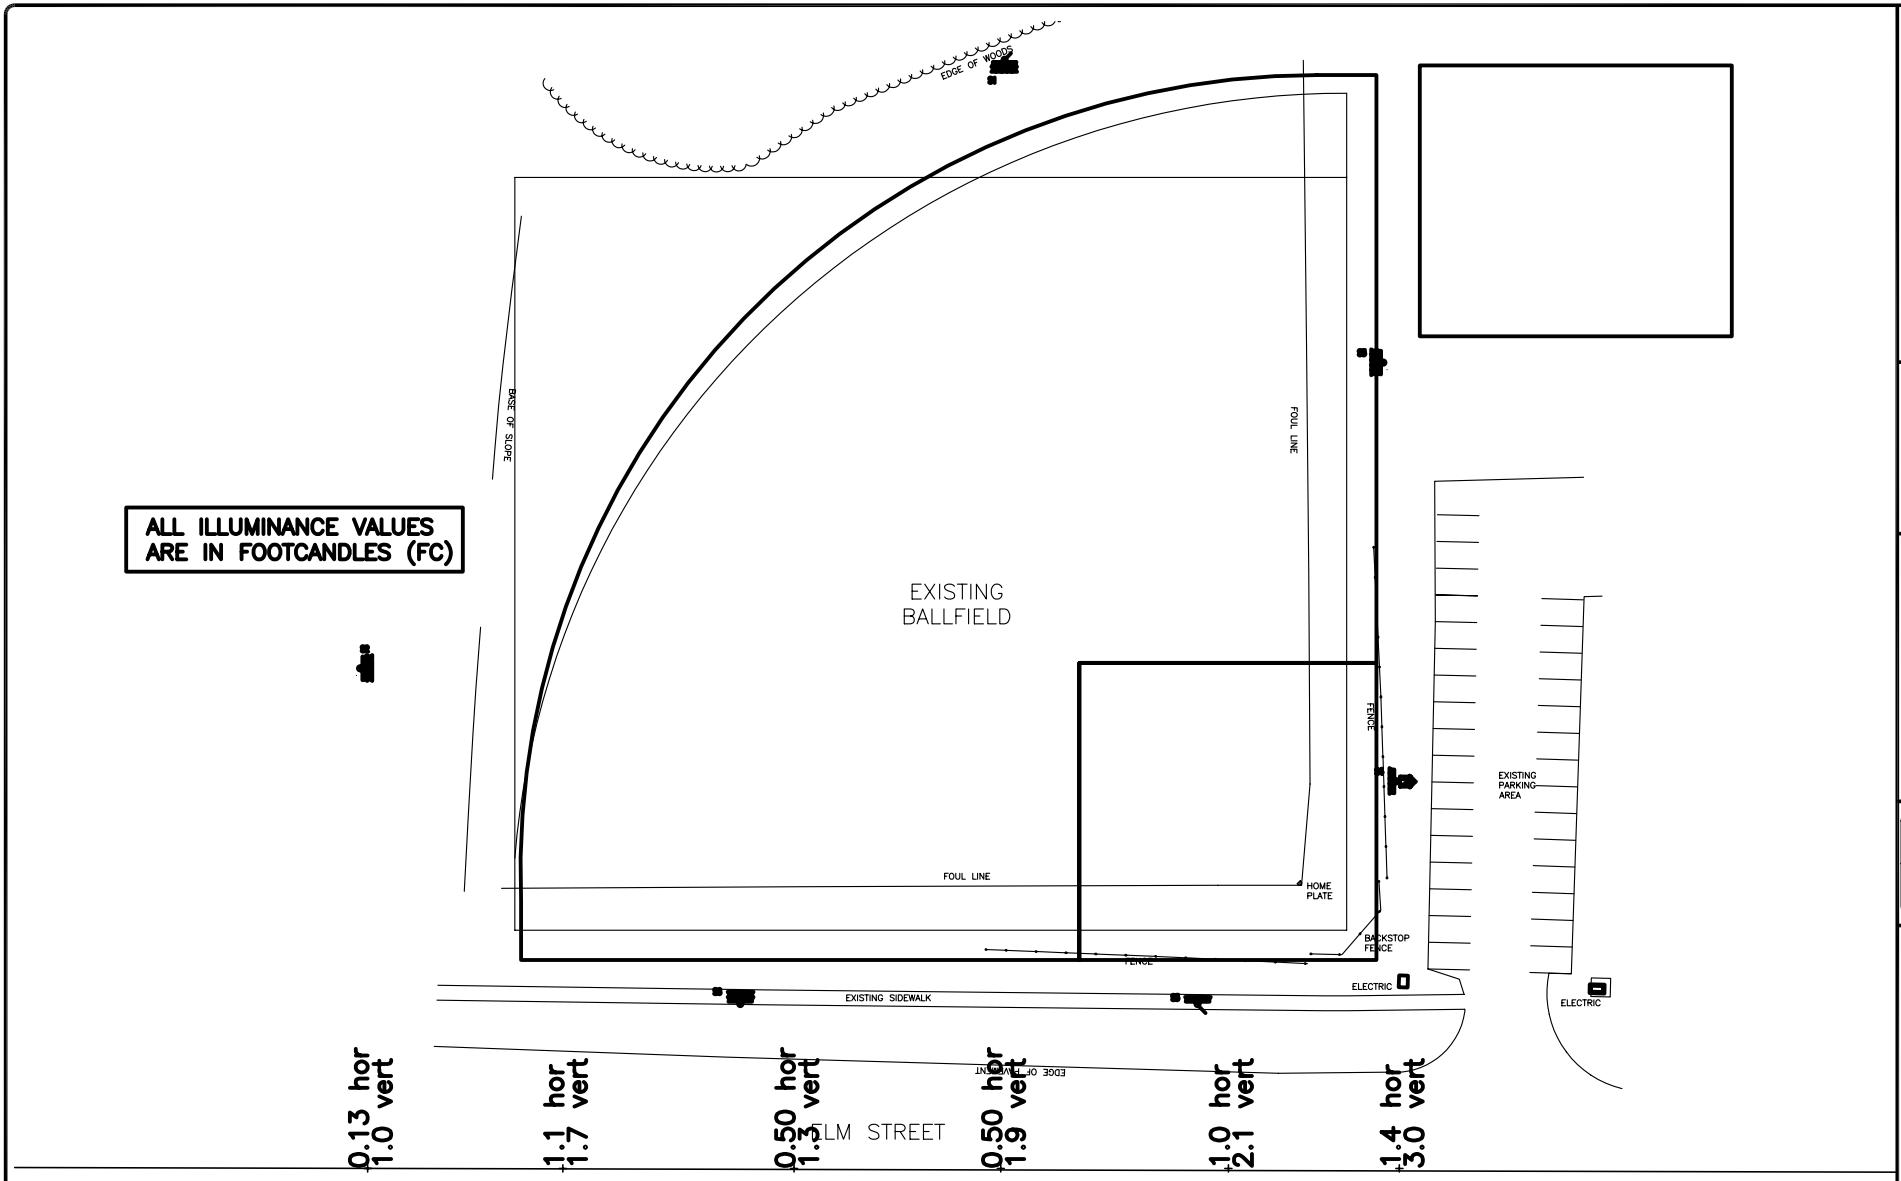

1 ELECTRICAL – EXISTING ILLUMINANCE READINGS
SCALE: 20'-0" = 1"

The Maricor Group
268 Summer Street, Suite 200
Boston, MA 02210-1116
Tel: (617) 482-6281
Fax: (617) 482-5262

PROJECT NUMBER: 06023.00
DATE: 02/28/07
SCALE: AS NOTED
DRAWN BY: GI
CHECKED BY: NDF

PROJECT TITLE: ELM ST. BALLFIELD LIGHTING
TOWN OF ACTON

DRAWING TITLE: ELECTRICAL SITE PLAN

DRAWING NUMBER: E2.1e