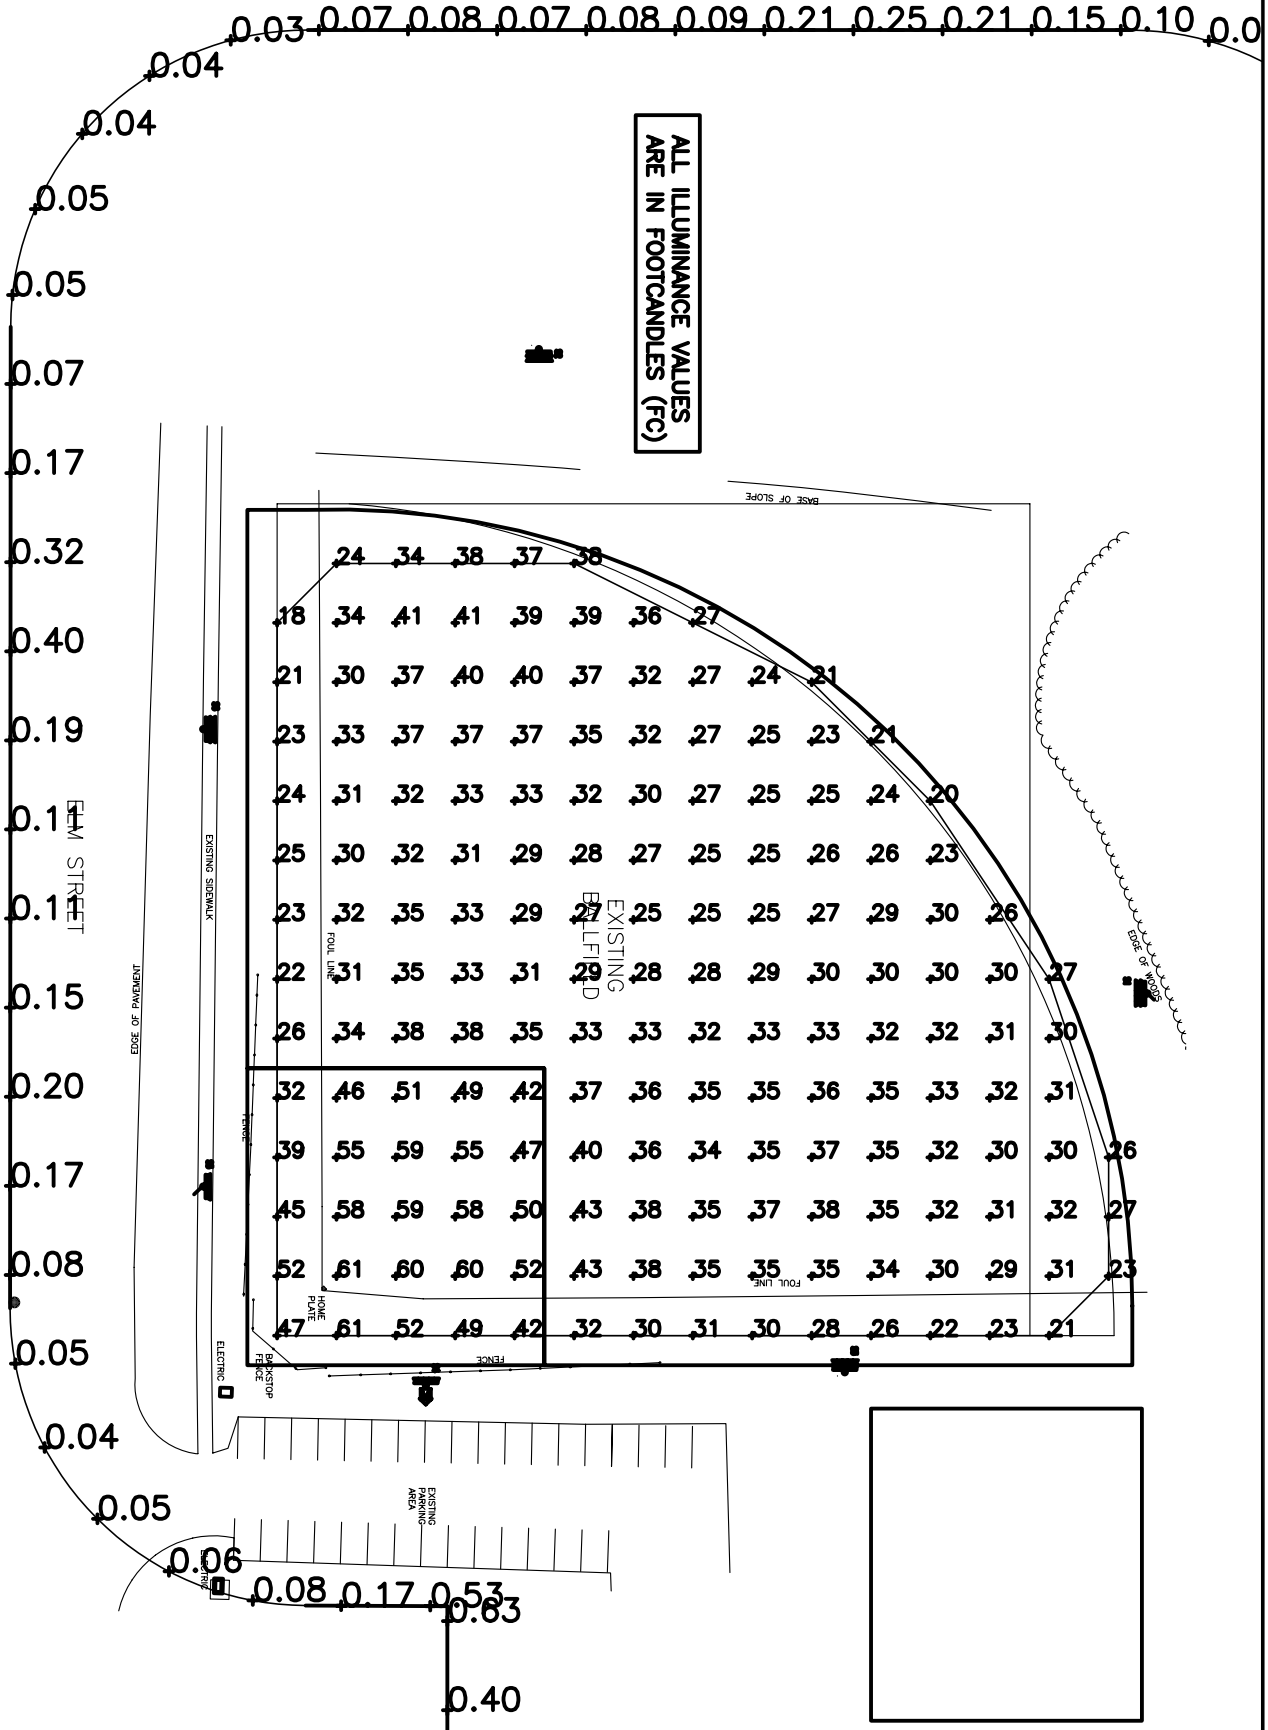

E2.1h

PROJECT TITLE: ELM ST. BALLFIELD LIGHTING TOWN OF ACTON

DRAWING TITLE: ELECTRICAL SITE PLAN

PROJECT NUMBER: 06023.00

DATE: 02/28/07

SCALE: AS NOTED

DRAWN BY: GI

CHECKED BY: NDF

The Maricor Group
268 Summer Street, Suite 200
Boston, MA 02210
Tel. (617) 482-6281
Fax (617) 482-5262