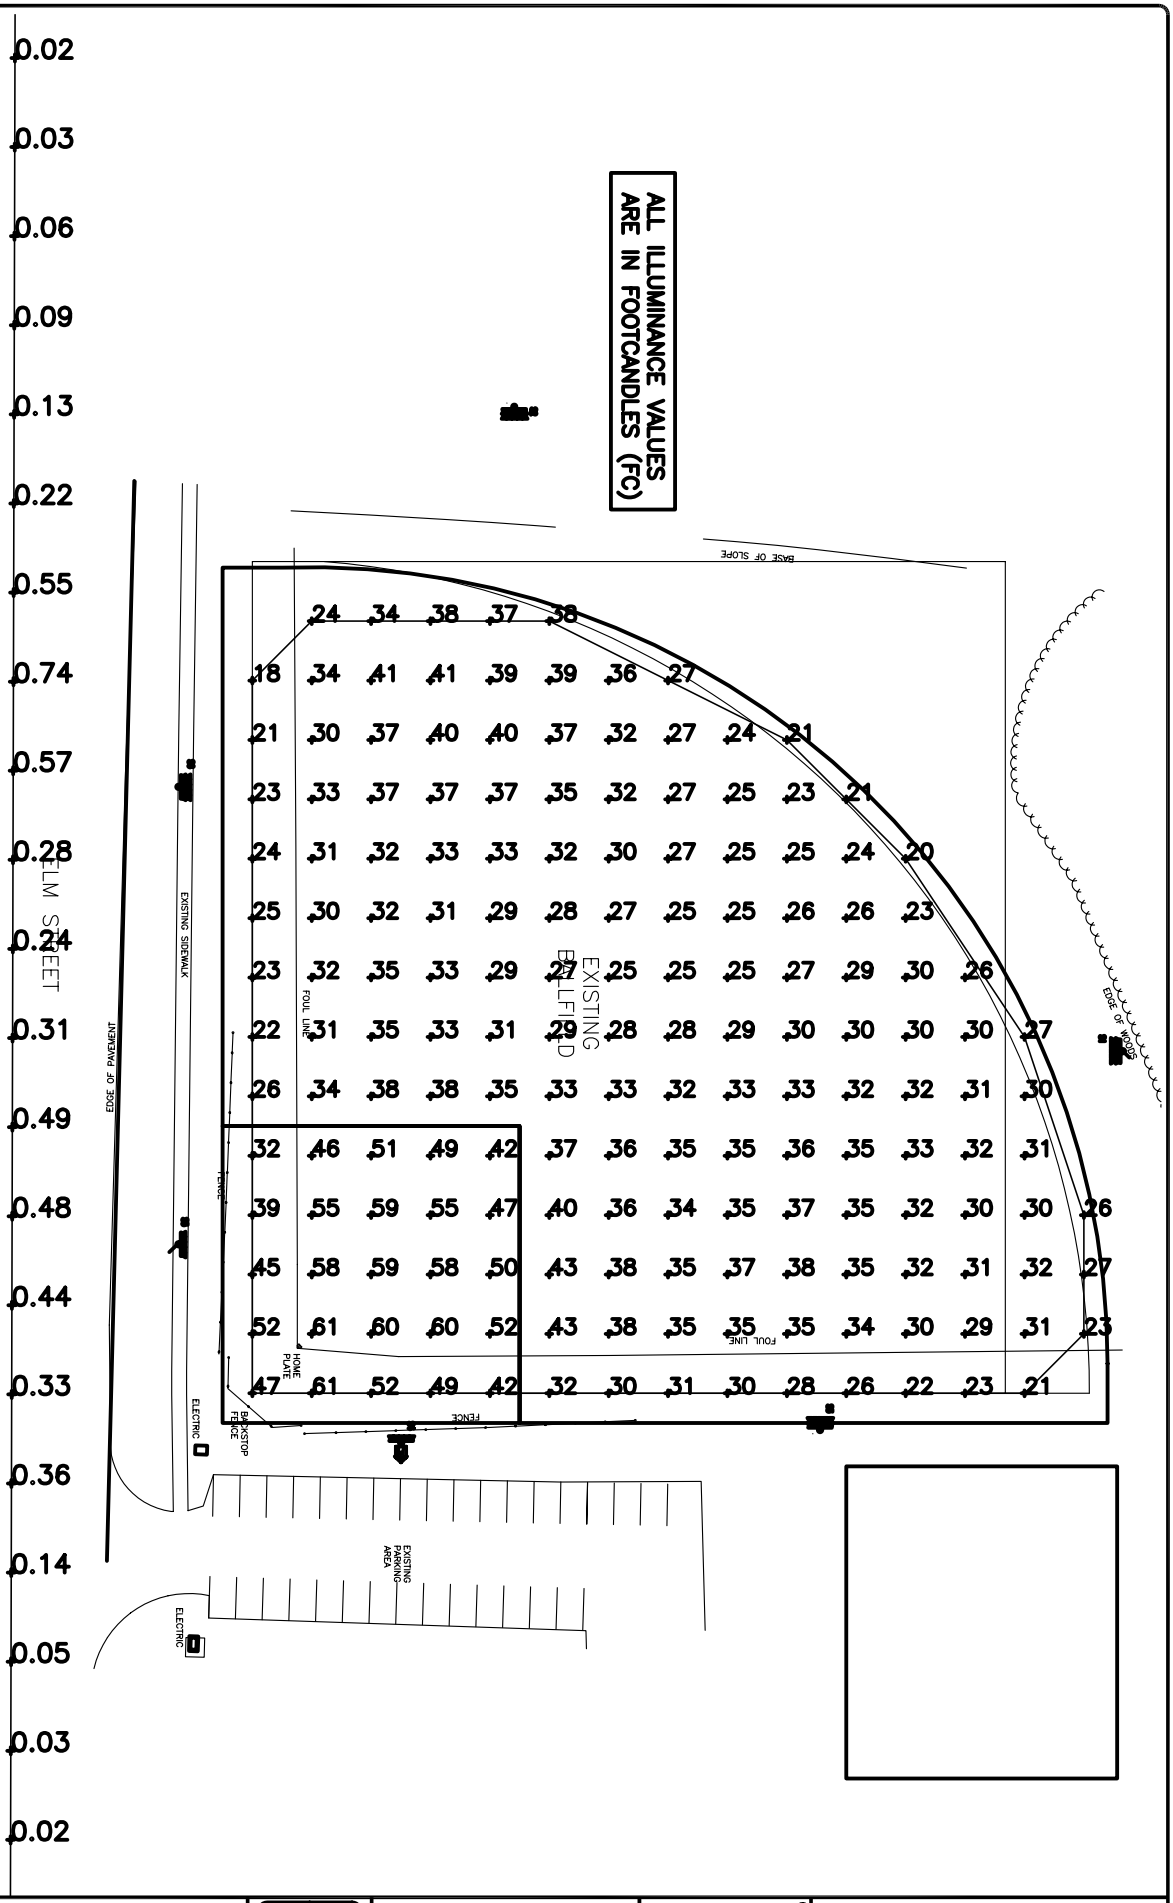

PROJECT TITLE:
ELM ST. BALLFIELD LIGHTING
TOWN OF ACTON

DRAWING TITLE:
ELECTRICAL SITE PLAN

PROJECT NUMBER: 06023.00
DATE: 02/28/07
SCALE: AS NOTED
DRAWN BY: GI
CHECKED BY: NDF

The Maricor Group
268 Summer Street, Suite 200
Boston, MA 02210
Tel. (617) 482-6281
Fax (617) 482-5262

DRAWING NUMBER: E2.1v