MODEL A - VIEW

RQR

JANOVSKY/HURLEY
ARCHITECTS, INC.
37 WALNUT STREET
WELLESLEY HILLS, MA
02481-2116
tel: (781)489-6540
fax: (781)489-6544
email: info@jha-arch.com

COPYRIGHT 2007
Janovsky/Hurley Architects, Inc.

REVISION	DATE

RQR

RESIDENCES
AT QUAIL RIDGE
Prepared for :
Quail Ridge Country Club, LLC
3548 Great Road
Acton, MA

MODEL A
Rendered View

SCALE	
DRAWN BY	
DATE	6/20/07
PLANNING BOARD REVIEW	

A.1

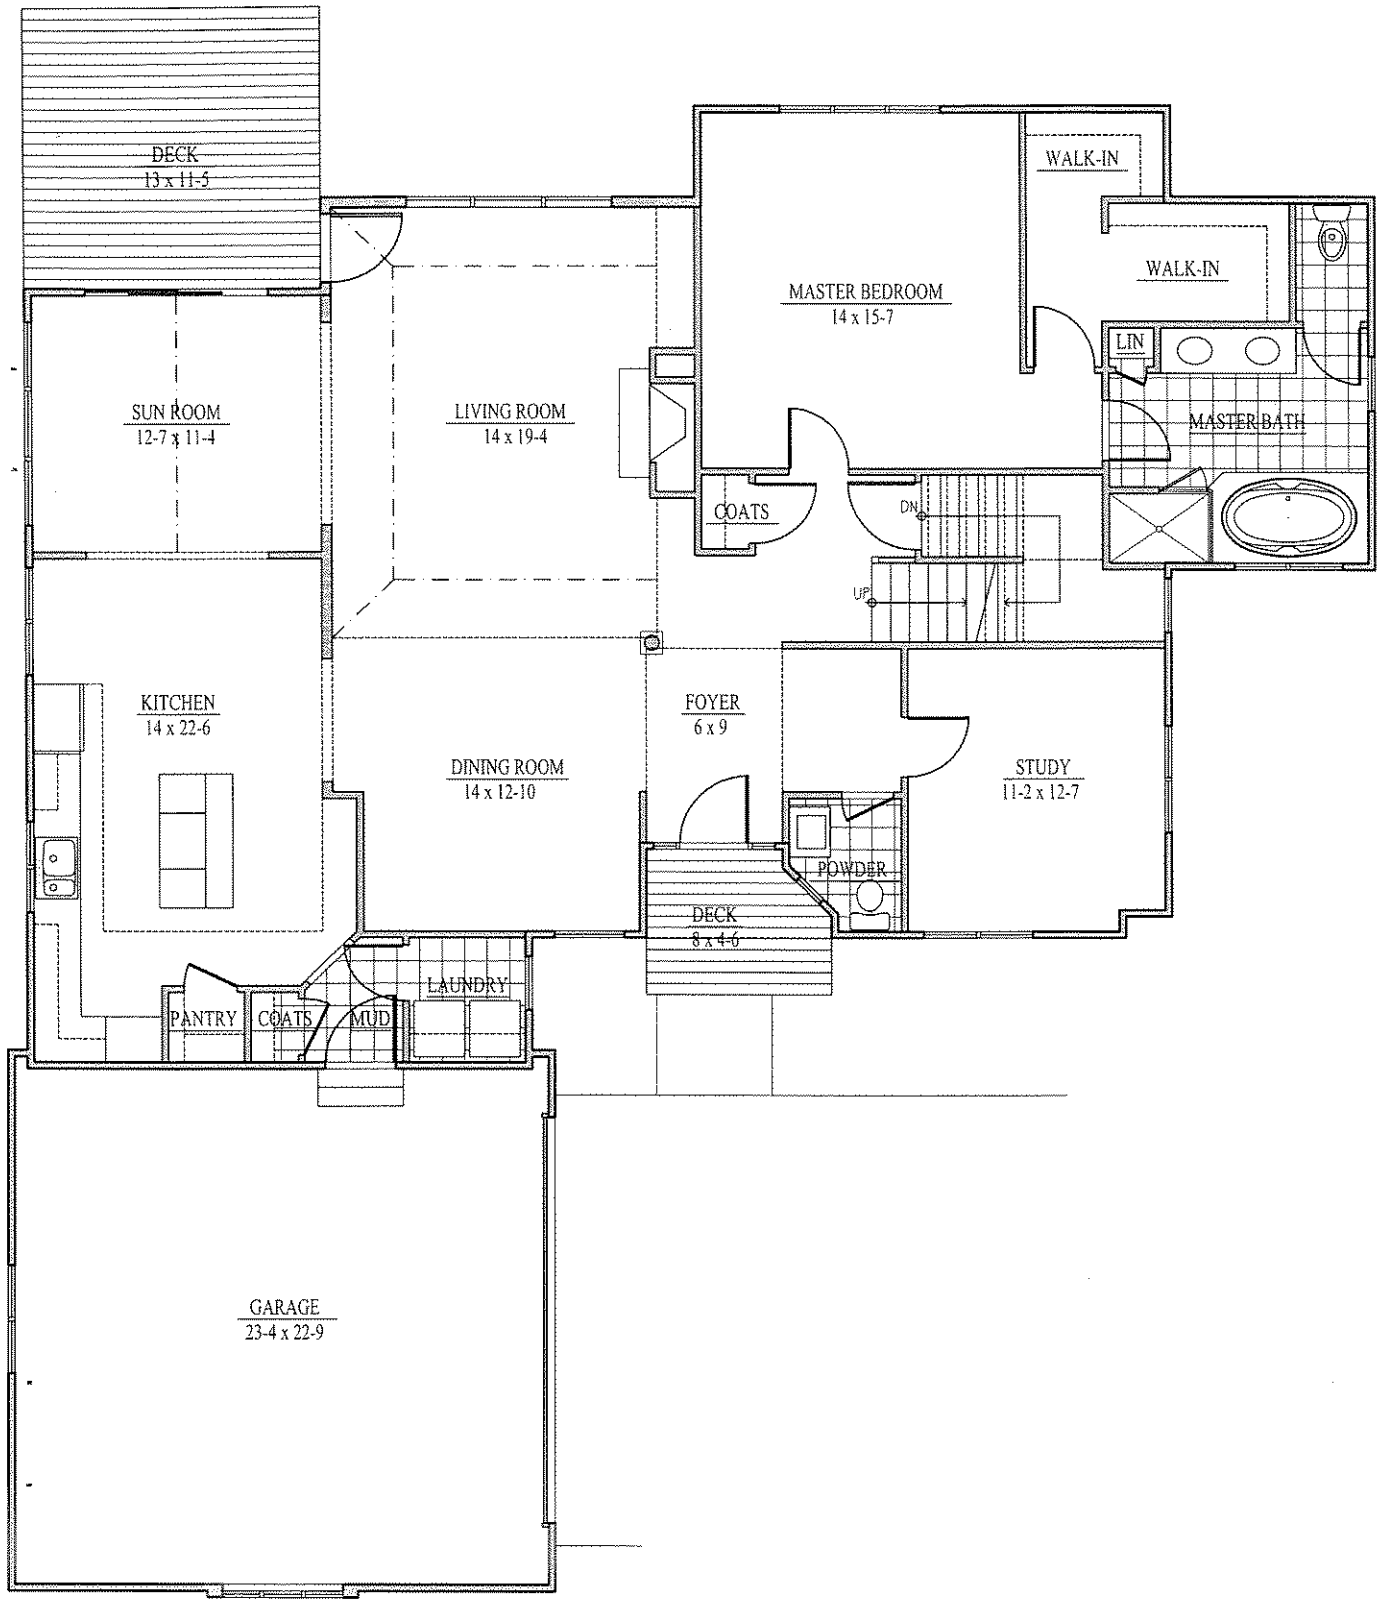

MODEL A - FIRST FLOOR PLAN 1,939 NET S.F.

RQR

0 2' 4' 6' 10'

JHA

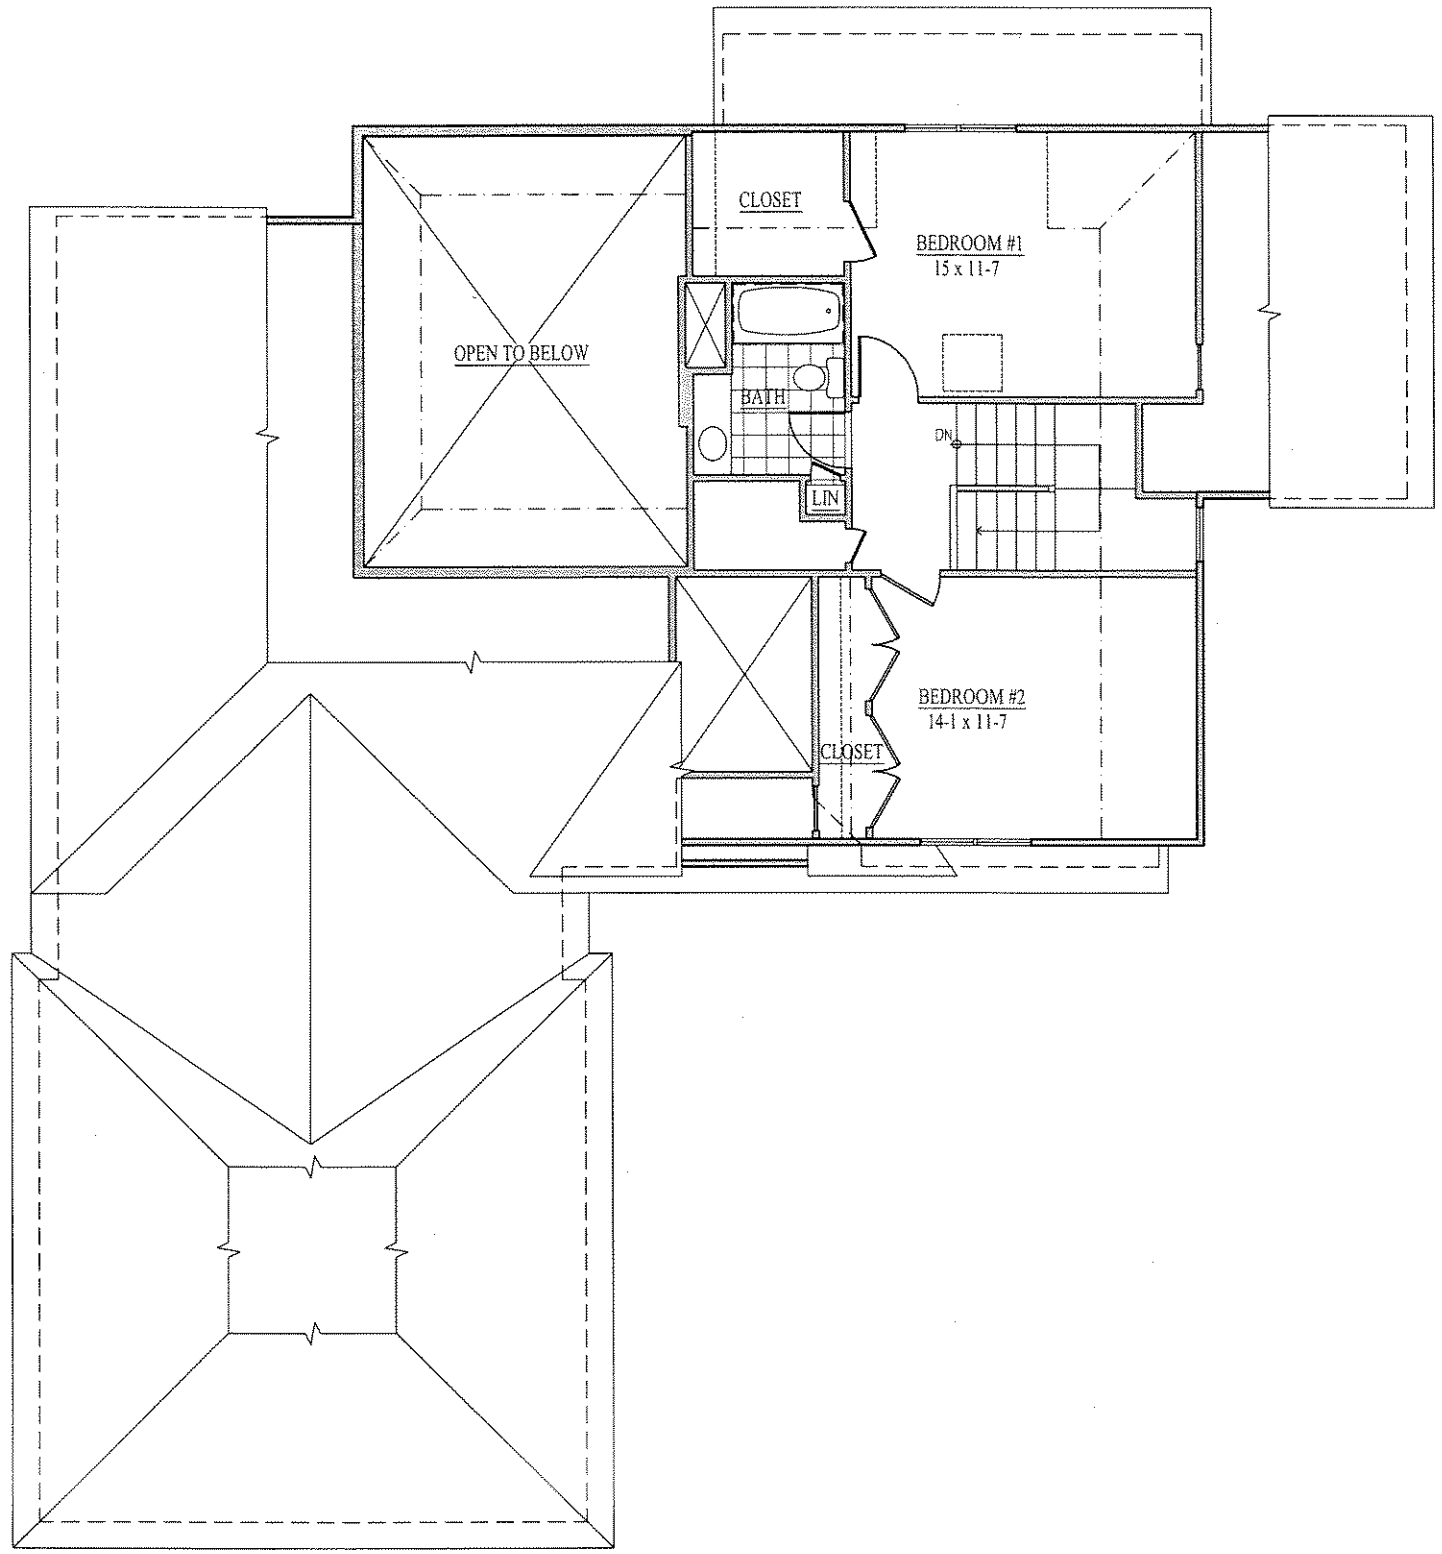

MODEL A - SECOND FLOOR PLAN 548 NET S.F.

RQR

0 2' 4' 6' 10'

JHA

JHA
JANOVSKY/HURLEY
ARCHITECTS, INC.
37 WALNUT STREET
WELLESLEY HILLS, MA
02481-2116
tel: (781)489-6540
fax: (781)489-6544
email: info@jha-arch.com

COPYRIGHT 2007
Janovsky/Hurley Architects, Inc.

REVISION	DATE

RQR

RESIDENCES
AT QUAIL RIDGE
Prepared for :
Quail Ridge Country Club, LLC
354B Great Road
Acton, MA

MODEL A
Floor Plans

SCALE

DRAWN BY

DATE 6/20/07

PLANNING BOARD REVIEW

A.2

MODEL A - FRONT ELEVATION

RQR

0 2' 4' 6' 10'

JHA

MODEL A - RIGHT SIDE ELEVATION

RQR

JHA

MODEL A - REAR ELEVATION

RQR

JHA

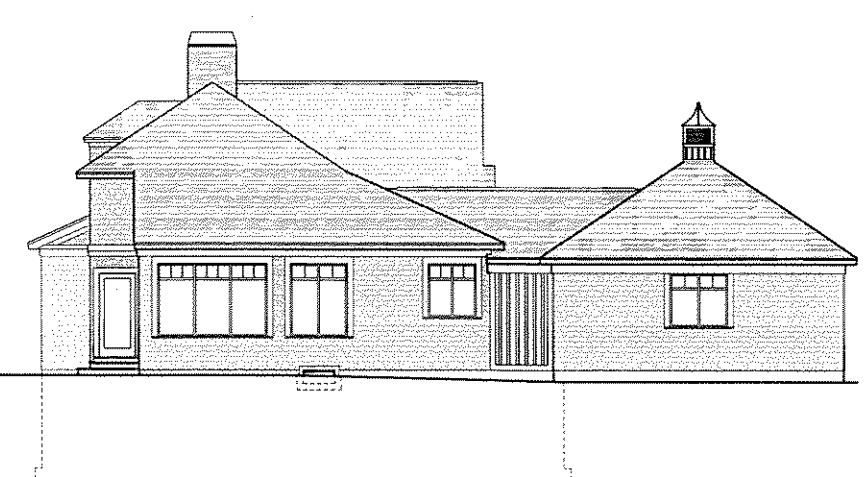

MODEL A - LEFT SIDE ELEVATION

RQR

JHA

JHA

JANOVSKY/HURLEY
ARCHITECTS, INC.
37 WALNUT STREET
WELLESLEY HILLS, MA
02481-2116
tel: (781)489-6540
fax: (781)489-6544
email: info@jha-arch.com

COPYRIGHT 2007
Janovsky/Hurley Architects, Inc.

REVISION	DATE

RQR

RESIDENCES
AT QUAIL RIDGE
Prepared for :
Quail Ridge Country Club, LLC
354B Great Road
Acton, MA

MODEL A
Exterior
Elevations

SCALE

DRAWN BY

DATE 6/20/07

PLANNING BOARD REVIEW

A.3