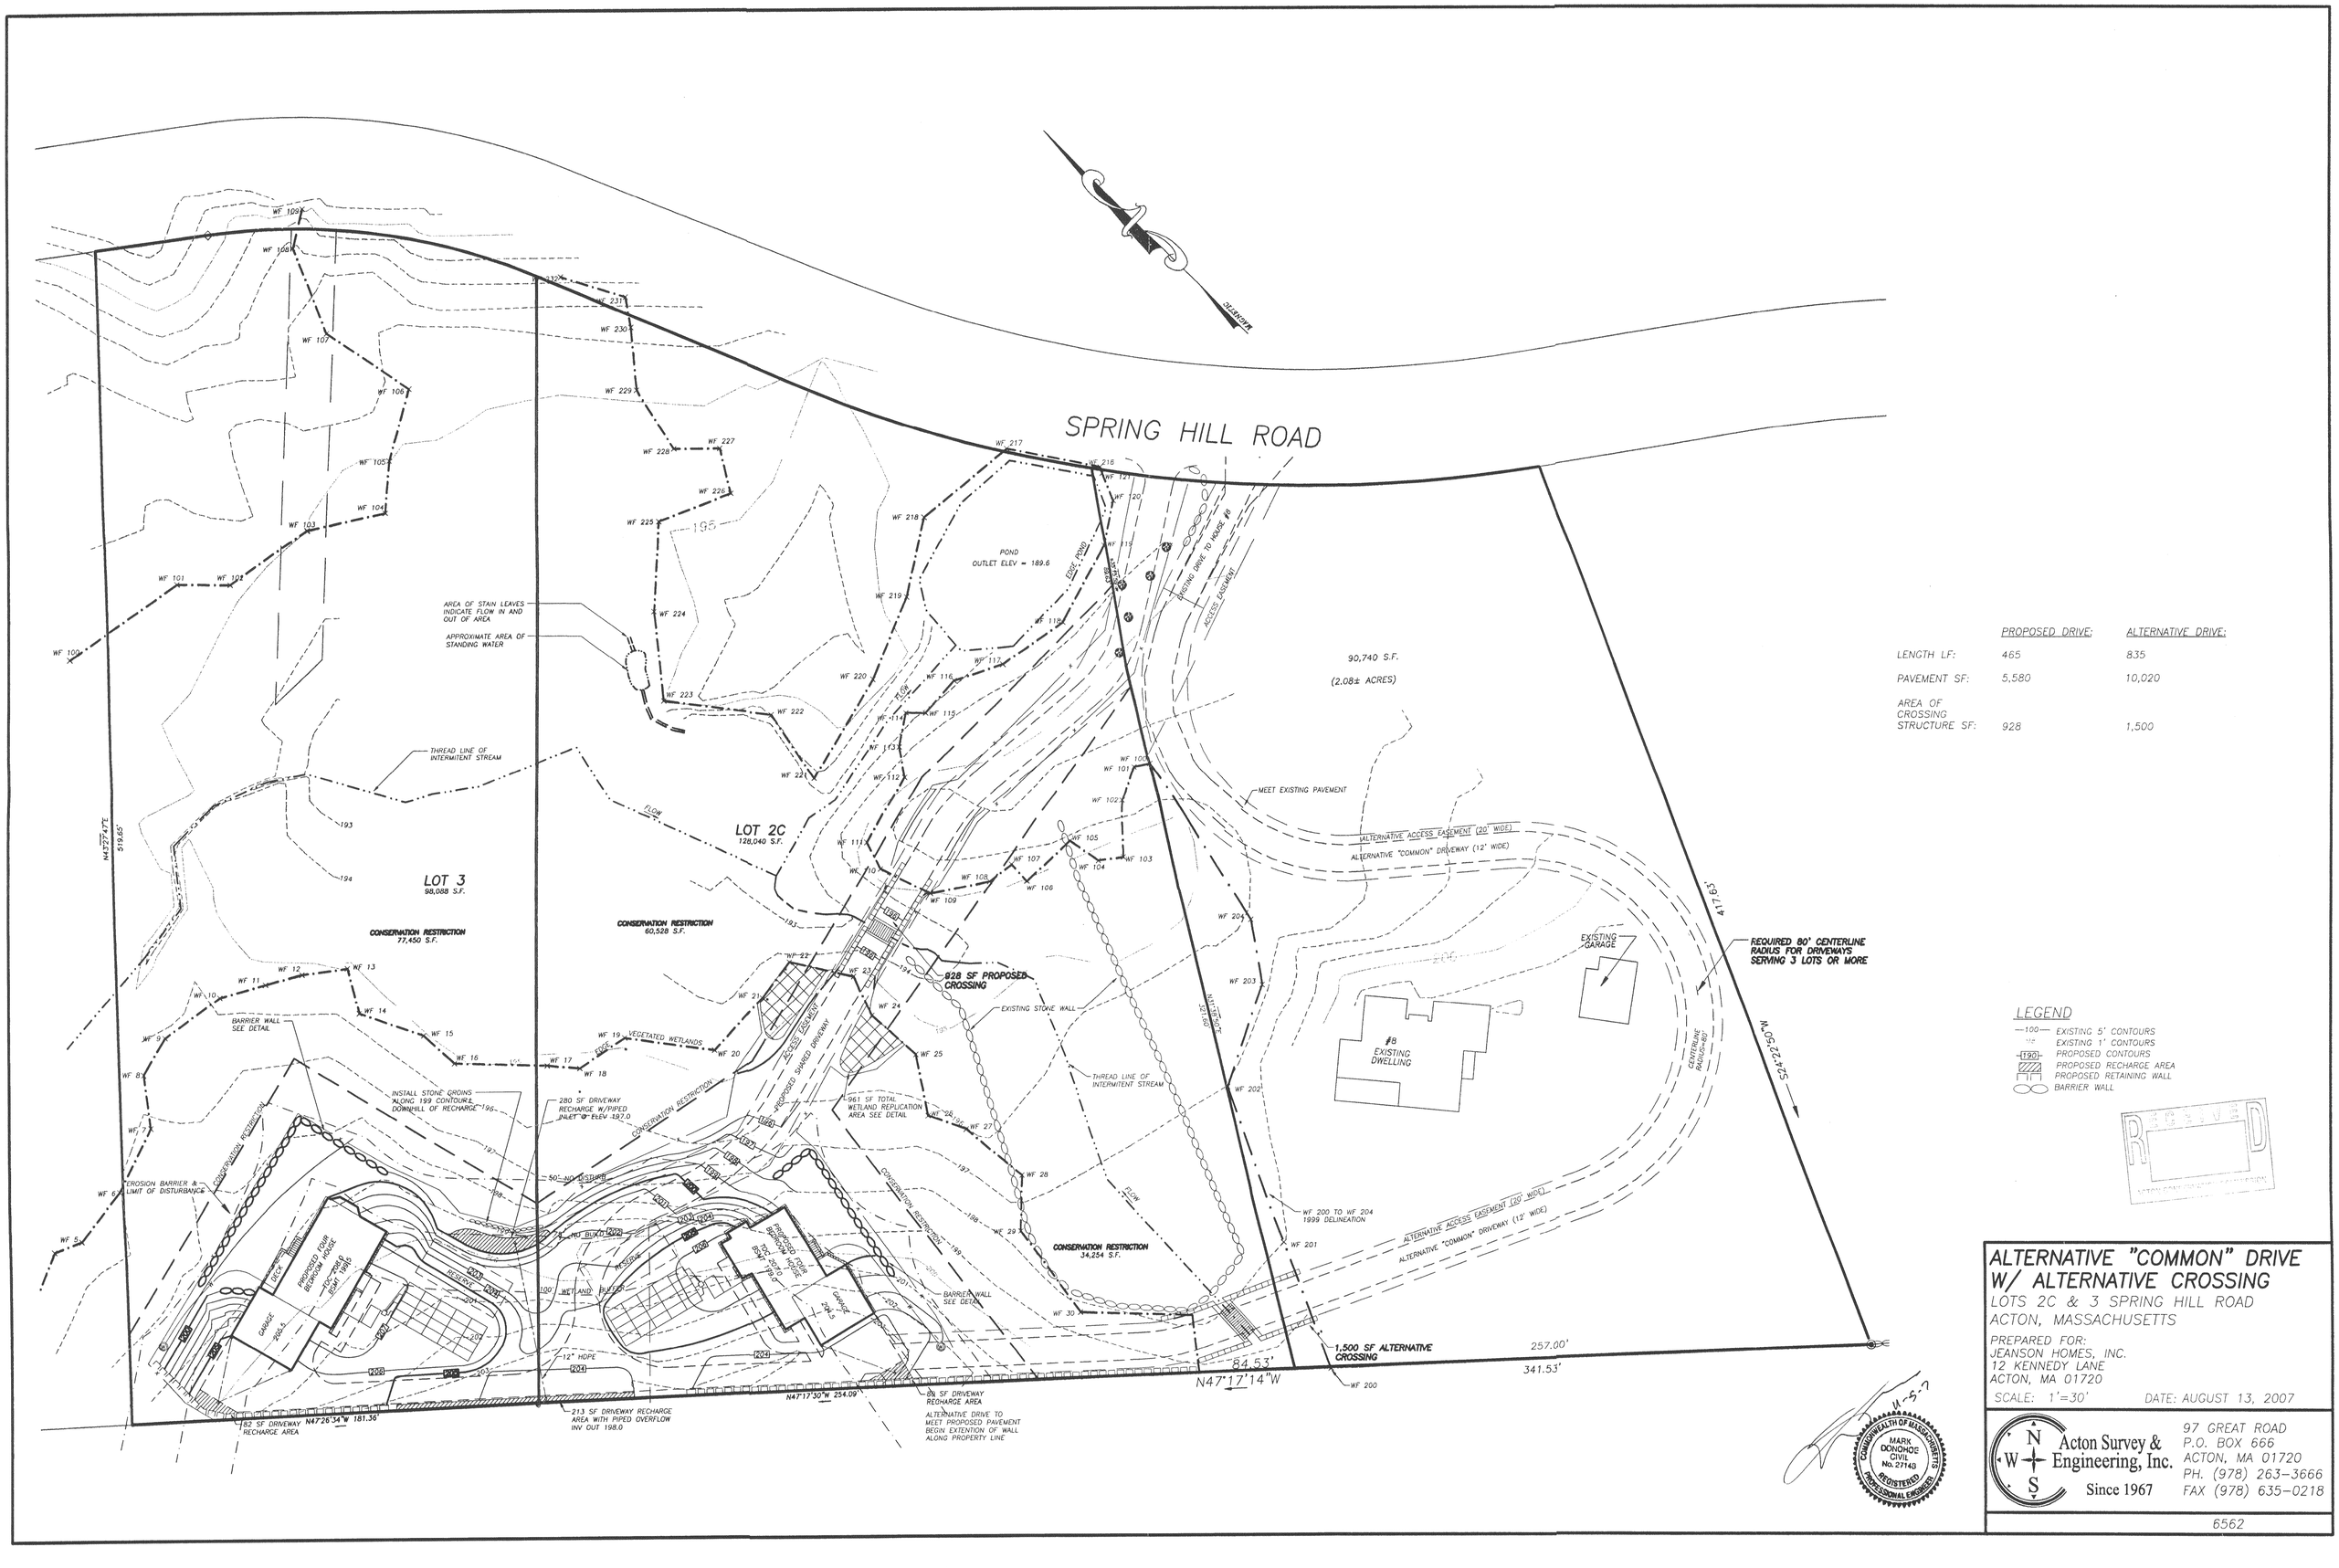

	PROPOSED DRIVE:	ALTERNATIVE DRIVE:
LENGTH LF:	465	835
PAVEMENT SF:	5,580	10,020
AREA OF CROSSING STRUCTURE SF:	928	1,500

LEGEND

- —100— EXISTING 5' CONTOURS
- 112 EXISTING 1' CONTOURS
- -190- PROPOSED CONTOURS
- PROPOSED RECHARGE AREA
- PROPOSED RETAINING WALL
- BARRIER WALL

RECEIVED
ACTON CONSERVATION COMMISSION

ALTERNATIVE "COMMON" DRIVE W/ ALTERNATIVE CROSSING

LOTS 2C & 3 SPRING HILL ROAD
ACTON, MASSACHUSETTS

PREPARED FOR:
JEANSON HOMES, INC.
12 KENNEDY LANE
ACTON, MA 01720

SCALE: 1'=30' DATE: AUGUST 13, 2007

COMMONWEALTH OF MASSACHUSETTS
MARK DONOHOE
CIVIL
No. 27148
REGISTERED PROFESSIONAL ENGINEER

Acton Survey & Engineering, Inc.
Since 1967
97 GREAT ROAD
P.O. BOX 666
ACTON, MA 01720
PH. (978) 263-3666
FAX (978) 635-0218

6562