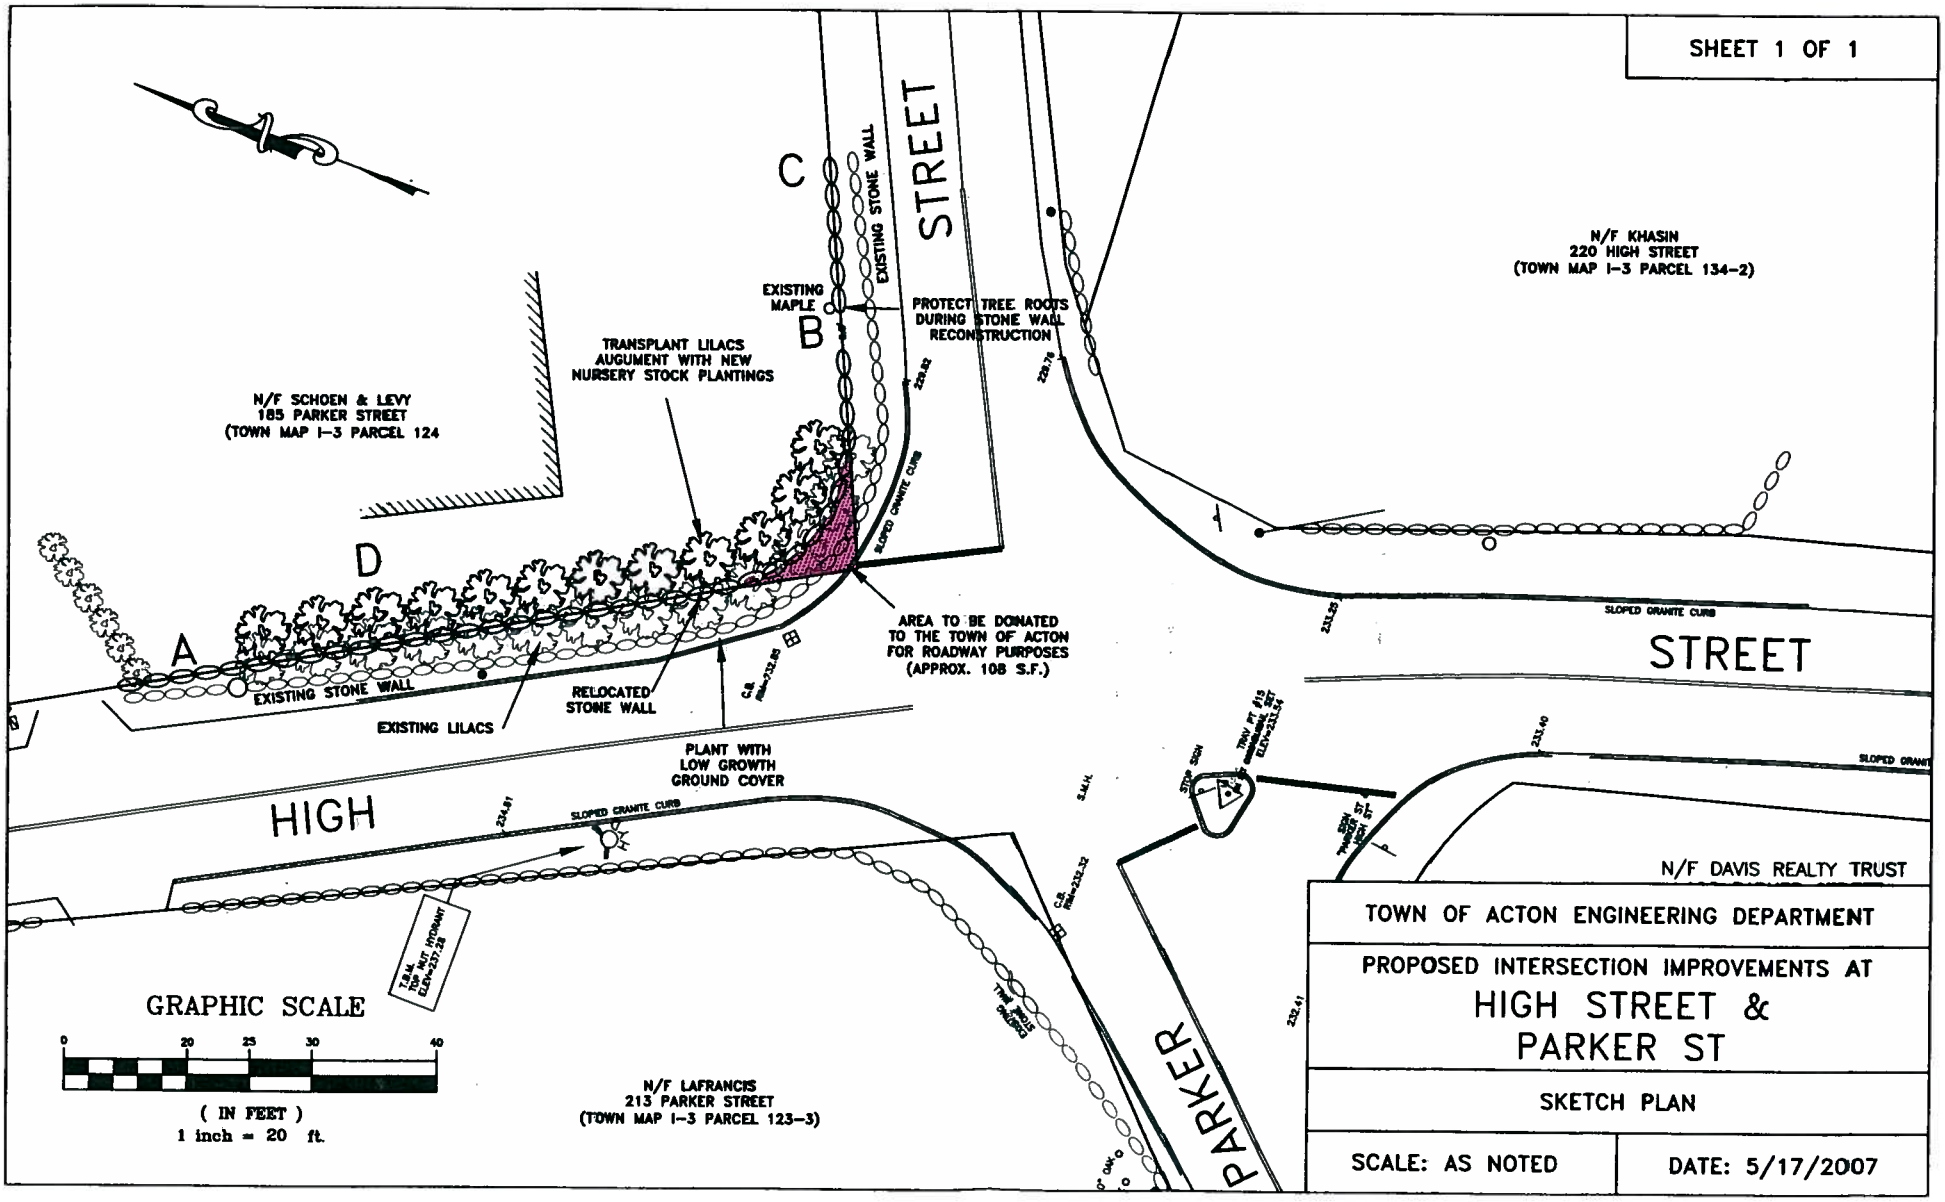
SHEET 1 OF 1
N/F KHASIN
220 HIGH STREET
(TOWN MAP I-3 PARCEL 134-2)
N/F SCHOEN & LEVY
185 PARKER STREET
(TOWN MAP I-3 PARCEL 124
TRANSPLANT LILACS
AUGUMENT WITH NEW
NURSERY STOCK PLANTINGS
EXISTING MAPLE
PROTECT TREE ROOTS
DURING STONE WALL
RECONSTRUCTION
EXISTING STONE WALL
STREET
SLOPED GRANITE CURB
AREA TO BE DONATED
TO THE TOWN OF ACTON
FOR ROADWAY PURPOSES
(APPROX. 108 S.F.)
EXISTING STONE WALL
RELOCATED
STONE WALL
EXISTING LILACS
PLANT WITH
LOW GROWTH
GROUND COVER
HIGH
STREET
SLOPED GRANITE CURB
N/F DAVIS REALTY TRUST
PARKER
N/F LAFRANCIS
213 PARKER STREET
(TOWN MAP I-3 PARCEL 123-3)
GRAPHIC SCALE
0 20 25 30 40
(IN FEET)
1 inch = 20 ft.
TOWN OF ACTON ENGINEERING DEPARTMENT
PROPOSED INTERSECTION IMPROVEMENTS AT
HIGH STREET &
PARKER ST
SKETCH PLAN
SCALE: AS NOTED
DATE: 5/17/2007