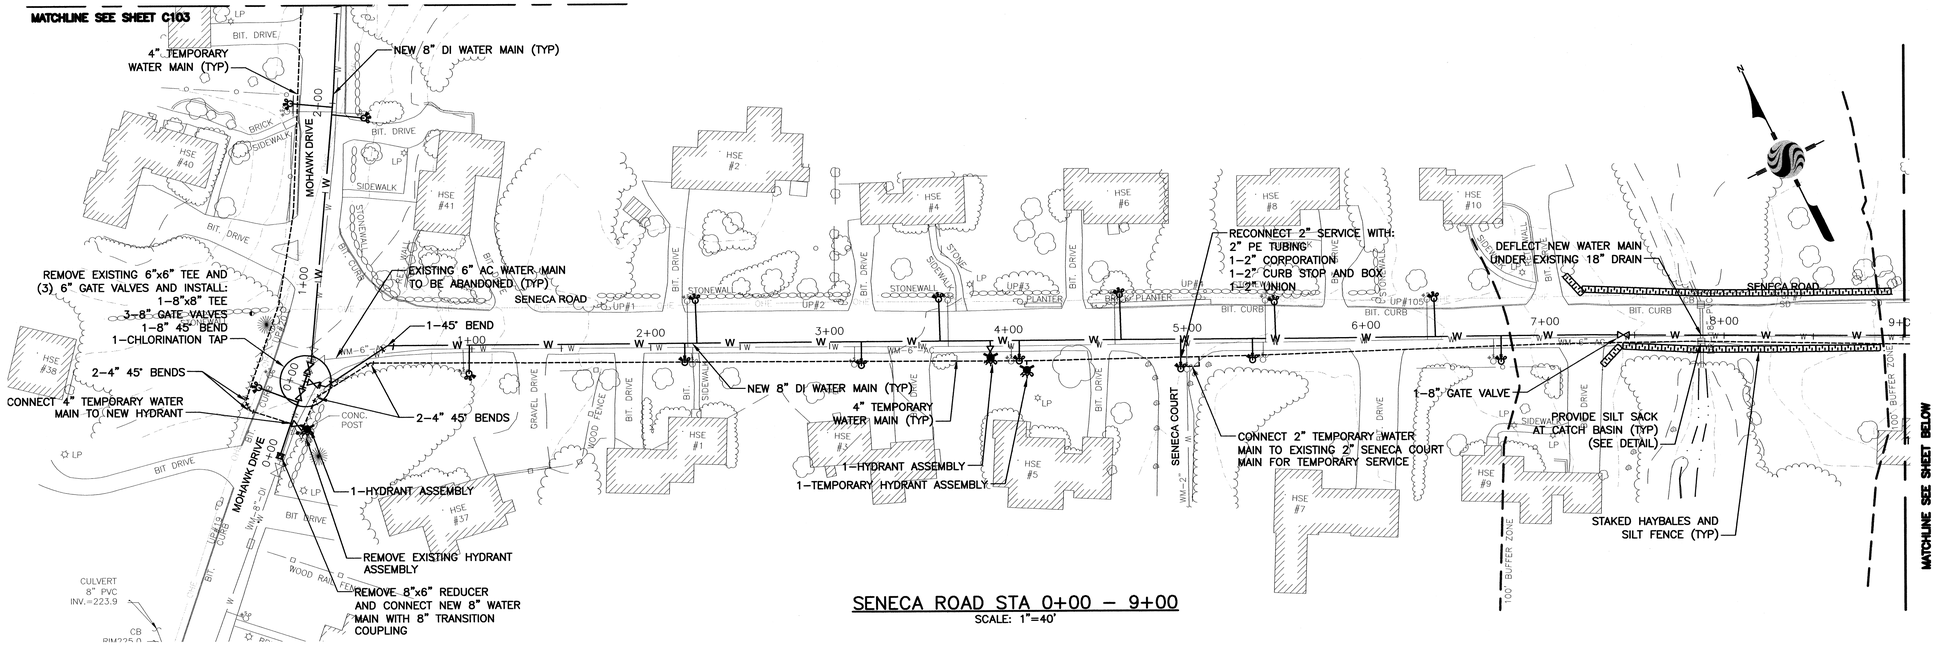

SENECA ROAD STA 0+00 – 9+00
SCALE: 1"=40'

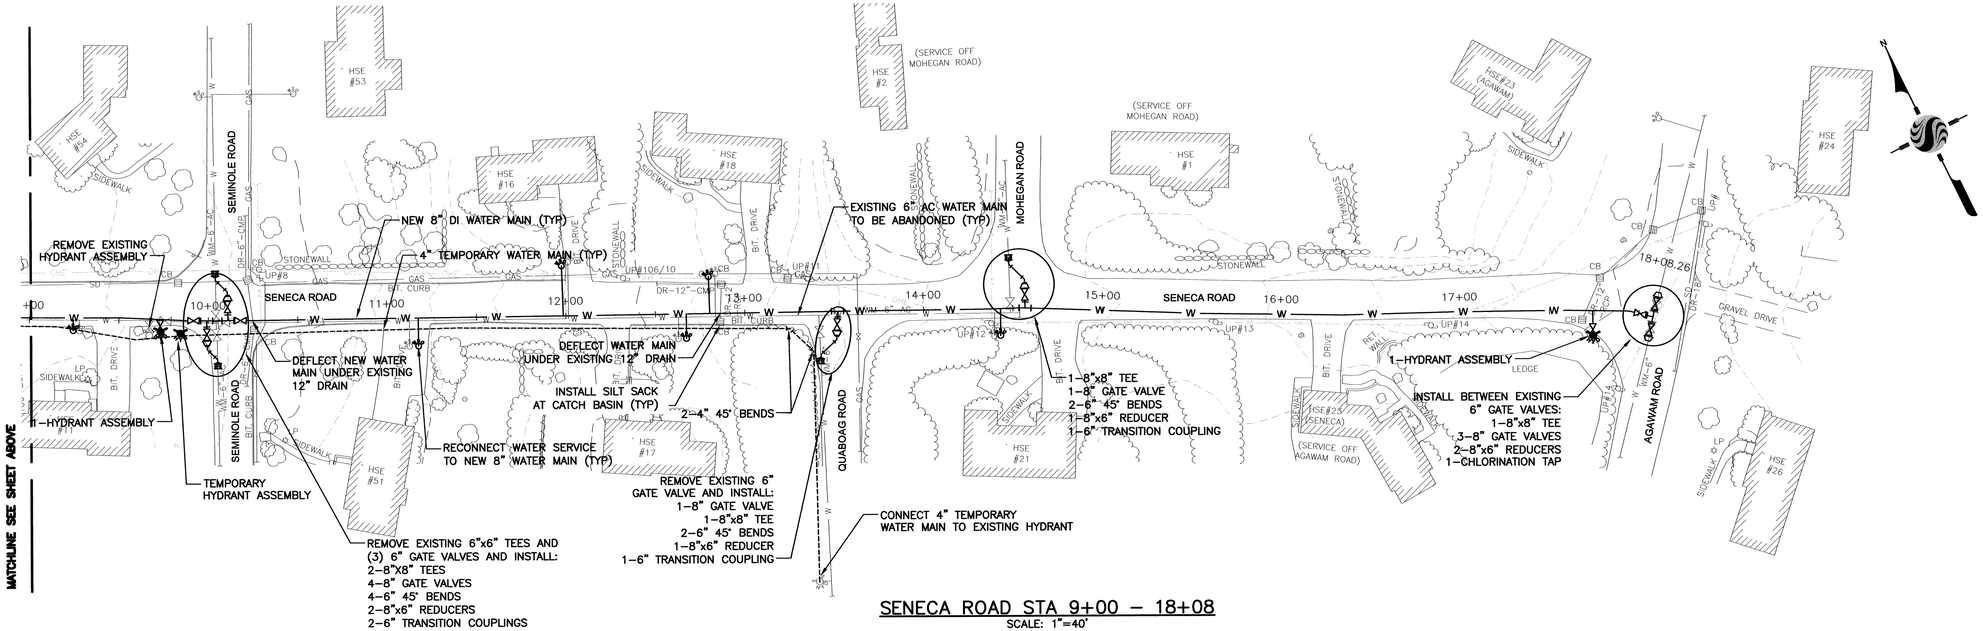

SENECA ROAD STA 9+00 – 18+08
SCALE: 1"=40'

40' 0 40' 80'
SCALE: 1" = 40'

BID DOCUMENTS
DO NOT REVISE
MARCH 2008

Stantec Consulting Services Inc.
5 LAN Drive, Suite 300
Westford MA U.S.A.
01886
Tel. 978.692.1913
Fax. 978.692.4578
www.stantec.com

Stantec

Copyright Reserved
The Contractor shall verify and be responsible for all dimensions. DO NOT scale the drawing – any errors or omissions shall be reported to Stantec without delay.
The Copyrights to all designs and drawings are the property of Stantec. Reproduction or use for any purpose other than that authorized by Stantec is forbidden.

Consultants

Legend

DIG SAFE NOTE:

UTILITIES ARE PLOTTED FROM FIELD LOCATION AND ANY RECORD INFORMATION AVAILABLE, AND SHOULD BE CONSIDERED APPROXIMATE. OTHER UTILITIES MAY EXIST WHICH ARE NOT EVIDENT OR FOR WHICH RECORD INFORMATION WAS NOT AVAILABLE. CONTRACTORS MUST CONTACT ALL UTILITY COMPANIES BEFORE EXCAVATING AND DRILLING. ALSO, CALL "DIG SAFE" AT 1(888)344-7233 [1(888)DIG-SAFE] IN MA, ME, NH, RI, AND VT.
WEBSITE: WWW.DIGSAFE.COM

Notes

1. LOCATION OF EXISTING WATER MAIN IS APPROXIMATE.

Revision	By	Appd.	YY.MM.DD

Issued	By	Appd.	YY.MM.DD

File Name: 11646c-101-103.dwg	L.M.B.			08.02.11
	Dsn.	Chkd.	Dsgn.	YY.MM.DD

Permit-Seal

COMMONWEALTH OF MASSACHUSETTS
THOMAS J. MAHANNA
CIVIL
No. 39479
REGISTERED PROFESSIONAL ENGINEER
3/7/08

Client/Project
ACTON WATER DISTRICT

INDIAN VILLAGE WATER MAIN REPLACEMENT

ACTON, MASSACHUSETTS

Title
SENECA ROAD

Project No.	Scale	
195111646	1" = 40'	
Drawing No.	Sheet	Revision
C101	2 of 6	0

V:\1951\active\195111646\design\civil\drawing\111646c-101-103.dwg, C101, 3/4/2008 4:10:42 PM, rallgrove, MA-WST-HP1050c(Paper-Final).pc3