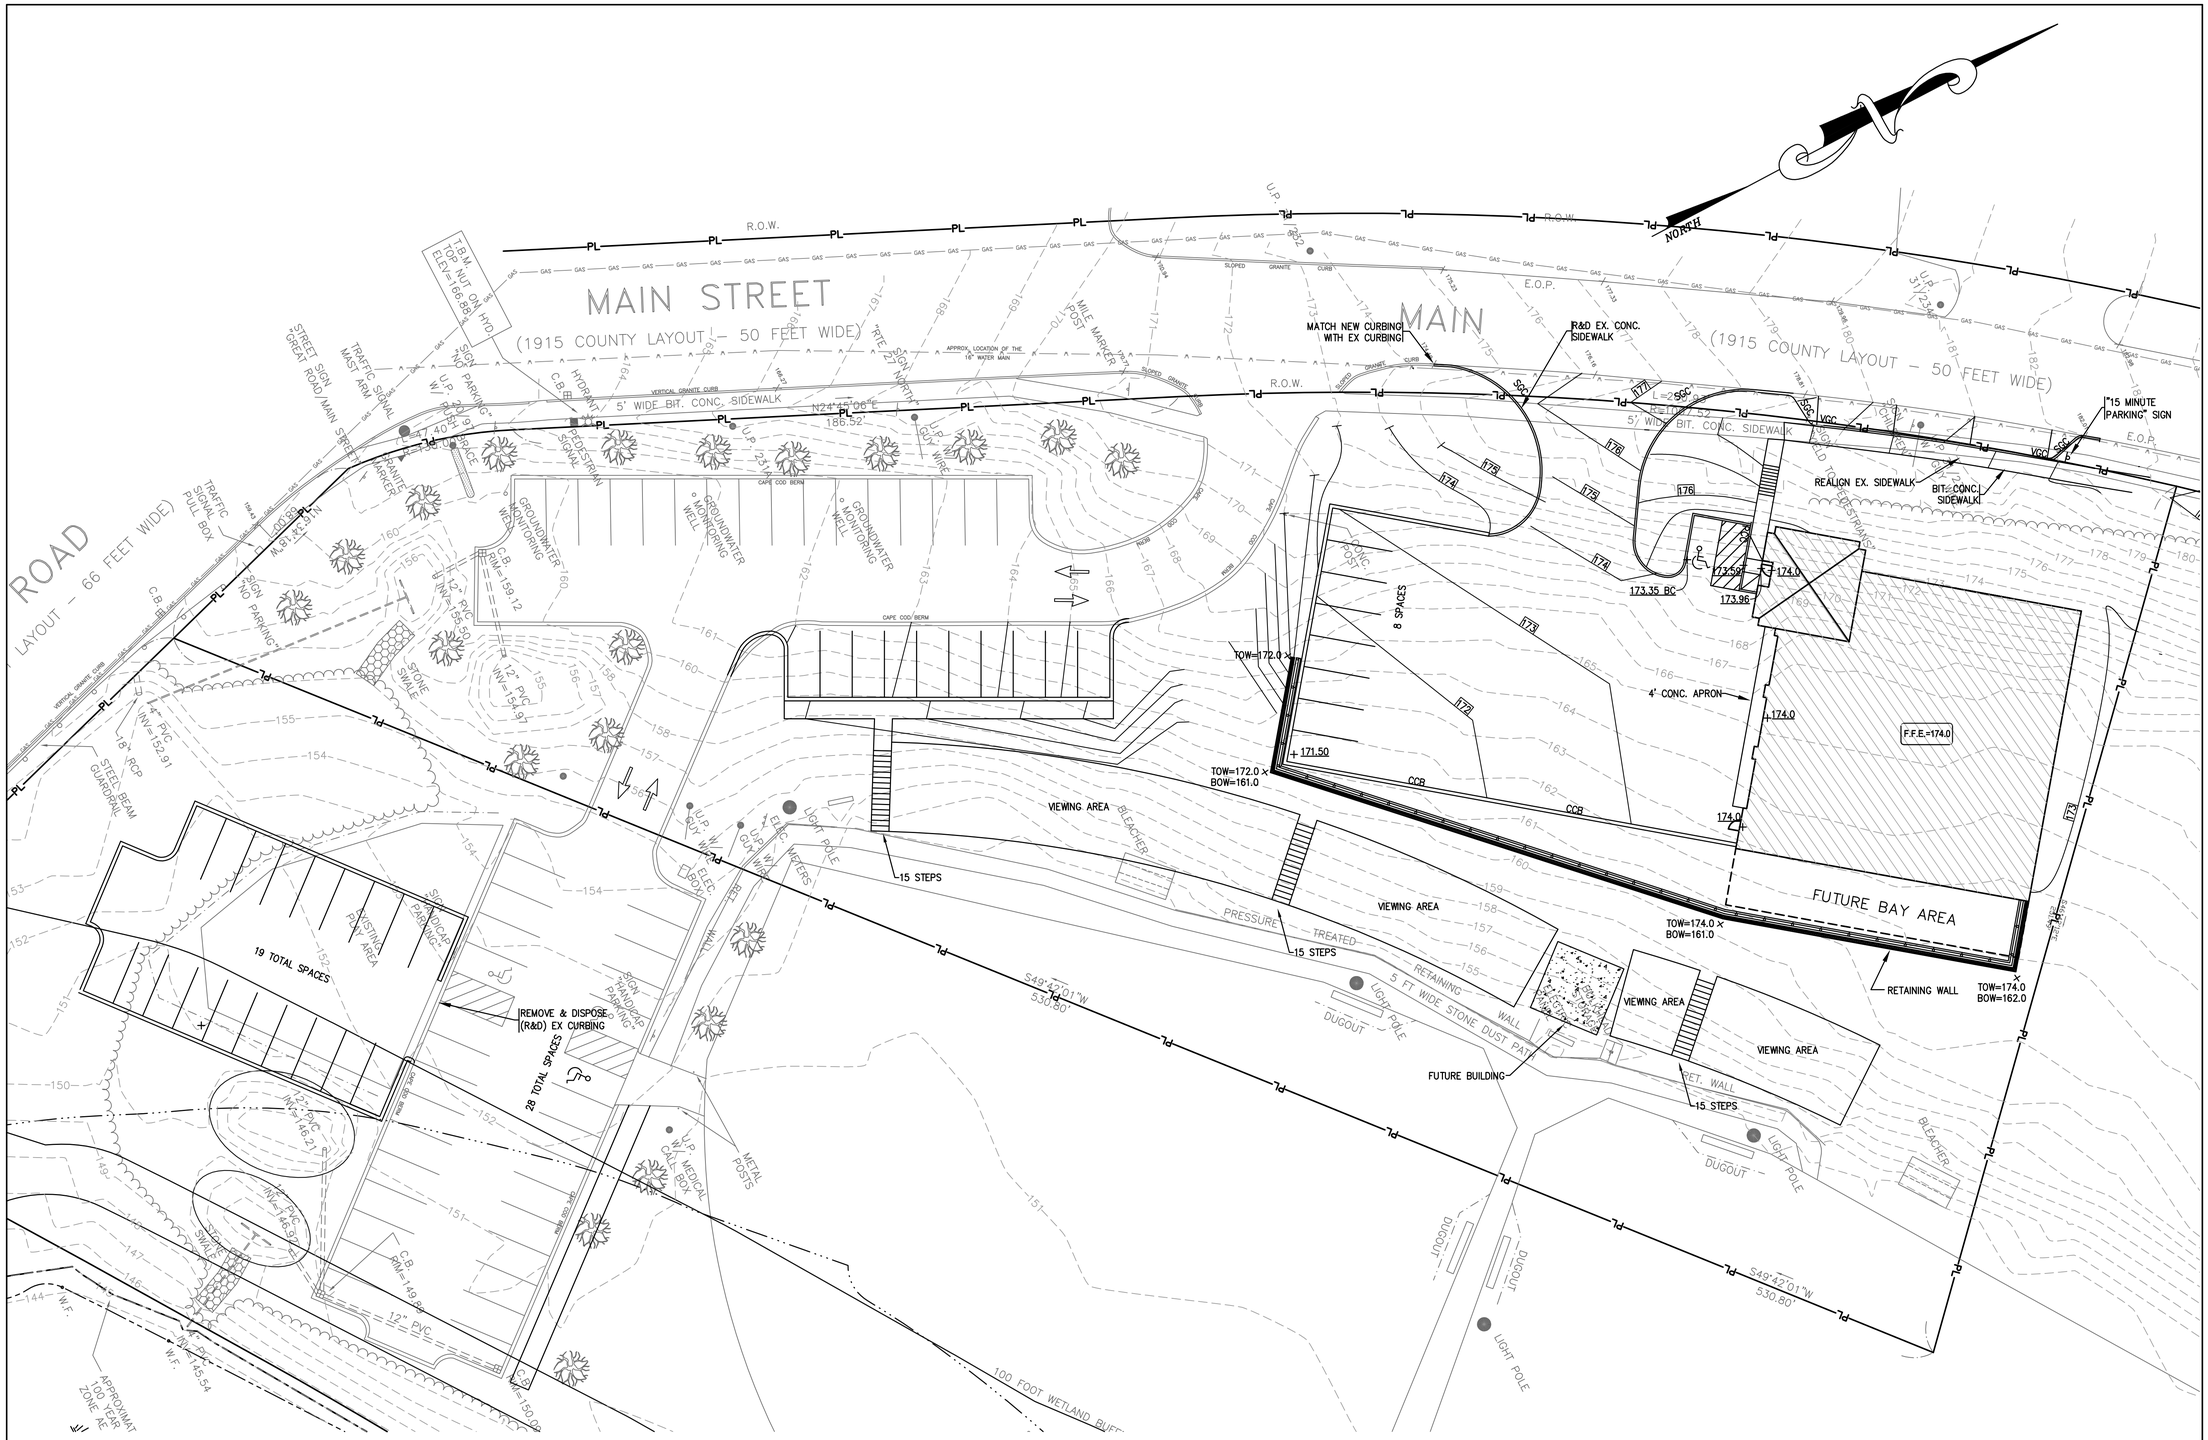


1 C1.01 **SITE LAYOUT PLAN**
SCALE: 1" = 20'

GRAPHIC SCALE
20 0 10 20 40 80
( IN FEET )
1 inch = 20 ft.

GARCIA-GALUSKA-DESOUSA
CONSULTING ENGINEERS INC.
370 FAIRIDE CORNER ROAD, DARTMOUTH, MA 02747-1317
508-998-5700 • FAX 508-998-0883 • E-MAIL: info@g-g-d.com

# A NEW FIRE/EMS FACILITY
## FOR THE
# TOWN OF ACTON

ACTON, MASSACHUSETTS

ROUTE 27

JACUNSKI HUMES ARCHITECTS, LLC
15 MASSIRIO DRIVE
SUITE 101
BERLIN, CT 06037
FAX 860-828-9221
TEL 860-828-9223

SITE LAYOUT PLAN
SCHEME 1

| PROJ. NO. | DRAWING NO. |
|---|---|
| JH 0724 | C1.01 |
| SCALE: AS NOTED | |
| DATE: SEPT. 11, 2007 | |

| NO. | DATE | DESCRIPTION | BY |
|---|---|---|---|