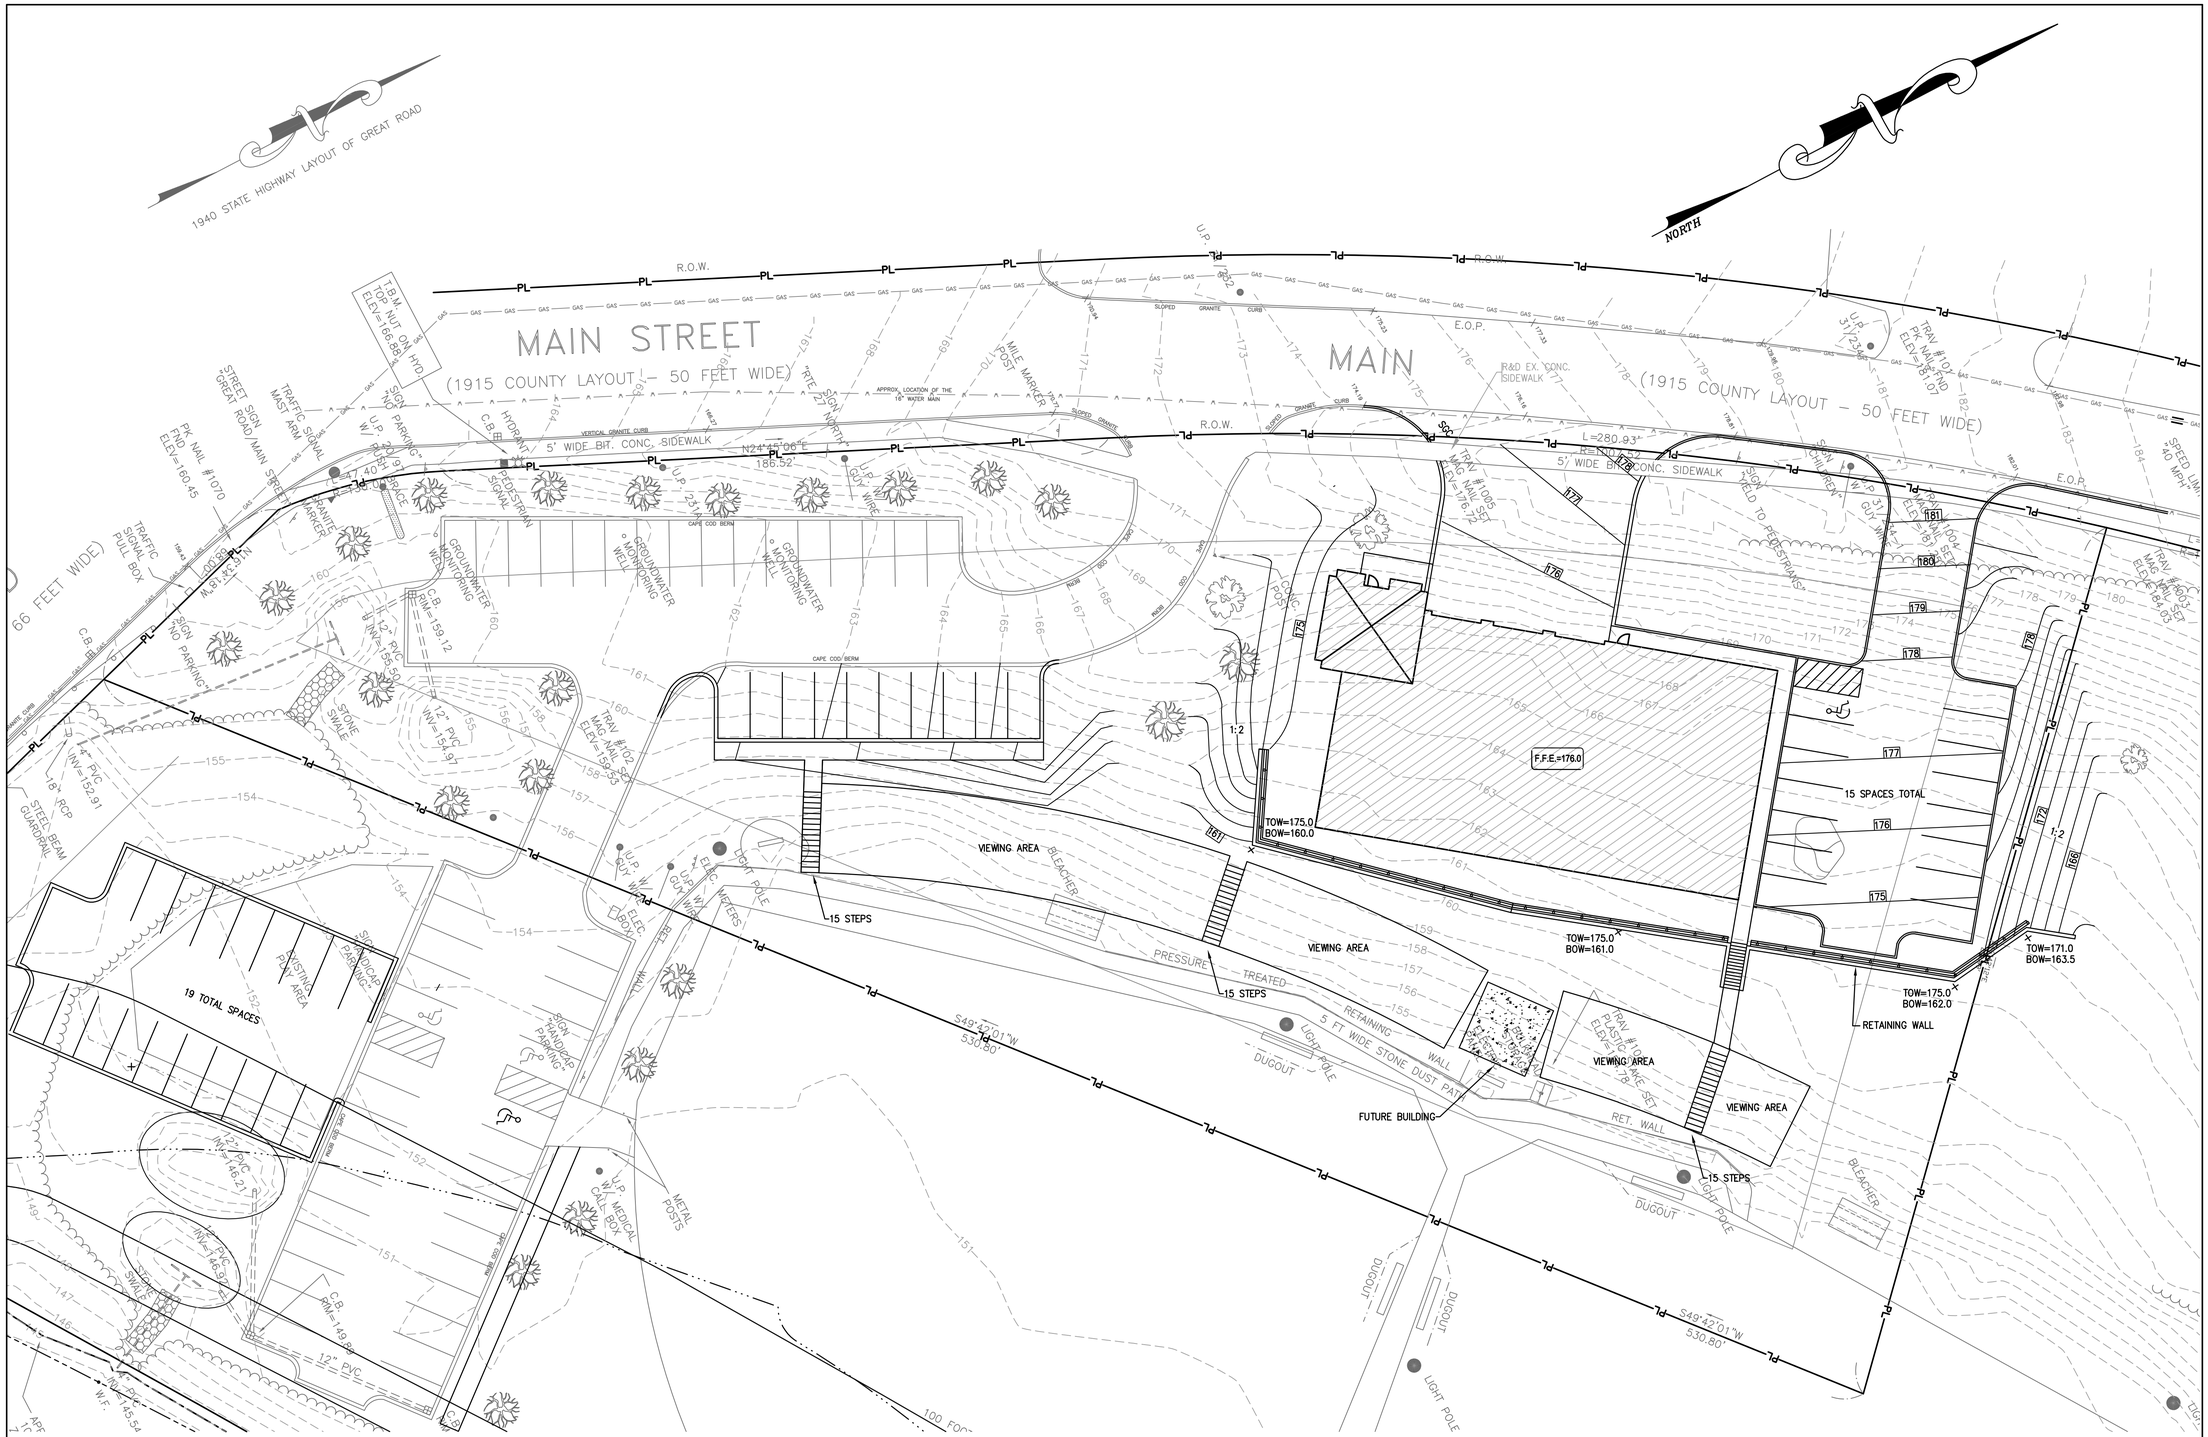

1 C1.02 SITE LAYOUT PLAN
SCALE: 1" = 20'

GRAPHIC SCALE
20 0 10 20 40 80
(IN FEET)
1 inch = 20 ft.

GARCIA-GALUSKA-DESOUSA
CONSULTING ENGINEERS INC.
370 FAUNCE CORNER ROAD, DARTMOUTH, MA 02747-1317
508-998-5700 • FAX 508-998-0883 • E-MAIL: info@g-g-d.com

A NEW FIRE/EMS FACILITY FOR THE TOWN OF ACTON

ACTON, MASSACHUSETTS

ROUTE 27

JACUNSKI HUMES ARCHITECTS, LLC
15 MASSIRIO DRIVE
SUITE 101
BERLIN, CT 06037
FAX 860-828-9221
TEL 860-828-9223

SITE LAYOUT PLAN
SCHEME 2

PROJ. NO. JH 0724	DRAWING NO. C1.01
SCALE: AS NOTED	
DATE: SEPT. 11, 2007	

NO.	DATE	DESCRIPTION	BY