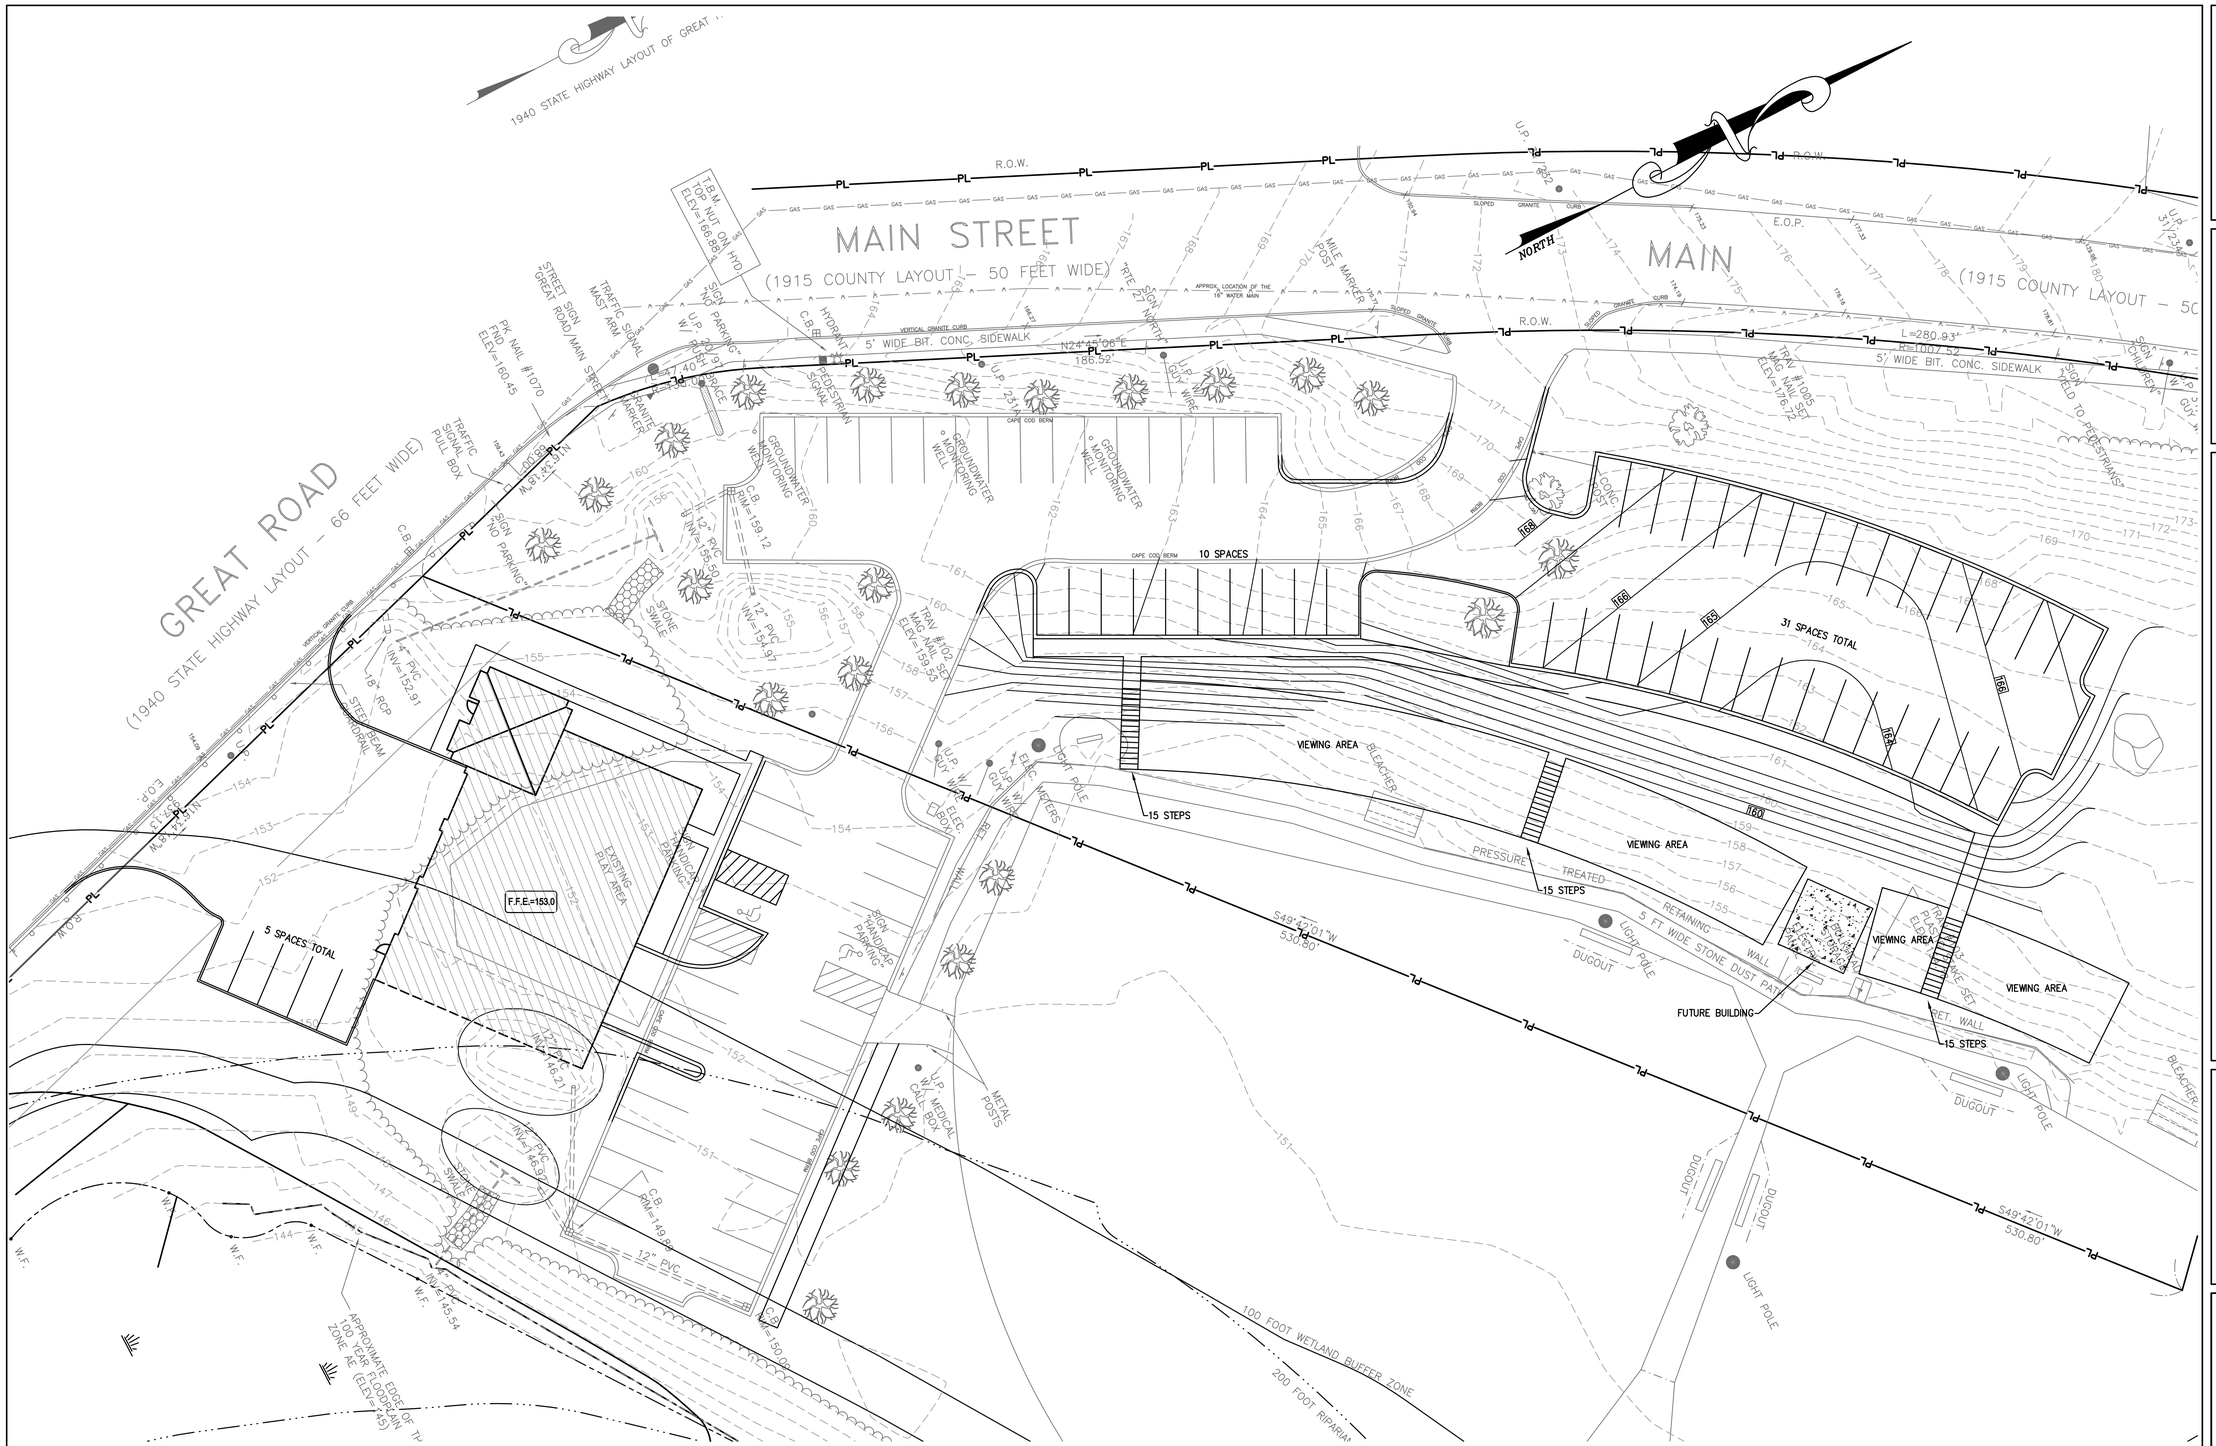

1 C1.03 **SITE LAYOUT PLAN**
SCALE: 1" = 20'

GARCIA-GALUSKA•DESOUSA
CONSULTING ENGINEERS INC.
370 FRANKLIN CORNER ROAD, SHRUNKPON, MA 02747-1217
508-998-5700 • FAX 508-998-0883 • E-MAIL: info@g-g-d.com

A NEW FIRE/EMS FACILITY
FOR THE
TOWN OF ACTON

ACTON, MASSACHUSETTS

ROUTE 27

JACUNSKI HUMES ARCHITECTS, LLC

15 MASSIRIO DRIVE
SUITE 101
BERLIN, CT 06037
FAX 860-828-9221
TEL 860-828-9223

SITE LAYOUT PLAN
SCHEME 3

PROJ. NO. JH 0724	DRAWING NO. C1.01
SCALE: AS NOTED	
DATE: SEPT. 11, 2007	

NO.	DATE	DESCRIPTION	BY