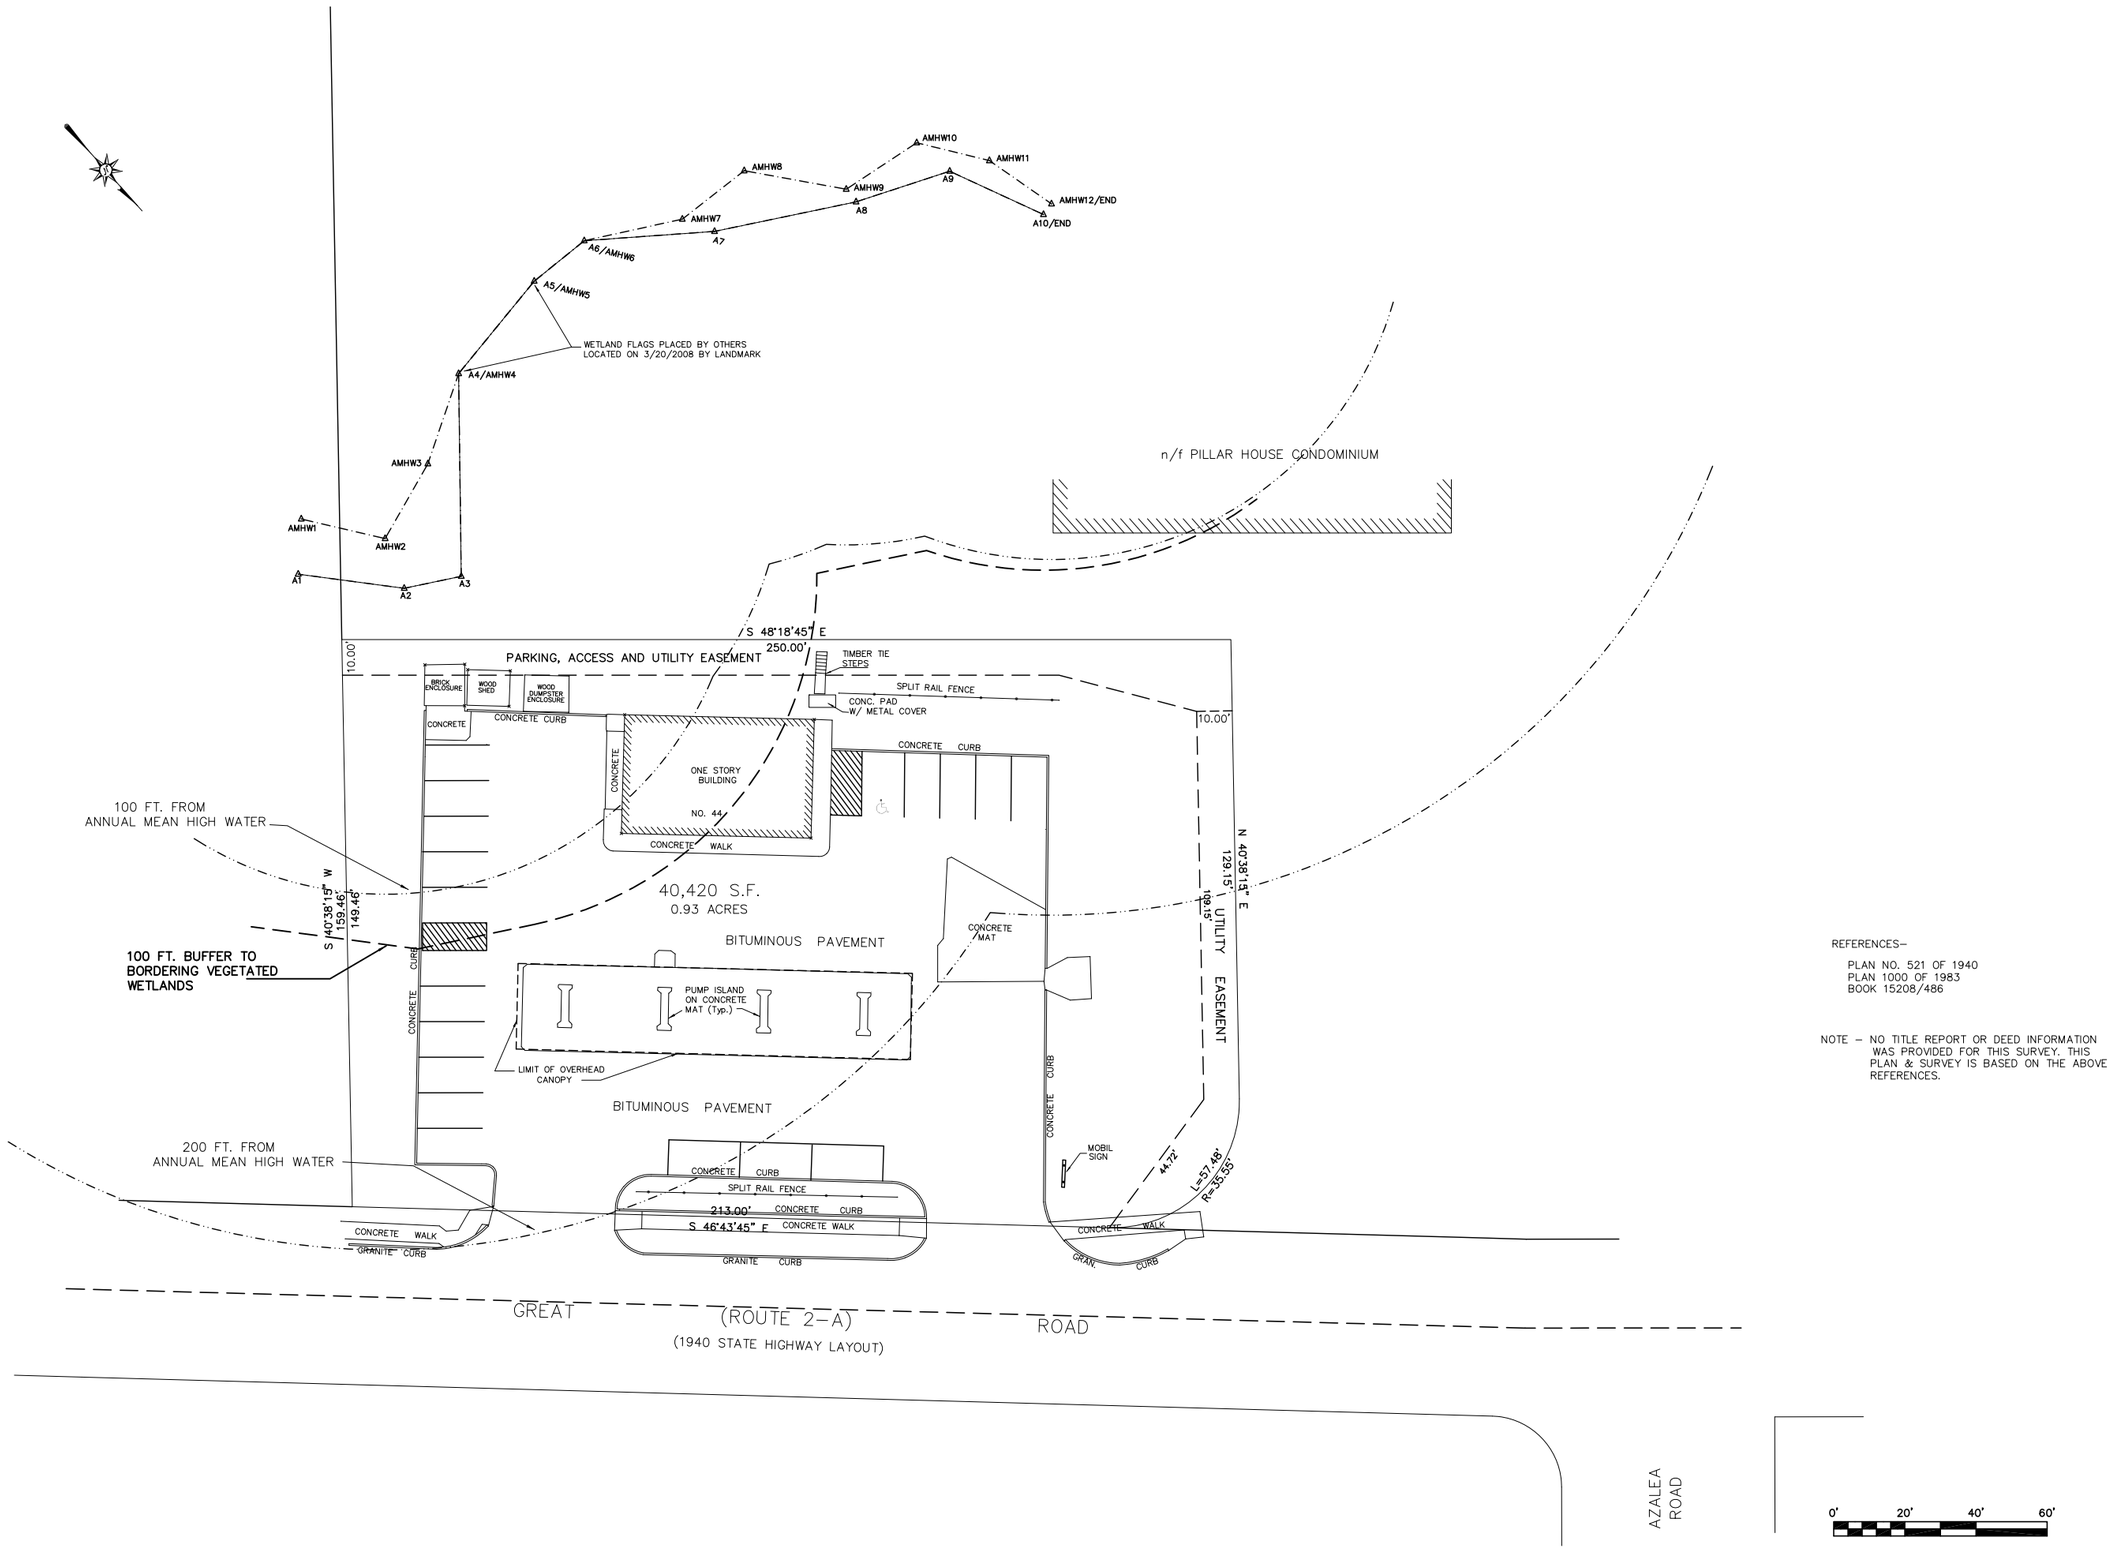

REFERENCES–

PLAN NO. 521 OF 1940
PLAN 1000 OF 1983
BOOK 15208/486

NOTE – NO TITLE REPORT OR DEED INFORMATION WAS PROVIDED FOR THIS SURVEY. THIS PLAN & SURVEY IS BASED ON THE ABOVE REFERENCES.

REV.	PER	DATE	DESCRIPTION	BY	CHK.

PREPARED BY:
LANDMARK
ENGINEERING & SURVEYING, INC.
583 CHESTNUT STREET
LYNN, MA 01904
Phone (781)592-7016
Fax (781)595-3069

PREPARED FOR:
AYOUB ENGINEERING, INC.
414 BENEFIT STREET
PAWTUCKET, RI
(401) 728- 5533

PROJECT LOCATION:
44 GREAT ROAD
ACTON, MA

PLOT PLAN

PROJECT NO. 08106
CAD FILE NO. 08106
DRAWN BY: RMM
SCALE: 1" = 20'
DATE: 21 MARCH 2008