GRAHAM & HARSIP, P.C.
ATTORNEYS AT LAW
STRAWBERRY HILL BUILDING
289 GREAT ROAD, SUITE 101
ACTON, MA 01720

Tel: 978-264-0480
Fax: 978-264-4990

STEVEN R. GRAHAM
BARRY S. HARSIP* **
sgraham@graham-harsip.com
barryharsip@graham-harsip.com

AIMEE BONACORSI
JAY R. PEABODY
abonacorsi@graham-harsip.com
jpeabody@graham-harsip.com

RECEIVED
MAY - 1 2008

May 1, 2008

HAND DELIVERED

Planning Board
Town of Acton
472 Main Street
Acton, MA 01720

Re: Supplemental Application for a Senior Residential Special Permit - The Residences at Quail Ridge

Dear Sir:

On behalf of Quail Ridge Country Club LLC (the "Applicant"), enclosed herewith are twenty-three (23) copies of the Supplemental Application for a Senior Residential Special Permit regarding the above-noted matter.

Please stamp and deliver one copy of the Supplemental Application to the Town Clerk. Please stamp and retain the other copies in your office.

Very truly yours,

GRAHAM & HARSIP, P.C.

Steven R. Graham

SRG/jm
Enclosures

SUPPLEMENTAL

APPLICATION for a SENIOR RESIDENCE SPECIAL PERMIT

Refer to the "Rules and Regulations for Senior Residence Special Permits" available from the Planning Department for details on the information and fees required for this application. Contact the Planning Department at 978-264-9636 with any questions concerning the Rules. Incomplete applications may be denied.

Please type or print your application.

1. Location and Street Address of Site
   354B Great Road, Skyline Drive[1]

   Name of Proposed Development The Residences at Quail Ridge
2. Applicant's Name Quail Ridge Country Club LLC

   Address 354B Great Road, Skyline Drive, Acton, MA 01720

   Telephone 978-264-0399
3. Record Owner's Name Quail Ridge Country Club LLC

   Address 354B Great Road, Skyline Drive, Acton, MA 01720

   Telephone 978-264-0399
4. Zoning District(s) of Parcel(s) R-10/8

   Town Atlas Map(s)/ Parcel Number(s) Map D4, Parcels 4&9; Map C4, Parcel 29[2]
5. a) Total Area of Development 155.546ac. b) Number of Dwelling Units Proposed 172

   c) Number of Affordable Units 9

   d) Number of Accessible or Adaptable Dwelling Units for Persons with Disabilities 0

   Number of Affordable Accessible or Adaptable Units All

   e) Total Area of Common Land 82.083ac. f) Percent Common Land 55%

   g) Total Length of Road(s) in feet: Public 0 Private 0

   h) Number of Parking Spaces: Total 798 Per Unit 2 (+ Visitor)

   i) Method of Sewage Disposal On Site Sewage Disposal System with Treatment Plant
6. Deed Book & Page Number(s) or Land Court Certificate Number(s) Book 40979, Page 44; Book 42294, Page 177
7. Attach draft legal documents that restrict occupancy of the dwelling units to seniors.[3]
8. Attach draft legal documents that secure dwelling units as affordable.[4]
9. Attach a schedule showing the completion of market rate and affordable dwelling units.[5]
10. See Exhibits A and B attached hereto and incorporated herein by reference.

The undersigned hereby apply to the Planning Board for a public hearing and Senior Residence Special Permit under the Bylaw.

The undersigned hereby certify that the information on this application and plans submitted herewith is correct, and that the application complies with all applicable provisions of Statutes, Regulations, and Bylaws to the best of his/her knowledge. The above is subscribed to and executed by the undersigned under the penalties of perjury in accordance with Section 1-A of Chapter 268, General Laws of the Commonwealth of Massachusetts.

John R. Gilbert by Attorney for Petitioner — Signature of Petitioner(s) — Signature of Petitioner(s) — 5/1/08 Date

RECORD OWNER'S KNOWLEDGE AND CONSENT

I hereby assert that I have knowledge of and give my consent to the application presented above.

John R. Gilbert by Attorney for Record Owner — Signature of Record Owner(s) — Signature of Record Owner(s) — 5/1/08 Date

EXHIBIT A

SUPPLEMENTAL APPLICATION
FOR A SENIOR RESIDENCE SPECIAL PERMIT ("APPLICATION")
FILED PURSUANT TO SECTION 3.2.2.1 OF THE
SPECIAL PERMIT OF THE ACTON PLANNING BOARD ENTITLED
"DECISION 08-02, RESIDENCES AT QUAIL RIDGE, SENIOR RESIDENCE
SPECIAL PERMIT, FEBRUARY 12, 2008" ("DECISION")

The Applicant incorporates herein by reference, but only as necessary for consideration of access to the Site, those exhibits set forth in Section 1 of the Decision.

With respect to the Application, the following footnotes shall apply:

[1]The street address for the condominiums known as The Great Road Condominium ("Great Road Condominiums") is 380-392 Great Road, Acton, Massachusetts. The Applicant has no site control of this parcel.

[2]The Town Atlas Map/Parcel Number for the Great Road Condominium is Map D4, Parcel 5. The Zoning District of the Great Road Condominiums is R-A.

[3]Said documents and/or information was submitted with the Application for the Decision.

[4]Said documents and/or information was submitted with the Application for the Decision.

[5]Said documents and/or information was submitted with the Application for the Decision.

The Great Road Condominiums is not a party to this Application for the reasons set forth herein and based upon the information provided in Exhibit B attached hereto and incorporated herein by reference. Notwithstanding Great Road Condominiums refusal to provide access, the list of abutters (receiving notice of this Application) has been expanded to include the Great Road Condominiums (Map D4, Parcel 5).

A Development Impact Report was submitted with the Application upon which the Decision was rendered.

EXHIBIT B

FEASIBILITY AND SUITABILITY OF STREET ACCESS THROUGH GREAT ROAD CONDOMINIUMS

Pursuant to the provisions of Section 3.2.2.2 through 3.2.2.4 of the Decision, the Applicant has made a diligent and good faith effort and negotiated in good faith with the Great Road Condominiums Board of Trustees regarding a second access for The Residences at Quail Ridge (the "Project"). In support of the Applicant's statement relative to the use of diligent and good faith efforts, the Applicant submits the following:

1. Copies of correspondence to, with and from the Great Road Condominiums Board of Trustees.
2. A zoning analysis with respect to zoning compliance of the Application with Section 8.8 of the Acton Zoning By-Law.
3. A preliminary analysis of the suitability of that portion of the Great Road Condominiums property which would logically serve as a second access for the Project. Applicant has not consulted with MassHighway regarding a new or modified curb cub on Great Road (Section 3.2.2.3. of the Decision) based upon foregoing information.
4. Applicant has not provided documentation or reports as outlined in Section 3.2.2.4. of the Decision in light of the foregoing.

Plans, studies and documentation regarding (i) FEASIBILITY AND RISKS OF GATED EMERGENCY ACCESS WAYS, FULL SECONDARY ACCESS THROUGH ACORN PARK and (ii) SECONDARY STREET ACCESS ALTERNATIVES THROUGH ACORN PARK, pursuant to Sections 3.2.2.5. and 3.2.2.6. of the Decision, respectively, shall be submitted prior to the public hearing scheduled for the Application.

Exhibit B

GRAHAM & HARSIP, P.C.
ATTORNEYS AT LAW
STRAWBERRY HILL BUILDING
289 GREAT ROAD, SUITE 101
ACTON, MA 01720

Tel: 978-264-0480
Fax: 978-264-4990

STEVEN R. GRAHAM
BARRY S. HARSIP* **

AIMEE BONACORSI
JAY R. PEABODY

sgraham@graham-harsip.com
barryharsip@graham-harsip.com

abonacorsi@graham-harsip.com
jpeabody@graham-harsip.com

January 10, 2008

VIA FEDERAL EXPRESS

Mr. David L. Fisher
Fisher Financial Services, Inc.
40 Winchester Street, Basement Office
Brookline, MA 02446

Re: Great Road Condominiums

Dear David:

As Barry Gordon has probably already indicated, this office represents Quail Ridge Country Club LLC, the owners of the golf course immediately adjacent to the Great Road Condominiums.

My client has submitted an application to the Acton Planning Board to convert the golf course into a nine-hole golf course and approximately 170 condominium units for senior housing. As part of the process, the Planning Board has asked that we seek an additional access to the project in addition to the access from Skyline Drive.

In light of the Planning Board's request, I would appreciate it if you would speak with the Trustees of the Condominium to see if they would be amendable to granting my client a perpetual easement in an area roughly as shown on the enclosed sketch plan. Naturally, detailed engineering drawings would be prepared at my client's expense and the work performed to modify and/or upgrade, as necessary, the area in question, to accommodate the traffic from "The Residences at Quail Ridge".

GRAHAM & HARSIP, P.C.

I understand you are meeting with the Board of Trustees on Tuesday and would appreciate your getting back to me at your earliest convenience after the meeting. If the Board is inclined to consider the grant of an easement, my client will have its engineer undertake to have appropriate plans drawn for your client's review.

Very truly yours,

GRAHAM & HARSIP, P.C.

Steven R. Graham

SRG/jm
Cc: Client

Exhibit B

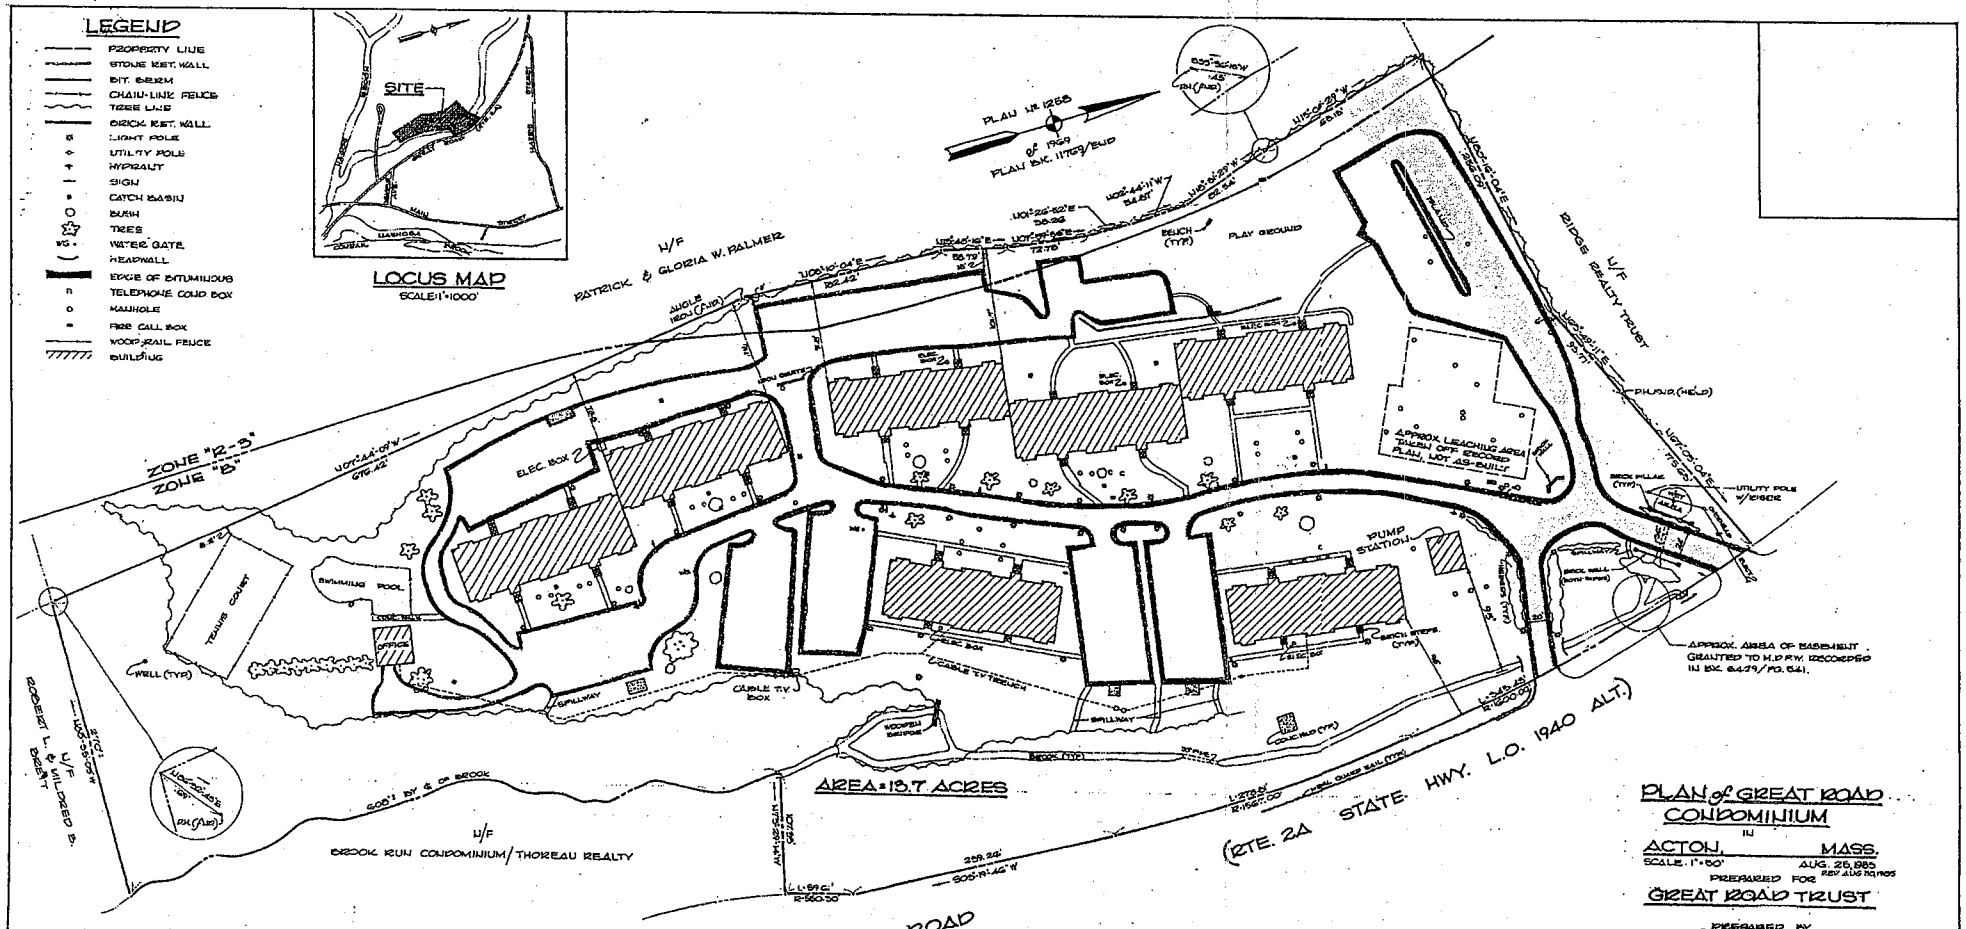

ZONING REGULATIONS B AND R-O	REQUIRED	PROVIDED
MINIMUM LOT AREA	1.59 ACRES	15.7 ACRES
MAXIMUM HEIGHT	3 STORIES	PROVIDED AS REQUIRED
MINIMUM FRONTAGE	200 FEET	PROVIDED AS REQUIRED
MINIMUM ACCESS WIDTH	30 FEET	PROVIDED AS REQUIRED
MINIMUM SETBACK FROM FRONT LOT LINES	45 FEET	PROVIDED AS REQUIRED
MINIMUM SETBACK FROM ALL OTHER LOT LINES	30 FEET	PROVIDED AS REQUIRED
PARKING	2.0 SPACES PER DWELLING UNIT	1.6 SPACES PER DWELLING UNIT
MINIMUM LOT AREA (MAY 4, 1970)	15.5 ACRES (2500 S.F./DWELLING UNIT - 168)	15.7 ACRES

NOTES:

1. PROPERTY LINE INFORMATION TAKEN FROM A PLAN ENTITLED "PLAN OF LAND IN ACTON, MASS., OWNED BY ELIZABETH TOWLE, DATED APRIL 19, 1929, JOSEPH W. HOOVER CO., INC." RECORDED WITH MIDDLESEX SOUTH DISTRICT REGISTRY OF DEEDS AS NO 1255 OF 1929 AT THE END OF BOOK 11769, DEED REFERENCE BK. 15614/525 & 524 RECORDED WITH MIDDLESEX SOUTH DISTRICT REGISTRY OF DEEDS.
2. PROPERTY LOCATED IN ZONE "B" & "C" AS SHOWN ON FLOOD INSURANCE RATE MAP, TOWN OF ACTON, MASSACHUSETTS COMMUNITY-PANEL NUMBER 250178 0001 B PAGE 1 OF 1 EFFECTIVE JUNE 15, 1976.
3. CURB CUT SUBSTANTIALLY IN ACCORDANCE WITH DEPARTMENT OF PUBLIC WORKS PERMIT NO J-14778
4. AS-BUILT LOCATION OF BUILDINGS IS NOT SUBSTANTIALLY IN ACCORDANCE WITH DESIGN PLANS.
5. TOPOGRAPHY BY TRIANGULATION STADIA METHOD.
6. BUILDING LOCATION BY TRIANGULATION TAPE METHOD.
7. PROPERTY STREET APPROVED: 566 GREAT ROAD, ACTON, MASS.

I HEREBY CERTIFY THAT:

THIS PLAN SHOWS THE PROPERTY LINES THAT ARE THE LINES OF EXISTING OWNERSHIPS, AND THE LINES OF STREETS AND WAYS SHOWN ARE THOSE OF PUBLIC OR PRIVATE STREETS OR WAYS ALREADY ESTABLISHED, AND THAT NO NEW LINES FOR DIVISION OF EXISTING OWNERSHIP OR FOR NEW WAYS ARE SHOWN.

THE CERTIFICATION SHOWN HEREON IS INTENDED TO MEET REGISTRY OF DEEDS REQUIREMENTS, AND IS NOT A CERTIFICATION TO TITLE OR OWNERSHIP OF PROPERTY SHOWN. OWNERS OF ADJOINING PROPERTIES ARE SHOWN ACCORDING TO CURRENT TOWN OF ACTON ASSESSORS RECORDS.

LAWRENCE C ALLEN PLS N° 12424

PLAN of GREAT ROAD CONDOMINIUM

IN

ACTON, MASS.

SCALE: 1"=50' AUG. 25, 1985

PREPARED FOR GREAT ROAD TRUST

PREPARED BY

ALLEN & DEMURJIAN, INC.

ENGINEERS & LAND SURVEYORS

CAMBRIDGE, MASS.

REV. MAR. 16, 1987

I HEREBY CERTIFY: REV. MAR. 4, 1986, REV. JULY 3, 1986

1. THAT THIS PLAN WAS PREPARED IN ACCORDANCE WITH THE RULES AND REGULATIONS OF THE MIDDLESEX SOUTH DISTRICT REGISTRY OF DEEDS.
2. THAT THIS SURVEY AND PLAN WERE PREPARED IN ACCORDANCE WITH THE PROCEDURAL AND TECHNICAL STANDARDS FOR THE PRACTICE OF LAND SURVEYING IN THE COMMONWEALTH OF MASSACHUSETTS.

DATE: Dec. 18, 1986

LAWRENCE C. ALLEN — PLS N° 12424

Middlesex Registry of Deeds, Southern District, Cambridge, Massachusetts
Plan No. 234 of 1988
Rec'd 6-9 1988
at 11:53 AM Doc No. 362
Rec'd, Bk. 19108 Page 2
Attest

754-1

99640

From: Origin ID: AYEA (978)264-0480
Steven R. Graham
Graham & Harsip, P.C.
289 Great Road

Acton, MA 01720

FedEx Express

CLS090607/21/23

Ship Date: 10JAN08
ActWgt: 1 LB
System#: 2524725/INET7091
Account#: S *********

Delivery Address Bar Code

Ref #
Invoice #
PO #
Dept #

SHIP TO: (617)738-4940 BILL SENDER

Mr. David L. Fisher
Fisher Financial Services, Inc.
40 WINCHESTER ST BSMT OFFICE

BROOKLINE, MA 024462868

TRK# 0201 7983 4926 4666

FRI - 11JAN **A1**
PRIORITY OVERNIGHT

01-OWDA

BOS
MA-US
02446

Shipping Label: Your shipment is complete

1. Use the 'Print' feature from your browser to send this page to your laser or inkjet printer.
2. Fold the printed page along the horizontal line.
3. Place label in shipping pouch and affix it to your shipment so that the barcode portion of the label can be read and scanned.

Warning: Use only the printed original label for shipping. Using a photocopy of this label for shipping purposes is fraudulent and could result in additional billing charges, along with the cancellation of your FedEx account number.

Use of this system constitutes your agreement to the service conditions in the current FedEx Service Guide, available on fedex.com. FedEx will not be responsible for any claim in excess of $100 per package, whether the result of loss, damage, delay, non-delivery, misdelivery, or misinformation, unless you declare a higher value, pay an additional charge, document your actual loss and file a timely claim. Limitations found in the current FedEx Service Guide apply. Your right to recover from FedEx for any loss, including intrinsic value of the package, loss of sales, income interest, profit, attorney's fees, costs, and other forms of damage whether direct, incidental, consequential, or special is limited to the greater of $100 or the authorized declared value. Recovery cannot exceed actual documented loss. Maximum for items of extraordinary value is $500, e.g. jewelry, precious metals, negotiable instruments and other items listed in our Service Guide. Written claims must be filed within strict time limits, see current FedEx Service Guide.

Exhibit B

Bluestone Capital, LLC
and affiliated companies
5 Bessom Street #151
Marblehead, MA 01945-2397
781.631.4767 phone • 617.834.4574 cell
781.639.3665 facsimile • 978.336.5611 e-fax
e-mail: arthur@bluestonecapital.net

January 18, 2008

Via: Facsimile only 978.264.~~0480~~ 4990

Mr. Steven R. Graham, Esq.
Graham & Harsip, P.C.
Strawberry Hill Building
289 Great Road, Suite 101
Acton, MA 01720

RE: Great Road Condominium

Dear Mr. Graham:

I have been asked to respond to your letter to David Fisher dated 1/10/08 regarding your inquiring into securing an easement across Great Road Condominium Association ("Great Road") in connection with your application to the Acton Planning Board for "The Residences at Quail Ridge."

It is our Boards' belief that Great Road is restricted from doing what you request. Our association documents as well as statutory restrictions under the Massachusetts condo laws would make it almost impossible to secure the approval for what you seek.

Further, there are no clear benefits to Great Road in undertaking this project. The Board feels that the time, costs & involvements in pursuing this matter on your behalf are not steps that it would like to undertake.

Please do not hesitate to contact me if you have any further questions.

Sincerely yours,

Great Road Condominium Association

By: Arthur B. Schwartz
Its: President

GRAHAM & HARSIP, P.C.
ATTORNEYS AT LAW
STRAWBERRY HILL BUILDING
189 GREAT ROAD, SUITE 101
ACTON, MA 01720

Tel: 978-264-0480
Fax: 978-264-4990

STEVEN R. GRAHAM
BARRY S. HARSIP*,**

AIMEE BONACORSI
JAY R. PEABODY

sgraham@graham-harsip.com
barryharsip@graham-harsip.com

abonacorsi@graham-harsip.com
jpeabody@graham-harsip.com

January 10, 2008

VIA FEDERAL EXPRESS

Mr. David L. Fisher
Fisher Financial Services, Inc.
40 Winchester Street, Basement Office
Brookline, MA 02446

Re: Great Road Condominiums

Dear David:

As Barry Gordon has probably already indicated, this office represents Quail Ridge Country Club LLC, the owners of the golf course immediately adjacent to the Great Road Condominiums.

My client has submitted an application to the Acton Planning Board to convert the golf course into a nine-hole golf course and approximately 170 condominium units for senior housing. As part of the process, the Planning Board has asked that we seek an additional access to the project in addition to the access from Skyline Drive.

In light of the Planning Board's request, I would appreciate it if you would speak with the Trustees of the Condominium to see if they would be amendable to granting my client a perpetual easement in an area roughly as shown on the enclosed sketch plan. Naturally, detailed engineering drawings would be prepared at my client's expense and the work performed to modify and/or upgrade, as necessary, the area in question, to accommodate the traffic from "The Residences at Quail Ridge".

I understand you are meeting with the Board of Trustees on Tuesday and would appreciate your getting back to me at your earliest convenience after the meeting. If the Board is inclined to consider the grant of an easement, my client will have its engineer undertake to have appropriate plans drawn for your client's review.

Very truly yours,

GRAHAM & HARSIP, P.C.

Steven R. Graham

SRG/jm
Cc: Client

Exhibit B

GRAHAM & HARSIP, P.C.
ATTORNEYS AT LAW
STRAWBERRY HILL BUILDING
289 GREAT ROAD, SUITE 101
ACTON, MA 01720

Tel: 978-264-0480
Fax: 978-264-4990

STEVEN R. GRAHAM
BARRY S. HARSIP* **
sgraham@graham-harsip.com
barryharsip@graham-harsip.com

AIMEE BONACORSI
JAY R. PEABODY
abonacorsi@graham-harsip.com
jpeabody@graham-harsip.com

March 10, 2008

Arthur B. Schwartz, President
Great Road Condominium Association
c/o Bluestone Capital, LLC
5 Bessom Street #151
Marblehead, MA 01945-2397

Re: Great Road Condominium, Acton, Massachusetts

Dear Mr. Schwartz:

Thank you for taking the time to speak with me last Tuesday, March 4, 2008 regarding your letter of January 18, 2008 and my client's request for an easement to cross Great Road Condominium. As agreed, this letter is to memorialize our conversation regarding my client's request and the Condominium Board's position:

1. We agreed that the Master Deed of the Condominium requires a 100% vote of the unit owners to convey or encumber the real estate of the Condominium. It was your feeling that it would be impossible to get 100% agreement of the unit owners for such purpose.
2. Although the Master Deed allows that the Master Deed may be amended by only a 75% vote of the unit owners, you and I felt that it would be inappropriate and a "bastardization" of that particular provision to attempt to reduce the required vote for the conveyance or encumbrance of real estate.
3. You are not inclined to get the Condominium engaged in a complicated and costly process to try to get the necessary vote.

4. That unless the Association is being offered an especially large sum of money to consider this proposition (in the range of $500,000 to $1,000,000), you felt it would not be prudent to engage the Association in the process.

Once again, I appreciate your taking the time to further explain your position.

Please let me know immediately if any of the foregoing is not accurate or if I have failed to mention anything you deem relevant.

Very truly yours,

GRAHAM & HARSIP, P.C.

Steven R. Graham

SRG/jm
cc: Client

Exhibit B

MEMORANDUM

TO: Steve Graham
FROM: Jay Peabody
DATE: January 22, 2008
RE: Access through Great Road Condominium

Question Presented

Is a second means of access to the proposed Residence at Quail Ridge senior residence (the "Project") through the Great Road Condominium project allowable from a zoning perspective?

Brief Answer

No. Use of land in one zoning district for access road to another district is prohibited where road would provide access to uses that would themselves be barred if they had been located in first zoning district; in such situation, access is considered to be in same use as parcel to which access leads.

Statement of Facts

The Project is proposed in an R-10/8 zoning district as defined by the Town of Acton Zoning Map. The uses proposed by the Project are allowable in such a district via a Senior Residence Special Permit pursuant to Section 9B of the Town of Acton Zoning Bylaw.

The Planning Board of the Town of Acton, per a recommendation from the Town Planner, has suggested and included in a *DRAFT* Decision for the Project, that the applicant make a good faith effort to obtain a second means of access to the Project through the land owned by the Great Road Condominium.

Discussion

Access to the Project through the land of the Great Road Condominium is not allowable from a zoning perspective.

The land of the Great Road Condominium is located in a Zone R-A district, as defined by the Town of Acton Zoning Map. The uses proposed by the Project, specifically the amenities (i.e. the Golf Course and Restaurant), are not allowable uses in an R-A Zone.

Furthermore, multifamily dwellings may be constructed in an R-A Zone *only* (emphasis added) via a special permit issued by the Board of Selectmen.

Based on the principal set forth in Beale v. Planning Board of Rockland, 423 Mass. 690, 671 N.E.2d 1233 (1996), that "use of land in one zoning district for access road to another district is prohibited where road would provide access to uses that would themselves be barred if they had been located in first zoning district; in such situation, access is considered to be in same use as parcel to which access leads"; it is clear that use of the land of the Great Road Condominium for access to the proposed Project would be a zoning violation (see also Richardson v. Zoning Bd. of Appeals of Framingham, 351 Mass. 375, 221 N.E.2d 369, where a private access road to serve an apartment house parking lot was not permissible in a single residence district where zoning bylaw did not list apartment house use among permitted uses of land in such a district, and further provided that except for listed uses, no change shall be made in use of land or premises in such a district).

Exhibit B

80 Harris Street
Acton, MA 01720
Ph:978-263-8585; ext 212
Fax 978-263-9883

Stamski and McNary, Inc

Memo

To: Stephen Graham

From: George Dimakarakos, P.E.

CC: File

Date: 1/24/2008

Re: Residences at Quail Ridge

Attached is a conceptual sketch of a potential access to RQR from Great Road, through the Great Road Condominium property. Note the following:

Zoning:

1. The extent to which access over the Great Road Condominium property is allowable is somewhat questionable. Although residential uses are allowable in the R-A Zoning District, within which the Great Road Condominium property lies, the amenities associated with the project are strictly allowed under the Senior Residence Special Permit that is not allowable in the R-A district.

2. There is adequate open space on the Great Road property.

3. A Site Plan Special Permit approval may be necessary from the Selectmen under Section 10.4.1.2 3.

Construction:

1. The grade of the potential access would be about 10 percent.

2. The area contains a number of ledge outcroppings.

3. The sketch is approximate and based on record information, actual site conditions may present other obstacles.

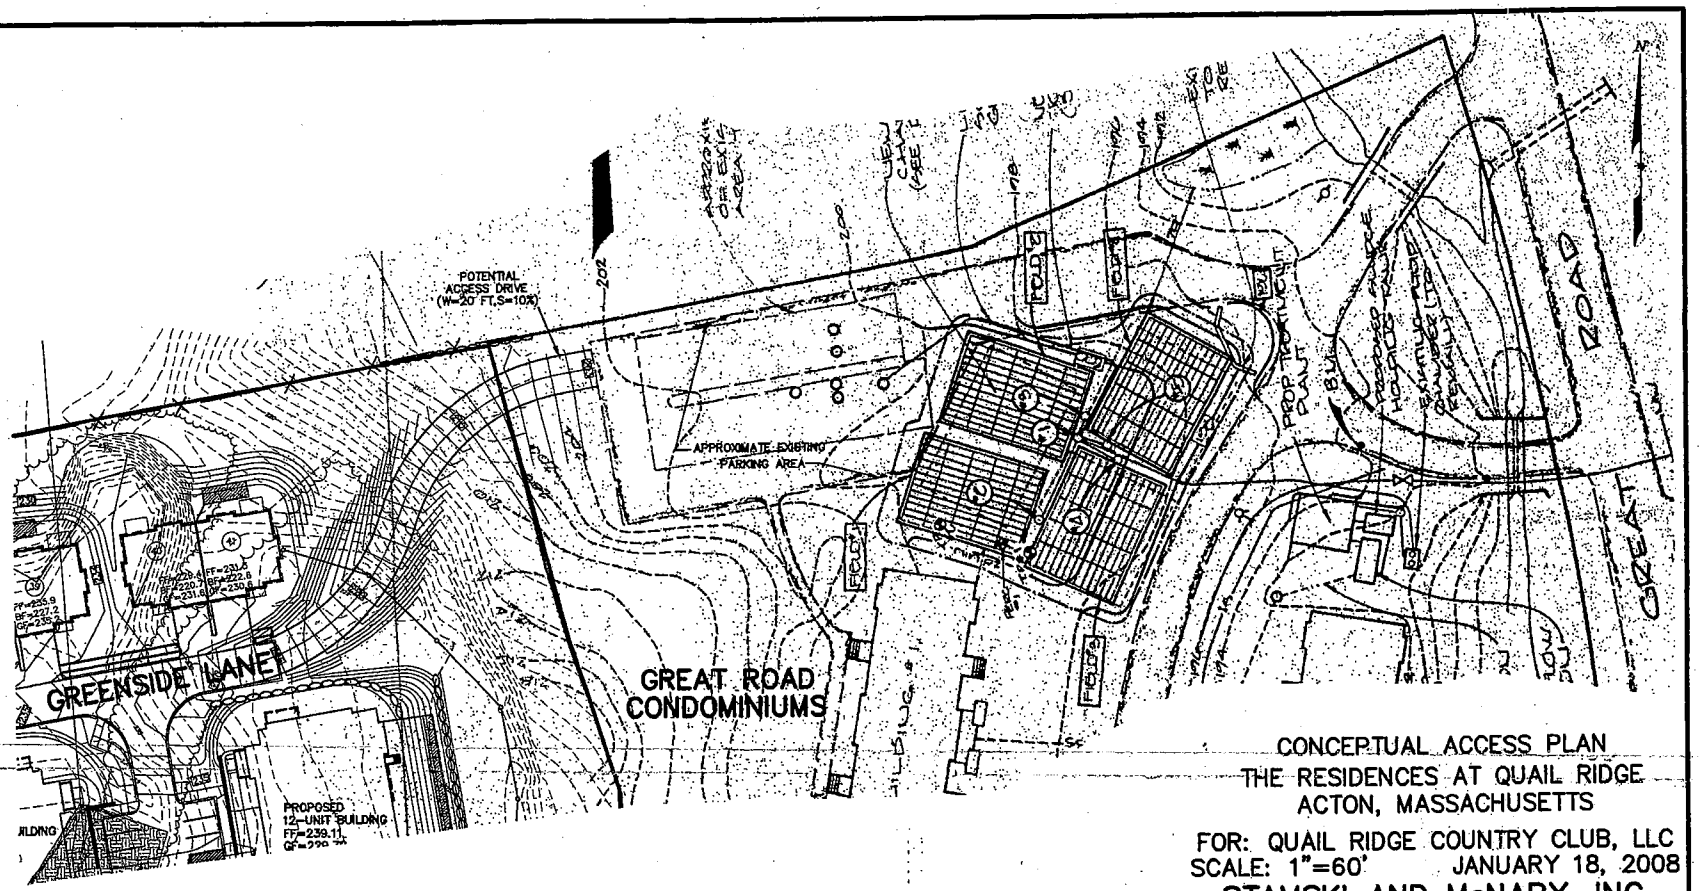

CONCEPTUAL ACCESS PLAN
THE RESIDENCES AT QUAIL RIDGE
ACTON, MASSACHUSETTS

FOR: QUAIL RIDGE COUNTRY CLUB, LLC
SCALE: 1"=60' JANUARY 18, 2008

STAMSKI AND McNARY, INC.
80 HARRIS STREET ACTON, MASS.
ENGINEERING – PLANNING – SURVEYING

0 30 60 120

(3283B NOI pres.dwg) SM-3283B

NOTES:

1. GREAT ROAD CONDOMINIUM INFORMATION TAKEN FROM TOWN RECORDS.

Town of Acton
472 Main Street
Acton, MA 01720
Telephone (978) 264-9622
Fax (978) 264-9630

Brian McMullen
Assistant Assessor

Locus: 354,360 & 332 GREAT RD
Parcel: D4-4, D4-9 & C4-29 D4-5 GREAT RD CONDOS

Location	Parcel ID	Owner	Co-Owner	Mailing Address		City	ST	Zip
339 NAGOG HILL RD	C4-14	TOWN OF CONCORD		WATER DEPARTMENT		CONCORD	MA	01742
484 GREAT RD	C4-15	GOULD SHERRILL R		311 GREAT RD		LITTLETON	MA	01460-1999
2 PALMER LN	C4-27-1	SHIMIZU K, GROVES E, CREMMEN R et a	TRUSTEES OF ACORN PARK CONDO TR	2 PALMER LN		ACTON	MA	01720
1 PALMER LN	C4-27-4	SHIMIZU K, GROVES E, CREMMEN R et a	TRUSTEES OF ACORN PARK CONDO TR	1 PALMER LN		ACTON	MA	01720
416 GREAT RD	C4-28	LABROSSE GERARD M	JOAN R	PO BOX 2017		ACTON	MA	01720
416 GREAT RD	C4-28-2	LABROSSE GERARD M	LABROSSE JOAN R	PO BOX 2017		ACTON	MA	01720
13 HAZELNUT ST BEHIND	C4-32	CONCORD TOWN OF		133 KEYES RD		CONCORD	MA	01742
257 NAGOG HILL RD	D4-1-3	TOWN OF ACTON		472 MAIN STREET		ACTON	MA	01720
221 NAGOG HILL RD	D4-6	TOWN OF ACTON		472 MAIN STREET		ACTON	MA	01720
363 GREAT RD	D4-12	PARSONS RALPH	ANNE	361 GREAT ROAD		ACTON	MA	01720
568 MAIN ST REAR	D4-14	TOWN OF ACTON		472 MAIN ST		ACTON	MA	01720
568 MAIN ST REAR	D4-15	TOWN OF ACTON		472 MAIN ST		ACTON	MA	01720
358 GREAT RD	D4-18	BENSON & EVAN REAL ESTATE LLC		3 AVON ST		READING	MA	01867
360 GREAT RD	D4-18-1	CONRAD DAVID P	CONRAD JANE E	360 GREAT RD		ACTON	MA	01720
361 GREAT RD	D4-19	PARSONS RALPH F	ANNE	361 GREAT ROAD		ACTON	MA	01720
588 MAIN ST REAR	D4-21	TOWN OF ACTON		472 MAIN ST		ACTON	MA	01720
558 MAIN ST REAR	D4-22	ACTON TOWN OF		472 MAIN ST		ACTON	MA	01720
592 MAIN ST REAR	D4-23	COMMONWEALTH OF MASS	DIV OF FISHERIES & WILDLIFE	66 HARRIS ST		ACTON	MA	01720
592 MAIN ST REAR	D4-24	COMMONWEALTH OF MASS	DIV OF FISHERIES & WILDLIFE	66 HARRIS ST		ACTON	MA	01720
11 LONG RIDGE RD	D4-26	GOULET ROBERT G	GOULET AMY L	11 LONG RIDGE RD		ACTON	MA	01720
624 MAIN ST	D4-28	ACTON WOODS ASSOC	C/O CRES LLC	50 SALEM ST		LYNNFIELD	MA	01940
630 MAIN ST	D4-28-1	WURMAN PETER R	WURMAN NANCY A	630 MAIN ST		ACTON	MA	01720
626 MAIN ST	D4-28-2	HARPELL GEORGE F JR	DIANE C POULOS-HARPELL	626 MAIN ST		ACTON	MA	01720
341 GREAT RD	D4-38	341 GREAT ROAD REALTY LLC		341 GREAT RD		ACTON	MA	01720
335 GREAT RD	D5-28	TOWN OF ACTON		472 MAIN ST		ACTON	MA	01720
664 MAIN ST	D5-40	341 GREAT ROAD REALTY LLC		341 GREAT RD		ACTON	MA	01720
380 GREAT RD A101	D4-380.A-101	ACTON HOUSING AUTHORITY		P.O. BOX 681		ACTON,	MA	01720
380 GREAT RD A102	D4-380.A-102	KACHAJIAN CAROL		380A GREAT RD	APT 102	ACTON	MA	01720-4032
380 GREAT RD A103	D4-380.A-103	CROUSE RICHARD H		380A GREAT RD	APT 103	ACTON	MA	01720-4032
380 GREAT RD A104	D4-380.A-104	MARSH PATRICK TRUSTEE	MARSH CONDO REALTY TRUST	20 OAK STREET		BEVERLY	MA	01915
380 GREAT RD A201	D4-380.A-201	METHRATTA ABSU P		11 ROSEANNA PARK DRIVE		WALTHAM	MA	02452

Brian McMullen
Assistant Assessor

Locus: 354,360 & 332 GREAT RD
Parcel: D4-4, D4-9 & C4-29 D4-5 GREAT RD CONDOS

Location	Parcel ID	Owner	Co-Owner	Mailing Address		City	ST	Zip
380 GREAT RD A202	D4-380.A-202	GOLOVANOV ANDREY V		380A GREAT RD	APT 202	ACTON	MA	01720-4040
380 GREAT RD A203	D4-380.A-203	RYAN ERIN M	MCGARRY JOHN J III	380 GREAT RD A203		ACTON	MA	01720
380 GREAT RD A204	D4-380.A-204	HILMY AHMED		380 GREAT RD A204		ACTON	MA	01720
380 GREAT RD A301	D4-380.A-301	SHAW NANCY A		380A GREAT RD	APT 301	ACTON	MA	01720-4048
380 GREAT RD A302	D4-380.A-302	TIERNEY PATRICK		48 MYRTLE STREET		EVERETT	MA	02149
380 GREAT RD A303	D4-380.A-303	MATYAS BELA T		380A GREAT RD	APT 303	ACTON	MA	01720-4048
380 GREAT RD A304	D4-380.A-304	LEIBY RUTH D		380A GREAT RD	APT 304	ACTON	MA	01720-4048
380 GREAT RD B101	D4-380.B-101	KUSTIN DAVID TRUSTEE	MELBIN TRUSTEE	KUSTIN MELBIN REALTY TRUS PO BOX 1386		CONCORD	MA	01742
380 GREAT RD B102	D4-380.B-102	ALCO CONDO TRUST	THE 21 CONDO PARTNERSHIP	5 BESSOM STREET #151		MARBLEHEAD	MA	01945
380 GREAT RD B103	D4-380.B-103	CHRISTMAS DAVID A		190 POPE ROAD		ACTON	MA	01720
380 GREAT RD B104	D4-380.B-104	ALCO CONDO TRUST	THE 21 CONDO PARTNERSHIP	5 BESSOM STREET #151		MARBLEHEAD	MA	01945
380 GREAT RD B201	D4-380.B-201	HOWELL KENNETH	BENT MICHELLE	10 HARRISON STREET UNIT 2		NEWTON	MA	02461
380 GREAT RD B202	D4-380.B-202	KAEWSIRIPONG SRIRATH	TECHASOUVAPAK PRAYONG	380B GREAT RD	APT 202	ACTON	MA	01720-4039
380 GREAT RD B203	D4-380.B-203	LENG MARIA CLAIRE		380 GREAT RD B203		ACTON	MA	01720
380 GREAT RD B204	D4-380.B-204	GASSIAN STUART E	FRIEDMAN NANCY	401 BEACON STREET		NEWTON	MA	02467
380 GREAT RD B301	D4-380.B-301	ALCO CONDO TRUST	THE 21 CONDO PARTNERSHIP	5 BESSOM STREET #151		MARBLEHEAD	MA	01945
380 GREAT RD B302	D4-380.B-302	KILPATRICK KEVIN J		30 BALFOUR ST		LEXINGTON	MA	02124
380 GREAT RD B303	D4-380.B-303	ALCO CONDO TRUST	C/O 21 CONDO PARTNERSHIP	5 BESSOM STREET #151		MARBLEHEAD	MA	01945
380 GREAT RD B304	D4-380.B-304	MORSE KENNETH	MORSE LINDA	269 JOSEPH RD		BOXBOROUGH	MA	01719
382 GREAT RD A101	D4-382.A-101	ARUMUGASAMY JEEVANANDAM	JEEVANANDAM VAIJAYANTHI MOLA	382 GREAT RD A101		ACTON	MA	01720
382 GREAT RD A102	D4-382.A-102	KILEY ROBERT M		382A GREAT RD	APT 102	ACTON	MA	01720-4034
382 GREAT RD A103	D4-382.A-103	ANGADI SANTOSH		382A GREAT RD	APT 103	ACTON	MA	01720-4034
382 GREAT RD A104	D4-382.A-104	FENTON MARIE COLLEEN		41 FARM RD		MARLBOROUGH	MA	01752
382 GREAT RD A201	D4-382.A-201	FRIEDMAN NANCY	GRASSIAN STUART	401 BEACON STREET		CHESTNUT HILL	MA	02467
382 GREAT RD A202	D4-382.A-202	SRINIVASAN BANGLORE C LOKESH	CHINNAPPA PUSHPALATHA	382A GREAT RD	APT 202	ACTON	MA	01720-4042
382 GREAT RD A203	D4-382.A-203	LIN TZU-MING	LIN TZU-WEI	2 AUGUSTUS ROAD		LEXINGTON	MA	02421
382 GREAT RD A204	D4-382.A-204	BOUCHER CHARLINE M		382 GREAT RD A204		ACTON	MA	01720
382 GREAT RD A301	D4-382.A-301	IVERSEN PAUL J		382A GREAT RD	APT 301	ACTON	MA	01720-4050
382 GREAT RD A302	D4-382.A-302	GARABEDIAN MARK L		382 GREAT RD	A302	ACTON	MA	01720
382 GREAT RD A303	D4-382.A-303	PATEL JAGDISH A	PATEL HEMLATA J	382A GREAT RD	APT 303	ACTON	MA	01720-4050
382 GREAT RD A304	D4-382.A-304	ALCO CONDO TRUST	THE 21 CONDO PARTNERSHIP	5 BESSOM STREET #151		MARBLEHEAD	MA	01945
382 GREAT RD B101	D4-382.B-101	BROOKS MARK TRUSTEE	JJEM REALTY TRUST	189 MILDRED CIR		CONCORD	MA	01742-3719
382 GREAT RD B102	D4-382.B-102	FRANCIS NICHOLAS R	IMHOFF KATHERINE A	382B GREAT RD	APT 102	ACTON	MA	01720-4033
382 GREAT RD B103	D4-382.B-103	HUNTOON GERALD A	HUNTOON JESSICA C	382B GREAT RD	APT 103	ACTON	MA	01720-4033
382 GREAT RD B104	D4-382.B-104	GARCIA EDITH		382 GREAT RD B104		ACTON	MA	01720
382 GREAT RD B201	D4-382.B-201	JOHNSON KRISTEN L		382B GREAT RD	APT 201	ACTON	MA	01720
382 GREAT RD B202	D4-382.B-202	FRUSCIONE EDITH E		382 GREAT RD B202		ACTON	MA	01720
382 GREAT RD B203	D4-382.B-203	PARENTI DAVID	GODFREY JESSICA	149 DALTON RD		HOLLISTON	MA	01746
382 GREAT RD B204	D4-382.B-204	KESILMAN YEFIM S ET AL		382B GREAT RD	APT 204	ACTON	MA	01720-4041
382 GREAT RD B301	D4-382.B-301	MCDEMORAES GELCIRA		382B GREAT RD	APT 301	ACTON	MA	01720-4049
382 GREAT RD B302	D4-382.B-302	BEARD DEBORAH R		382B GREAT RD	APT 302	ACTON	MA	01720-4049

Brian McMullen
Assistant Assessor

Locus: 354,360 & 332 GREAT RD
Parcel: D4-4, D4-9 & C4-29 D4-5 GREAT RD CONDOS

Location	Parcel ID	Owner	Co-Owner	Mailing Address		City	ST	Zip
382 GREAT RD B303	D4-382.B-303	HUGHES KATHLEEN J		382B GREAT RD	APT 303	ACTON	MA	01720-4049
382 GREAT RD B304	D4-382.B-304	ALCO CONDO TRUST	C/O THE 21 CONDO PARTNERSHIP	5 BESSOM STREET #151		MARBLEHEAD	MA	01945
384 GREAT RD A101	D4-384.A-101	SHARMA ANURAG K		746 SAMUEL DR		WHITINSVILLE	MA	01588
384 GREAT RD A102	D4-384.A-102	APEX REALTY TRUST	C/O JOHN DICECCA	384A GREAT RD	APT 102	ACTON	MA	01720-4029
384 GREAT RD A103	D4-384.A-103	SMALL MARY K.F.		384A GREAT RD	APT 103	ACTON	MA	01720-4029
384 GREAT RD A104	D4-384.A-104	CHRISTMAS MAUREEN H + DAVID A	TRUSTEES, MC MIDDLESEX RT	190 POPE ROAD		ACTON	MA	01720
384 GREAT RD A201	D4-384.A-201	GRASSIAN STUART E	FRIEDMAN NANCY	401 BEACON STREET		NEWTON	MA	02467
384 GREAT RD A202	D4-384.A-202	HANNA DRAYTON L		384 GREAT RD A202		ACTON	MA	01720
384 GREAT RD A203	D4-384.A-203	BERGAN KENDRA A	GEORGE DAVID	384 GREAT RD A203		ACTON	MA	01720
384 GREAT RD A204	D4-384.A-204	CHATWANI ASHOK U	CHATWANI REKHA R	5036 GRAYHAWK LN		DUBLIN	CA	94538
384 GREAT RD A301	D4-384.A-301	LU YAN	XU REN	384 GREAT RD	APT 301	ACTON	MA	01720-4046
384 GREAT RD A302	D4-384.A-302	LOPES JUDITH K		384A GREAT RD	APT 302	ACTON	MA	01720-4046
384 GREAT RD A303	D4-384.A-303	BAKHUTSKY IRINA	BAKHMUTSKY YURI	560 LIBERTY SQUARE RD		BOXBOROUGH	MA	01719
384 GREAT RD A304	D4-384.A-304	DONNELLAN PATRICIA L		384A GREAT RD	APT 304	ACTON	MA	01720-4046
384 GREAT RD B101	D4-384.B-101	MCCARTHY CYNTHIA M		384B GREAT RD	APT 101	ACTON	MA	01720-4005
384 GREAT RD B102	D4-384.B-102	KILPI RIIKO		2023 N ATLANTIC AVE #231		COCOA BEACH	FL	32931
384 GREAT RD B103	D4-384.B-103	MONAGHAN DAVID W/SHARON L TRS	TEE THE DAVID L MONAGHAN TRUST	46 STRICHEN LANE		BELLA VISTA	AR	72739
384 GREAT RD B104	D4-384.B-104	CHON BOO ILL	CHON SOO YEON	384B GREAT RD	APT 104	ACTON	MA	01720-4005
384 GREAT RD B201	D4-384.B-201	FITZGIBBON PATRICIA		384B GREAT RD	APT 201	ACTON	MA	01720-4037
384 GREAT RD B202	D4-384.B-202	KELLEY BRIAN J	KELLEY LILY W	384 GREAT RD B202		ACTON	MA	01720
384 GREAT RD B203	D4-384.B-203	WILSON BRYAN P & SYLVIA E TR	ACTON TRUST #1	28 MUZZEY STREET		LEXINGTON	MA	02421
384 GREAT RD B204	D4-384.B-204	ALCO CONDO TRUST		5 BESSOM STREET #151		MARBLEHEAD	MA	01945
384 GREAT RD B301	D4-384.B-301	LITOPOULOS LEMONIA		15 UPLAND ROAD		SOMERVILLE	MA	02144
384 GREAT RD B302	D4-384.B-302	VEERAMANI ASOKARAJ	ASOKARAJ SUBITHA	384B GREAT RD	APT 302	ACTON	MA	01720-4045
384 GREAT RD B303	D4-384.B-303	ALCO CONDO TRUST	C/O THE 21 CONDO PARTNERSHIP	5 BESSOM STREET #151		MARBLEHEAD	MA	01945
384 GREAT RD B304	D4-384.B-304	OLEARY ALLISON E		394 RIDGE STREET		ARLINGTON	MA	02474
386 GREAT RD A1	D4-386.A-1	PROBST PATRICIA L		386A GREAT RD	APT 1	ACTON	MA	01720-4014
386 GREAT RD A2	D4-386.A-2	MANERO STEPHEN		173 BELKNAP ST		CONCORD	MA	01742
386 GREAT RD A3	D4-386.A-3	DOW TAMMY D		386 GREAT RD A3		ACTON	MA	01720
386 GREAT RD A4	D4-386.A-4	WILSON JOHN F		386A GREAT RD	APT 4	ACTON	MA	01720-4014
386 GREAT RD A5	D4-386.A-5	RIESMAN ELAN M		386A GREAT RD	APT 5	ACTON	MA	01720-4014
386 GREAT RD A6	D4-386.A-6	ROMAN JOHN S		386A GREAT RD	APT 6	ACTON	MA	01720-4014
386 GREAT RD A7	D4-386.A-7	BROOKS MARK TR	JJEM REALTY TRUST	PO BOX 683		ACTON	MA	01720
386 GREAT RD A8	D4-386.A-8	LILENFIELD JUDITH		386A GREAT RD	APT 8	ACTON	MA	01720-4014
386 GREAT RD A9	D4-386.A-9	MONAGHAN SHARON L/DAVID W TRS	TEE THE SHARON L MONAGHAN TRUST	46 STRICHEN LANE		BELLA VISTA	AR	72739
386 GREAT RD A10	D4-386.A-10	STOCKTON AMY C	MANNING KENNETH + STAR KAILIA	112 POWERS ROAD		SUDBURY	MA	01776
386 GREAT RD A11	D4-386.A-11	INVESTORS TRUST	C/O LUIZ DA SILVA COSTA ET AL TR	23 JOHNSON ROAD		ARLINGTON	MA	02474
386 GREAT RD A12	D4-386.A-12	PALKHIWALA NICK		10 TOWER OFFICE PK #304		WOBURN	MA	01801
386 GREAT RD B13	D4-386.B-13	ALCO CONDO TRUST	C/O THE 21 CONDO PARTNERSHIP	5 BESSOM STREET #151		MARBLEHEAD	MA	01945
386 GREAT RD B14	D4-386.B-14	FONTAINE CRAIG		45 SCANDANAVIA AVE	FLOOR 1	WORCESTER	MA	01603
386 GREAT RD B15	D4-386.B-15	COOK TIMOTHY A		386B GREAT RD	APT 15	ACTON	MA	01720

Brian McMullen
Assistant Assessor

Locus: 354,360 & 332 GREAT RD
Parcel: D4-4, D4-9 & C4-29 D4-5 GREAT RD CONDOS

Location	Parcel ID	Owner	Co-Owner	Mailing Address		City	ST	Zip
386 GREAT RD B16	D4-386.B-16	CHANDLER SUSAN L	C/O SUSAN BRUSH	GOLDBACHSTRASSE 22	8700 KUSNACHT	SWITZERLAND	XX	XX
386 GREAT RD B17	D4-386.B-17	BELLOWS ROBERT E	BELLOWS DELIA E	386B GREAT RD	APT 17	ACTON	MA	01720-4012
386 GREAT RD B18	D4-386.B-18	WABEL TRUST	R. WALSH & C. BELLISARIO	1 FLORENCE STREET		CAMBRIDGE,	MA	02139
386 GREAT RD B19	D4-386.B-19	AU GORDON		46 ELLINGTON ROAD		QUINCY	MA	02170
386 GREAT RD B20	D4-386.B-20	NECKERS NELSON		12 BRIARWOOD AVE.		PEABODY	MA	01960
386 GREAT RD B21	D4-386.B-21	PAULSON KARL		386B GREAT RD	APT 21	ACTON	MA	01720-4012
386 GREAT RD B22	D4-386.B-22	HU YUFANG	SHI WEIDONG	386B GREAT RD	APT 22	ACTON	MA	01720-4012
386 GREAT RD B23	D4-386.B-23	BENTLEY GLEN + KIMBERLY TRUST	EES BENTLEY FAMILY TRUST	1121 CORTEZ AV		BURLINGAME	CA	94010
386 GREAT RD B24	D4-386.B-24	VARUGHESE REJI	VARUGHESE LIJO L	386B GREAT RD	APT 24	ACTON	MA	01720
388 GREAT RD A1	D4-388.A-1	SPENCER MARGARET D		388A GREAT RD	APT 1	ACTON	MA	01720-4015
388 GREAT RD A2	D4-388.A-2	QUINN BRIAN M		388 GREAT RD A2		ACTON	MA	01720
388 GREAT RD A3	D4-388.A-3	LEE WINNIE PING		388A GREAT RD #3		ACTON	MA	01720
388 GREAT RD A4	D4-388.A-4	ALLEN TIMOTHY	ALLEN SUSAN	388A GREAT RD	APT 4	ACTON	MA	01720
388 GREAT RD A5	D4-388.A-5	ZHANG SHUN-RONG	LU JINMEI	388A GREAT RD	APT 5	ACTON	MA	01720-4015
388 GREAT RD A6	D4-388.A-6	PAYNE ELIZABETH J		388 GREAT RD A6		ACTON	MA	01720
388 GREAT RD A7	D4-388.A-7	DANFORTH CHRISTIAN		388 GREAT RD	APT 7	ACTON	MA	01720-4015
388 GREAT RD A8	D4-388.A-8	BALL BARRY F		388A GREAT RD	APT 8	ACTON	MA	01720-4015
388 GREAT RD A9	D4-388.A-9	MA YAN		388A GREAT RD	APT 9	ACTON	MA	01720-4015
388 GREAT RD A10	D4-388.A-10	NG DAVID		388 GREAT RD A10		ACTON	MA	01720
388 GREAT RD A11	D4-388.A-11	SHIRGURKAR SHREEDHAR	CHENNAGIRI NIRUPAMA	388 GREAT RD A11		ACTON	MA	01720
388 GREAT RD A12	D4-388.A-12	SORDILLO ANTONIO G		388 GREAT RD #A12		ACTON	MA	01720
388 GREAT RD B13	D4-388.B-13	HUYNH TUAN D		388B GREAT RD	APT 13	ACTON	MA	01720
388 GREAT RD B14	D4-388.B-14	PANZA BARBARA J		388B GREAT RD	APT 14	ACTON	MA	01720-4013
388 GREAT RD B15	D4-388.B-15	LIN SHUHONG	WANG LIN	388B GREAT RD #15		ACTON	MA	01720
388 GREAT RD B16	D4-388.B-16	NECKERS NELSON S		12 BRIARWOOD AVENUE		PEABODY	MA	01960
388 GREAT RD B17	D4-388.B-17	HAASS JAMES B		1123 BEAUMONT		CASPER	WY	82601
388 GREAT RD B18	D4-388.B-18	FRIEDMAN NANCY	GRASSIAN STUART	401 BEACON STREET		CHESTNUT HILL	MA	02467
388 GREAT RD B19	D4-388.B-19	SOUSA TIMOTHY L		388B GREAT RD	APT 19	ACTON	MA	01720
388 GREAT RD B20	D4-388.B-20	PAI JAYANT S	PAI SUCHISMITA J	PO BOX 2670		ACTON	MA	01720
388 GREAT RD B21	D4-388.B-21	BONNER PETER J		PO BOX 711		ACTON	MA	01720
388 GREAT RD B22	D4-388.B-22	MENDES MARIA G		388 GREAT RD #B22		ACTON	MA	01720
388 GREAT RD B23	D4-388.B-23	WHITE ECATERINA	PAUL CRISTINA	388 GREAT RD B23		ACTON	MA	01720
388 GREAT RD B24	D4-388.B-24	MONAGHAN SHARON L/DAVID W TRS	TEE THE SHARON L MONAGHAN TRUST	46 STRICHEN LANE		BELLA VISTA	AR	72739
390 GREAT RD A1	D4-390.A-1	GOLDIN STANLEY M		390A GREAT RD	APT 1	ACTON	MA	01720-4017
390 GREAT RD A2	D4-390.A-2	FUSCO DANIEL J	STILLINGS RACHAEL A	390A GREAT RD	APT 2	ACTON	MA	01720-4017
390 GREAT RD A3	D4-390.A-3	ACTON HOUSING AUTHORITY		P.O. BOX 681		ACTON,	MA	01720
390 GREAT RD A4	D4-390.A-4	FEOLA JOHN M		390 GREAT RD	A4	ACTON	MA	01720-4017
390 GREAT RD A5	D4-390.A-5	STEINBOCK CLAIRE		390A GREAT RD	APT 5	ACTON	MA	01720-4017
390 GREAT RD A6	D4-390.A-6	TERRERI MARY LOU		390A GREAT RD	APT 6	ACTON	MA	01720-4017
390 GREAT RD A7	D4-390.A-7	CLINTON DENISE		109 CUSHING STREET		CAMBRIDGE	MA	02138
390 GREAT RD A8	D4-390.A-8	GLORIA JOHN J		308 NYC RD		CENTERVILLE	MA	02632

Brian McMullen
Assistant Assessor

Locus: 354,360 & 332 GREAT RD
Parcel: D4-4, D4-9 & C4-29 D4-5 GREAT RD CONDOS

Location	Parcel ID	Owner	Co-Owner	Mailing Address		City	ST	Zip
390 GREAT RD A9	D4-390.A-9	GONCHAROV VLADIMIR A	GONCHAROVA OLGA G	390A GREAT RD	APT 9	ACTON	MA	01720
390 GREAT RD A10	D4-390.A-10	ASSAD RENATE		390 GREAT RD A10		ACTON	MA	01720
390 GREAT RD A11	D4-390.A-11	HASSAN DEWAN RAISUL		PO BOX 151394		ARLINGTON	TX	76015
390 GREAT RD A12	D4-390.A-12	MORALES MATTHEW F		390A GREAT RD	APT 12	ACTON	MA	01720-4056
390 GREAT RD B13	D4-390.B-13	HUFF CYNTHIA A		390B GREAT RD	APT 13	ACTON	MA	01720-4016
390 GREAT RD B14	D4-390.B-14	DAY NANCY E/DAVIDSON ROBERT D	TRSTE DAY REALTY TRUST	390B GREAT RD	APT 14	ACTON	MA	01720-4016
390 GREAT RD B15	D4-390.B-15	UNIFIED GREAT ROAD LLC		42 INDEPENDENCE ROAD		CONCORD	MA	01720
390 GREAT RD B16	D4-390.B-16	CARR DAVID W		PO BOX 2783		ACTON	MA	01720
390 GREAT RD B17	D4-390.B-17	LAM PUI LING		390 GREAT RD B17		ACTON	MA	01720
390 GREAT RD B18	D4-390.B-18	MONAGHAN SHARON L/DAVID W TRS	TEE THE SHARON L MONAGHAN TRUST	46 STRICHEN LANE		BELLA VISTA	AR	72739
390 GREAT RD B19	D4-390.B-19	ROY DONALD C		390B GREAT RD #19		ACTON	MA	01720
390 GREAT RD B20	D4-390.B-20	GUO RIBO	LI BIHUA	390B GREAT RD	APT 20	ACTON	MA	01720-4016
390 GREAT RD B21	D4-390.B-21	MEHRA MANEESH		390B GREAT RD	APT 21	ACTON	MA	01720-4016
390 GREAT RD B22	D4-390.B-22	BREESE BARBARA A	LAMATTINA THOMAS A	19 HARRIS LN		HARVARD	MA	01451-1657
390 GREAT RD B23	D4-390.B-23	BENTLEY GLEN + KIMBERLY TRUST	EES BENTLEY REALTY TRUST	1121 CORTEZ AV		BURLINGAME	CA	94010
390 GREAT RD B24	D4-390.B-24	ATHERTON-ZEMAN BENEDICT		390B GREAT RD	APT 24	ACTON	MA	01720-4055
392 GREAT RD A101	D4-392.A-101	ACTON HOUSING AUTHORITY		P.O. BOX 681		ACTON	MA	01720
392 GREAT RD A102	D4-392.A-102	DESILVA HILDA O		392 GREAT RD A102		ACTON	MA	01720
392 GREAT RD A103	D4-392.A-103	KOSTIKIN PAVEL	KOSTIKINA NATALYA	392A GREAT RD	APT 103	ACTON	MA	01720-4028
392 GREAT RD A104	D4-392.A-104	CHATWANI ASHOK U	CHATWANI REKHA R	5036 GRAYHAWK LN		DUBLIN	CA	94568
392 GREAT RD A201	D4-392.A-201	SUN HONGYAN	LIU YANMEI	1610 STERNS HILL RD		WALTHAM	MA	02451
392 GREAT RD A202	D4-392.A-202	MELLOR CYNTHIA A		392 GREAT RD	A202	ACTON	MA	01720
392 GREAT RD A203	D4-392.A-203	LUCKETT ANDREINA FARIAS		392A GREAT RD	APT 203	ACTON	MA	01720-4036
392 GREAT RD A204	D4-392.A-204	GERRISH KATHERINE T		392A GREAT RD	APT 204	ACTON	MA	01720-4036
392 GREAT RD A301	D4-392.A-301	OLIVEIRA PLINIO	OLIVERIRA CRISTINA	392 GREAT RD	APT 301	ACTON	MA	01720-4044
392 GREAT RD A302	D4-392.A-302	CHATWANI ASHOK U	CHATWANI REKHA R	5036 GRAYHAWK LN		DUBLIN	CA	94568
392 GREAT RD A303	D4-392.A-303	AGARWAL NAVEEN K	MOHANKA RACHNA	392A GREAT RD	APT 303	ACTON	MA	01720-4044
392 GREAT RD A304	D4-392.A-304	SHAMS KAZI M		392 GREAT RD A304		ACTON	MA	01720
392 GREAT RD B101	D4-392.B-101	MEHRA VIVEK	MEHRA SONIKA	25 CHELMSFORD ROAD		BEDFORD	MA	01730
392 GREAT RD B102	D4-392.B-102	FARNSWORTH MARGUERITE TR	FARNSWORTH GREAT ROAD TRUST	55 PINE GROVE AVENUE		NEWTON LOWER	MA	02462
392 GREAT RD B103	D4-392.B-103	CELESTIN JEAN JULES		392B GREAT RD	APT 103	ACTON	MA	01720-4028
392 GREAT RD B104	D4-392.B-104	ACTON HOUSING AUTHORITY		P.O. BOX 681		ACTON	MA	01720
392 GREAT RD B201	D4-392.B-201	DASILVA MARCIA L		392B GREAT RD	APT 201	ACTON	MA	01720-4035
392 GREAT RD B202	D4-392.B-202	SHROFF ANKIT P	MEHTA SHIVANI N	392B GREAT RD	APT 202	ACTON	MA	01720-4035
392 GREAT RD B203	D4-392.B-203	KUCHARSKI THOMAS		392 GREAT RD B203		ACTON	MA	01720
392 GREAT RD B204	D4-392.B-204	ATKINS JENNIFER L		392B GREAT RD	APT 204	ACTON	MA	01720-4035
392 GREAT RD B301	D4-392.B-301	COMET NOMINEE TR	C/O THE GROWTH COMPANIES	1234 BOYLSTON STREET		CHESTNUT HILL	MA	02467
392 GREAT RD B302	D4-392.B-302	RABINOVICH ALEXANDER		392B GREAT RD	APT 302	ACTON	MA	01720-4043
392 GREAT RD B303	D4-392.B-303	YADAV VIJAY K	SINGH SEEMA	1761 TERESA COURT		DOWNINGTOWN	PA	19335
392 GREAT RD B304	D4-392.B-304	CORBETT JOSEPH J		392 GREAT RD B304		ACTON	MA	01720

Brian McMullen
Assistant Assessor

Locus: 354,360 & 332 GREAT RD
Parcel: D4-4, D4-9 & C4-29 D4-5 GREAT RD CONDOS

Location	Parcel ID	Owner	Co-Owner	Mailing Address	City	ST	Zip
424 GREAT RD #1	C4-424-1	GALLIVAN JOHN E	WHEATON A PAGE	424 GREAT RD #1	ACTON	MA	01720
424 GREAT RD #2	C4-424-2	HAIGH ROBERT		6 DURKEE LANE	ACTON	MA	01720
424 GREAT RD #3	C4-424-3	ESDRA PAUL		20 STERLING AVE	SAUGUS	MA	01906
424 GREAT RD #4	C4-424-4	DEROSA CHRISTIE L TRUSTEE	ASORED REALTY TRUST	8 WAGON WHEEL ROAD	WINCHESTER	MA	01890
424 GREAT RD #5	C4-424-5	ATHYAL ANNIE ELIZABETH	MATHEW MANI T	46 JOHNSON RD	WINCHESTER	MA	01890
424 GREAT RD #6	C4-424-6	KHAN TARIQ + KHAN AMINA	C/O PENNEY SEAN R	424 GREAT RD #6	ACTON	MA	01420
424 GREAT RD #7	C4-424-7	HARNUM FRANCES M		17 KIRSI CIR	WESTFORD	MA	01886
424 GREAT RD #8	C4-424-8	ESDRA JOS C		20 STERLING AVE	SAUGUS	MA	01906
424 GREAT RD #9	C4-424-9	DEROSA-SCHAEJBE KAREN TR	424-9 REALTY TRUST	PO BOX 441696	SOMERVILLE	MA	02143
424 GREAT RD #10	C4-424-10	WU MIAO YUN	WAI KWAN	1 TOWN HOUSE LN	ACTON	MA	01720
424 GREAT RD #11	C4-424-11	BORGES ROBSON		PO BOX 670532	CORAL SPRINGS	FL	33067
424 GREAT RD #12	C4-424-12	DOZOIS PAUL	DOZOIS LOUIS	11 JONATHAN LANE	BEDFORD	MA	01730
424 GREAT RD #13	C4-424-13	HARNUM FRANCES M	C/O GENTUSO STEPHANIE	424 GREAT RD #13	ACTON	MA	01720
424 GREAT RD #14	C4-424-14	FRIEDRICHS TERRA		PO BOX 2525	ACTON	MA	01720
424 GREAT RD #15	C4-424-15	TSANG CARA Y L		20 CAMBRIDGE TURNPIKE	LINCOLN	MA	01773
424 GREAT RD #16	C4-424-16	MONAGHAN SHARON L/DAVID W TRSTEE	THE SHARON L MONAGHAN TRUST	46 STRICHEN LANE	BELLA VISTA	AR	72739
424 GREAT RD #17	C4-424-17	MOULTON JOHN		424 GREAT RD #17	ACTON	MA	01720
424 GREAT RD #18	C4-424-18	CHENERY ANDREW J		424 GREAT RD #18	ACTON	MA	01720
426 GREAT RD #1	C4-426-1	DUNBAR MICHAEL ALLEN		426 GREAT RD #1	ACTON	MA	01720
426 GREAT RD #2	C4-426-2	ACTON HOUSING AUTHORITY		PO BOX 681	ACTON	MA	01720
426 GREAT RD #4	C4-426-4	SCHAEJBE THOMAS	SCHAEJBE KAREN DEROSA	PO BOX 441696	SOMERVILLE	MA	02144
426 GREAT RD #5	C4-426-5	RAY JUSTIN W		426 GREAT RD #5	ACTON	MA	01720
426 GREAT RD #6	C4-426-6	DEROSA DHRISTIE L TRUSTEE	ASORED REALTY TRUST	8 WAGON WHEEL ROAD	WINCHESTER	MA	01890
426 GREAT RD #7	C4-426-7	RODRIGUES RUBENS		426 GREAT RD #7	ACTON	MA	01720
426 GREAT RD #8	C4-426-8	TSANG CHI CHOI		20 CAMBRIDGE TURNPIKE	LINCOLN	MA	01773
426 GREAT RD #9	C4-426-9	SCHAEJBE THOMAS		PO BOX 441696	SOMERVILLE	MA	02144
426 GREAT RD #10	C4-426-10	OPPEN GLORIA I		526 QUINOBEQUIN RD	WABAN	MA	02468
426 GREAT RD #11	C4-426-11	GENG MAIKE		426 GREAT RD #11	ACTON	MA	01720
426 GREAT RD #12	C4-426-12	NARDA PUNIT	SHARMA	426 GREAT RD #12	ACTON	MA	01720
426 GREAT RD #13	C4-426-13	HU CUIE		14 LOTHROP RD	ACTON	MA	01720
426 GREAT RD #14	C4-426-14	ZHANG XIAO FAN		124 MAIN ST	ACTON	MA	01720
426 GREAT RD #15	C4-426-15	BROOKS MARK TRUSTEE	RAYMOND REALTY TRUST	PO BOX 683	ACTON	MA	01720
426 GREAT RD #16	C4-426-16	GORHAM WILLIAM J	GORHAM PATRICIA	17 FOX LANE	FOXBORO	MA	02035
426 GREAT RD #17	C4-426-17	ACTON HOUSING AUTHORITY		PO BOX 681	ACTON	MA	01720
426 GREAT RD #18	C4-426-18	YEUNG PETER FUK-WAH	YEUNG MEI CHANG	426 GREAT RD #18	ACTON	MA	01720
428 GREAT RD #1	C4-428-1	HAMWEY PAMELA		428 GREAT RD #1	ACTON	MA	01720
428 GREAT RD #2	C4-428-2	LU HUY V		428 GREAT RD #2	ACTON	MA	01720
428 GREAT RD #3	C4-428-3	DEROSA CHRISTIE L TRUSTEE	ASORED REALTY TRUST	8 WAGON WHEEL ROAD	WINCHESTER	MA	01890
428 GREAT RD #4	C4-428-4	ESTRA JOSEPH C JR		20 STERLING AVE	SAUGUS	MA	01906
428 GREAT RD #5	C4-428-5	KHAN TARIQ	KHAN AMINA	428 GREAT RD #5	ACTON	MA	01720
428 GREAT RD #6	C4-428-6	CHEN FRANK H		428 GREAT RD #6	ACTON	MA	01720

Brian McMullen
Assistant Assessor

Locus: 354,360 & 332 GREAT RD
Parcel: D4-4, D4-9 & C4-29 D4-5 GREAT RD CONDOS

Location	Parcel ID	Owner	Co-Owner	Mailing Address	City	ST	Zip
428 GREAT RD #7	C4-428-7	MONAGHAN SHARON L/DAVID W TRSTEE	THE SHARON L MONAGHAN TRUST	46 STRICHEN LANE	BELLA VISTA	AR	72739
428 GREAT RD #8	C4-428-8	KEANE THOMAS		PO BOX 2004	ACTON	MA	01720
428 GREAT RD #9	C4-428-9	ALLEN JOHN H		428 GREAT RD #9	ACTON	MA	01720
428 GREAT RD #10	C4-428-10	HEDBERG MATTHEW C		428 GREAT RD #10	ACTON	MA	01720
428 GREAT RD #11	C4-428-11	VIMAL RAM LAKHAN PANDEY TRUSTEE	VIMAL-PANDEY RESEARCH FNDTN	428 GREAT RD #11	ACTON	MA	01720
428 GREAT RD #12	C4-428-12	SCHAEJBE THOMAS ET UX TR	428-12 REALTY TRUST	PO BOX 441696	SOMERVILLE	MA	02144
428 GREAT RD #13	C4-428-13	PIPICH ROBERT B	KATHRYN L	1808 SHIRLEY ROAD	LANCASTER	MA	01523
428 GREAT RD #14	C4-428-14	KELLY JOHN J		428 GREAT RD #14	ACTON	MA	01720
428 GREAT RD #15	C4-428-15	AZAR KRISTIN A AKA LYONS KRISTIN		17 BATTCOCK AV	HAMPTON	NH	03842
428 GREAT RD #16	C4-428-16	SPARKS THOMAS W, RICHARD A	AND DOROTHY C	428 GREAT RD #16	ACTON	MA	01720
428 GREAT RD #17	C4-428-17	SOKOLOVSKAYA YEKATERINA M		34 PERSHING RD	NEEDHAM	MA	02494
428 GREAT RD #18	C4-428-18	MCLEAN JANET		428 GREAT RD #18	ACTON	MA	01720
420 GREAT RD #A1	C4-28-A01	CRONE DIANE M		420 GREAT RD #A1	ACTON	MA	01720
420 GREAT RD #A2	C4-28-A02	BUONOPANE PAUL P		420 GREAT ROAD #A2	ACTON,	MA	01720
420 GREAT RD #A3	C4-28-A03	CHOU CHIA CHEN		420 GREAT RD #A3	ACTON	MA	01720
420 GREAT RD #A4	C4-28-A04	CHADSEY DEXTER		420 GREAT RD #A4	ACTON	MA	01720
420 GREAT RD #A5	C4-28-A05	RODROG ASSOCIATES	C/O RODNEY HASS	3 SANDALWOOD ROAD	ACTON	MA	01720
420 GREAT RD #A6	C4-28-A06	GIAQUINTO ANGELO	GIAQUNITO MARIE	PO BOX 725	WINCHESTER	MA	01890
420 GREAT RD #A7	C4-28-A07	RODROG ASSOCIATES	C/O RODNEY HASS	3 SANDALWOOD ROAD	ACTON	MA	01720
420 GREAT RD #A8	C4-28-A08	ROPEIK DAVID P + TOBY SMITH TRSTEES	ROPEIK REALTY TRUST	21 BAKER AVENUE	CONCORD	MA	01742
420 GREAT RD #A9	C4-28-A09	MCINTYRE CHRISTOPHER		420 GREAT RD #A9	ACTON	MA	01720
420 GREAT RD #A10	C4-28-A10	BAMFORD RAYMOND L	BAMFORD BROOKE E	420 GREAT RD #A10	ACTON	MA	01720
420 GREAT RD #B1	C4-28-B01	CYR ANDREW R	BENDER ANDREA T	420 GREAT RD #B1	ACTON	MA	01720
420 GREAT RD #B2	C4-28-B02	MEEHAN MICHAEL P.		420 GREAT RD #B2	ACTON	MA	01720
420 GREAT RD #B3	C4-28-B03	WONG JUNIE M	WONG AGNES T	420 GREAT RD #B3	ACTON	MA	01720
420 GREAT RD #B4	C4-28-B04	CORTEZ LUIZ P		420 GREAT RD #B4	ACTON	MA	01720
420 GREAT RD #B5	C4-28-B05	FISCHER SUSAN		420 GREAT RD #B5	ACTON	MA	01720
420 GREAT RD #B6	C4-28-B06	WALSH TODD A	WALSH DELLA M	PO BOX 541278	WALTHAM	MA	02454
420 GREAT RD #B7	C4-28-B07	OVERBECK ANTJE	C/O HAMPTON HADDON	230 SECOND AVENUE	WALTHAM	MA	02154
420 GREAT RD #B8	C4-28-B08	CHAPPELLA DEREK		420 GREAT RD #B8	ACTON	MA	01720
420 GREAT RD #B9	C4-28-B09	YING CHAOMING	ZHOU JINGHUA	27 PARKER ST	ACTON	MA	01720
420 GREAT RD #B10	C4-28-B10	LALA KANAYO H	LALA SONI K	4 WEST ROAD	ACTON	MA	01720
420 GREAT RD #C1	C4-28-C01	BARRETT ANDREW D	BARRETT PETER	420 GREAT RD #C1	ACTON	MA	01720
420 GREAT RD #C2	C4-28-C02	JAYAKUMAR NAIR	JAYAKUMAR PREMLATA	420 GREAT RD #C2	ACTON	MA	01720
420 GREAT RD #C3	C4-28-C03	ADAMS GLENN R		420 GREAT RD #C3	ACTON	MA	01720
420 GREAT RD #C4	C4-28-C04	FOGARTY ROBERT I	JOHNSTON LISA A	420 GREAT ROAD #C4	ACTON	MA	01720
420 GREAT RD #C5	C4-28-C05	RICHMOND HOUSE REALTY COMPANY	C/O PAGIARLAS STEPHANIE	420 GREAT ROAD #C5	ACTON	MA	01720
420 GREAT RD #C6	C4-28-C06	KYZIVAT, KEITH T		420 GREAT RD #C6	ACTON	MA	01720
420 GREAT RD #C7	C4-28-C07	YOUNG KATHLEEN A		420 GREAT RD #C7	ACTON	MA	01720
420 GREAT RD #C8	C4-28-C08	CARISTI LINDA T		420 GREAT RD #C8	ACTON	MA	01720

Brian McMullen
Assistant Assessor

Locus: 354,360 & 332 GREAT RD
Parcel: D4-4, D4-9 & C4-29 D4-5 GREAT RD CONDOS

Location	Parcel ID	Owner	Co-Owner	Mailing Address	City	ST	Zip
420 GREAT RD #C9	C4-28-C09	WHITEHEAD RAY B		420 GREAT RD #C9	ACTON	MA	01720
420 GREAT RD #C10	C4-28-C10	LEVIN YURY A	LEVIN OLGA	420 GREAT RD #C10	ACTON	MA	01720
468 GREAT RD	C4-21-5	PS468 LLC	C/O PS INC	STEPHEN MCMABON 468 GREAT RD	ACTON	MA	01720
499 ACORN PARK DR	C4-21-6	HARRIS MARIA B	SOUSOUNIS PETER J	499 ACORN PARK DR	ACTON	MA	01720
1 CHESTNUT ST	C4-21-15	MENDOSA JOHN E + MENDOSA SHARON M	C/O SCITTARELLI VINCENT + KAREN	1 CHESTNUT ST	ACTON	MA	01720
3 CHESTNUT ST	C4-21-16	WANG JIN YE	WANG HWANG-RUEY	3 CHESTNUT ST	ACTON	MA	01720
5 CHESTNUT ST	C4-21-17	EGGE RUSSEL R	EGGE JANE E	5 CHESTNUT STREET	ACTON	MA	01720
7 CHESTNUT ST	C4-21-18	SOULIOTIS MARK A	SOULIOTIS EILEEN M	7 CHESTNUT ST	ACTON	MA	01720
16 CHESTNUT ST	C4-21-19	OAKE CHRIS A	OAKE PENNIE I	16 CHESTNUT ST	ACTON	MA	01720
14 CHESTNUT ST	C4-21-20	ZHAI MIN	HUANG YUHONG	14 CHESTNUT ST	ACTON	MA	01720
12 CHESTNUT ST	C4-21-21	HENRY JR GEORGE L	HENRY KATHIE A	12 CHESTNUT STREET	ACTON	MA	01720
10 CHESTNUT ST	C4-21-22	BANERJEE ANIRUDDHA	BANERJEE MANJUSHRI	10 CHESTNUT STREET	ACTON	MA	01720
8 CHESTNUT ST	C4-21-23	CHEN YIN NAN		8 CHESTNUT ST	ACTON	MA	01720
3 BEECHNUT ST	C4-21-24	RUSHKIN ILYA	LIN JIAN	3 BEECHNUT ST	ACTON	MA	01720
5 BEECHNUT ST	C4-21-25	BOLEN KEVIN R	BOLEN PAMELA S	5 BEECHNUT ST	ACTON	MA	01720
7 BEECHNUT ST	C4-21-26	COLLINS LAWRENCE T	COLLINS LINDA M	7 BEECHNUT ST	ACTON	MA	01720
9 BEECHNUT ST	C4-21-27	SCHNEIDER ROGER	SCHNEIDER CHRISTINA A	9 BEECHNUT ST	ACTON	MA	01720
6 BEECHNUT ST	C4-21-28	RAVIS JOHN G	RAVIS JERI L	6 BEECHNUT ST	ACTON	MA	01720
4 BEECHNUT ST	C4-21-29	FRIEDMAN G STODEL	SUAREZ STEPHANIE COX	4 BEECHNUT ST	ACTON	MA	01720
2 BEECHNUT ST	C4-21-30	LI HAILONG	YU LING	2 BEECHNUT ST	ACTON	MA	01720
1 HAZELNUT ST	C4-21-31	PETRAITIS MARTIN S	PETRAITIS DEBRA S	1 HAZELNUT ST	ACTON	MA	01720
3 HAZELNUT ST	C4-21-32	PATTERSON ALBERT J	PATTERSON MARY J	3 HAZELNUT ST	ACTON	MA	01720
5 HAZELNUT ST	C4-21-33	MONCRIEFF T IAN	MONCRIEFF SUSAN	5 HAZELNUT ST	ACTON	MA	01720
7 HAZELNUT ST	C4-21-34	PURDOM GEOFFREY J	PURDOM DIANE K	7 HAZELNUT ST	ACTON	MA	01720
9 HAZELNUT ST	C4-21-35	CRING ANDREW J	CRING NICOLE P	9 HAZELNUT ST	ACTON	MA	01720
11 HAZELNUT ST	C4-21-36	WONN DAVID M	WONN MARY ANNE	11 HAZELNUT ST	ACTON	MA	01720
8 HAZELNUT ST	C4-21-37	RICHARDS JOHN D	RICHARDS RUTH	8 HAZELNUT ST	ACTON	MA	01720
10 HAZELNUT ST	C4-21-38	CAO SHU ALEXANDER	ZHU WENJING SUZANNE	10 HAZELNUT ST	ACTON	MA	01720
517 ACORN PARK DR	C4-21-39	HU LI-MING	WANG IDA Y	517 ACORN PARK DR	ACTON	MA	01720
515 ACORN PARK DR	C4-21-40	KRISHNAKUMAR NARAYANAN	SANKARANARAYANAN ARUNA	515 ACORN PARK DR	ACTON	MA	01720
2 HAZELNUT ST	C4-21-41	LUZ ROBERT F	LUZ ANN V	2 HAZELNUT ST	ACTON	MA	01720
4 HAZELNUT ST	C4-21-42	TURNER KATHERINE J TRUSTEE	TURNER REALTY TRUST	4 HAZELNUT ST	ACTON	MA	01720
6 HAZELNUT ST	C4-21-43	FINDLEN ROBERT C	FINDLEN KIMBERLY F	6 HAZELNUT ST	ACTON	MA	01720
15 HAZELNUT ST	C4-21-44	OFORI MICHAEL V	OFORI PATRICIA A	15 HAZELNUT ST	ACTON	MA	01720
17 HAZELNUT ST	C4-21-45	LIU YANG	ZHONG YINGMY	17 HAZELNUT ST	ACTON	MA	01720
521 ACORN PARK DR	C4-21-46	KRISHNAN ANURADHA	KRISHNAN SUDHIR	521 ACORN PARK DR	ACTON	MA	01720
523 ACORN PARK DR	C4-21-47	SUNEEL KRISHNASWAMY	SUNEEL SOWMYA	523 ACORN PARK DR	ACTON	MA	01720
525 ACORN PARK DR	C4-21-48	LAPINSKI RONALD	LAPINSKI LISA B	525 ACORN PARK DR	ACTON	MA	01720
529 ACORN PARK DR	C4-21-49	JANI AJIT	JANI TRUPTI	529 ACORN PARK DR	ACTON	MA	01720
531 ACORN PARK DR	C4-21-50	ALMEIDA DAVID A	ALMEIDA ANDREA L	531 ACORN PARK DR	ACTON	MA	01720

Brian McMullen
Assistant Assessor

Locus: 354,360 & 332 GREAT RD
Parcel: D4-4, D4-9 & C4-29 D4-5 GREAT RD CONDOS

Location	Parcel ID	Owner	Co-Owner	Mailing Address	City	ST	Zip
535 ACORN PARK DR	C4-21-51	VANGURI SHANTI		535 ACORN PARK DR	ACTON	MA	01720
537 ACORN PARK DR	C4-21-52	CHOI YUNHEE	LIM SUNGYUNG	537 ACORN PARK DR	ACTON	MA	01720
539 ACORN PARK DR	C4-21-53	PENTZ THERESA M		539 ACORN PARK DR	ACTON	MA	01720
527 ACORN PARK DR	C4-21-54	UTT JR JAMES WARREN	UTT CATHERINE GOUCHER	527 ACORN PARK DR	ACTON	MA	01720
520 ACORN PARK DR	C4-21-55	GROVES ERIC S	GROVES TRACY H	520 ACORN PARK DR	ACTON	MA	01720
518 ACORN PARK DR	C4-21-56	CREMMEN RICHARD M	CREMMEN SANDIE F	518 ACORN PARK DR	ACTON	MA	01720
516 ACORN PARK DR	C4-21-57	LAMB III THOMAS	LAMB SANDRA M	516 ACORN PARK DR	ACTON	MA	01720
544 ACORN PARK DR	C4-21-58	DEFRANCESCO MARC	DEFRANCESCO KAREN J	544 ACORN PARK DR	ACTON	MA	01720
546 ACORN PARK DR	C4-21-59	MCDONALD JOHN F	MCDONALD JENNIFER N	546 ACORN PARK DR	ACTON	MA	01720
548 ACORN PARK DR	C4-21-60	CROUCH JR TED R	CROUCH CAROL A	548 ACORN PARK DR	ACTON	MA	01720
550 ACORN PARK DR	C4-21-61	NITZKE JOHN B	NITZKE MARIE	550 ACORN PARK DR	ACTON	MA	01720
543 ACORN PARK DR	C4-21-62	DUKES THOMAS W	DUKES TAMARA D	543 ACORN PARK DR	ACTON	MA	01720
545 ACORN PARK DR	C4-21-63	ENGBER THOMAS M	ENGBER ROSE	545 ACORN PARK DR	ACTON	MA	01720
547 ACORN PARK DR	C4-21-64	VLAHAKIS PAMELA T	SCHMIDT JAMES F	547 ACORN PARK DR	ACTON	MA	01720
549 ACORN PARK DR	C4-21-65	FORD BRIAN P	FORD PAMELA B	549 ACORN PARK DR	ACTON	MA	01720
553 ACORN PARK DR	C4-21-66	FLAVIN JILL L		553 ACORN PARK DR	ACTON	MA	01720
557 ACORN PARK DR	C4-21-67	URSO FRANK A	SILVA JOANNE	557 ACORN PARK DR	ACTON	MA	01720
556 ACORN PARK DR	C4-21-68	MIDDLETON RICHARD E	CREMINS JEAN D	556 ACORN PARK DR	ACTON	MA	01720
554 ACORN PARK DR	C4-21-69	OLSHAN MICHAEL	OLSHAN MARSHA	554 ACORN PARK DR	ACTON	MA	01720
4 CHESTNUT ST	C4-21-70	HARDING MATTHEW W	HARDING ROBYN L	4 CHESTNUT ST	ACTON	MA	01720
6 CHESTNUT ST	C4-21-71	GRAZIANO GREGORY S	GRAZIANO MARY ELLEN	6 CHESTNUT ST	ACTON	MA	01720
510 ACORN PARK DR	C4-21-72	HURDLE ROBERT L	HURDLE CANDACE M	510 ACORN PARK DR	ACTON	MA	01720
506 ACORN PARK DR	C4-21-73	WOLF IRA D		506 ACORN PARK DR	ACTON	MA	01720
504 ACORN PARK DR	C4-21-74	LILLIE MICHAEL W	LILLIE KATE B	504 ACORN PARK DR	ACTON	MA	01720
1 WALNUT ST	C4-21-77	POWELL JEFFREY L	POWELL VICTORIA L	1 WALNUT ST	ACTON	MA	01720
491 ACORN PARK DR	C4-21-78	NOTTONSON JEFFREY S	NOTTONSON MARY JANE	491 ACORN PARK DR	ACTON	MA	01720
3 WALNUT ST	C4-21-79	LI SHIPING	YONG MEI	3 WALNUT ST	ACTON	MA	01720
5 WALNUT ST	C4-21-80	CLYMER JEFF D TRUSTEE CLYMER KIMBER	C/O CLYMER REALTY TRUST	5 WALNUT ST	ACTON	MA	01720
9 WALNUT ST	C4-21-81	WU YUCHUAN	WU JUN	9 WALNUT ST	ACTON	MA	01720
11 WALNUT ST	C4-21-82	LIU YIMAO	SHAO YULIN	11 WALNUT ST	ACTON	MA	01720
18 WALNUT ST	C4-21-83	CHITTURU RAMAKRISHNA RAO	PUTTASWAMACHAR REVATHI	18 WALNUT ST	ACTON	MA	01720
16 WALNUT ST	C4-21-84	AIN ANTHONY		16 WALNUT ST	ACTON	MA	01720
12 WALNUT ST	C4-21-86	LIONETTA MARK S	LIONETTA CELIA J	12 WALNUT ST	ACTON	MA	01720
10 WALNUT ST	C4-21-87	LI DAVID YUAN	VOIRET MARTINE C	10 WALNUT ST	ACTON	MA	01720
8 WALNUT ST	C4-21-88	HAUFLER GLENN J	HAUFLER CHRISTINA	8 WALNUT ST	ACTON	MA	01720
4 WALNUT ST	C4-21-89	UPHAM JOHN H	UPHAM AMY Y	4 WALNUT ST	ACTON	MA	01720
6 WALNUT ST	C4-21-90	DAI LIYI	WANG HELEN YUN	6 WALNUT ST	ACTON	MA	01720
2 WALNUT ST	C4-21-91	LIPTON JACQUELINE		495 ACORN PARK DRIVE	ACTON	MA	01720
497 ACORN PARK DR	C4-21-92	WALKER ANDREW J	WALKER BEGONA	497 ACORN PARK DR	ACTON	MA	01720
4 PALMER LN	C4-27-5	MASSOUD MOHAMMED RASHAD F MASSOUD K	C/O POULTON JEFFREY V + ELIZABETH J	4 PALMER LN	ACTON	MA	01720
6 PALMER LN	C4-27-6	REICHERT DEBORAH L		6 PALMER LN	ACTON	MA	01720

Brian McMullen
Assistant Assessor

Locus: 354,360 & 332 GREAT RD
Parcel: D4-4, D4-9 & C4-29 D4-5 GREAT RD CONDOS

Location	Parcel ID	Owner	Co-Owner	Mailing Address	City	ST	Zip
3 PALMER LN	C4-27-7	BURROUGHS SCOTT M	BURROUGHS MARY LOU	3 PALMER LN	ACTON	MA	01720
5 PALMER LN	C4-27-8	RUSSELL JAMES R	RUSSELL SUSAN B	5 PALMER LN	ACTON	MA	01720
8 PALMER LN	C4-27-9	GORE JEFFREY K	GORE VALERIE L BAUER	8 PALMER LN	ACTON	MA	01720
368 GREAT RD #1	D4-201-1	KOHLER ROBERT M		368 GREAT RD #1	ACTON	MA	01720
368 GREAT RD #2	D4-201-2	IRMIGER RIA M	IRMIGER LILIAN M	368 GREAT RD #2	ACTON	MA	01720
368 GREAT RD #3	D4-201-3	HARRIS, PATRICIA A		368 GREAT RD #3	ACTON	MA	01720
368 GREAT RD #4	D4-201-4	BOMBARDIERI MERLE A		368 GREAT RD #4	ACTON	MA	01720
370 GREAT RD #5	D4-201-5	GARABEDIAN MARK L		PO BOX 2725	ACTON	MA	01720
370 GREAT RD #6	D4-201-6	WU CHUANJUN		370 GREAT RD #6	ACTON	MA	01720
368 GREAT RD #7	D4-201-7	SPEAR ELLEN T		368 GREAT RD #7	ACTON	MA	01720
370 GREAT RD #8	D4-201-8	MCNEIL MARTHA M		370 GREAT RD #8	ACTON	MA	01720
374 GREAT RD #10	D4-202-10	SIRVA RELOCATION LLC		6070 PARKLAND BLVD	MAYFIELD HEIGHT	OH	44124
374 GREAT RD #11	D4-202-11	MANGYN JOHN		374 GREAT ROAD #11	ACTON	MA	01720
374 GREAT RD #12	D4-202-12	TROUGHTON HOWARD	SABININ POLINA	374 GREAT RD #12	ACTON	MA	01720
376 GREAT RD #13	D4-202-13	REEN JENNIFER		376 GREAT RD #13	ACTON	MA	01720
376 GREAT RD #14	D4-202-14	BROWN CATHERINE R	C/O CATHERINE PECK	376 GREAT RD #14	ACTON	MA	01720
376 GREAT RD #15	D4-202-15	POPIENIUCK MATTHEW B		376 GREAT RD #15	ACTON	MA	01720
376 GREAT RD #16	D4-202-16	FITTON GERALD J		376 GREAT RD #16	ACTON	MA	01720
5 WAMPUS AV #B1	D4-25-B01	KERR WARREN		5 WAMPUS AV #B1	ACTON	MA	01720
5 WAMPUS AV #B2	D4-25-B02	TILTON JOHN		88 DEERGRASS LANE	CONCORD	MA	01742
5 WAMPUS AV #B3	D4-25-B03	BLEAKLEY JAMES TRUSTEE	ROBILL REALTY TRUST	20 LIBERTY AVENUE	LEXINGTON	MA	02420
5 WAMPUS AV #B4	D4-25-B04	SPINELLI CARMEN F	SPINELLI MARGARET F	121 HARRINGTON AVE.	CONCORD	MA	01742
5 WAMPUS AV #B5	D4-25-B05	AMIS GREGORY P	FERREIRA KAREN	5 WAMPUS AV #B5	ACTON	MA	01720
5 WAMPUS AV #B6	D4-25-B06	ROESLER MARTIN		5 WAMPUS AV #B6	ACTON	MA	01720
5 WAMPUS AV #B7	D4-25-B07	ZUPPE JOHN B		5 WAMPUS AV #B7	ACTON	MA	01720
5 WAMPUS AV #B8	D4-25-B08	ACTON CRESTFIELD LLC		10 OVERLOOK DR	BEDFORD	MA	01730-1331
5 WAMPUS AV #B9	D4-25-B09	GOYKHMAN DMITRY		132 MAIN STREET	ACTON	MA	01720
7 WAMPUS AV #B10	D4-25-B10	LEWIS PROPERTIES LLC		22 DUFFY RD	BOYLSTON	MA	01509
7 WAMPUS AV #B11	D4-25-B11	LEWIS JR GORDON W		22 DUFFY ROAD	BOYLSTON	MA	01505
7 WAMPUS AV #B12	D4-25-B12	LOUIS BEAUREGARD ET UX TR	B L A M TRUST	PO BOX 2422	ACTON	MA	01720
7 WAMPUS AV #B13	D4-25-B13	YAN MING		7 WAMPUS AV #B13	ACTON	MA	01720
7 WAMPUS AV #B14	D4-25-B14	CHOU GEORGE	CHOU ANNA	7 WAMPUS AV #B14	ACTON	MA	01720
7 WAMPUS AV #B15	D4-25-B15	BRAHMACHARI ABHIJIT	BRAHMACHARI DEBJANI	74 PRESIDENTIAL DR APT #6	QUINCY	MA	02169
7 WAMPUS AV #B16	D4-25-B16	GONG SARAH		62 RUSSELL ST	MALDEN	MA	02148-5436
7 WAMPUS AV #B17	D4-25-B17	BARKWELL REX ET AL		322 CLINTON ROAD	ATRIM	NH	03440
7 WAMPUS AV #B18	D4-25-B18	TULLY RYAN		7 WAMPUS AV #B18	ACTON	MA	01720
5-11 WAMPUS AV	D4-25-A01						
9 WAMPUS AV #A1	D5-39-A01	LESSARD ROBERT M		9 WAMPUS AVE #A1	ACTON	MA	01720
9 WAMPUS AV #A2	D5-39-A02	MAYOR THOMAS		55 BAYARD STREET	DEDHAM	MA	02026

Brian McMullen
Assistant Assessor

Locus: 354,360 & 332 GREAT RD
Parcel: D4-4, D4-9 & C4-29 D4-5 GREAT RD CONDOS

Location	Parcel ID	Owner	Co-Owner	Mailing Address	City	ST	Zip
9 WAMPUS AV #A3	D5-39-A03	FULLERTON LINCOLN R		9 WAMPUS AV #A3	ACTON	MA	01720
9 WAMPUS AV #A4	D5-39-A04	COSTELLO MICHAEL D		9 WAMPUS AV #A4	ACTON	MA	01720
9 WAMPUS AV #A5	D5-39-A05	ACTON CRESTFIELD LLC		10 OVERLOOK DR	BEDFORD	MA	01730-1331
9 WAMPUS AV #A6	D5-39-A06	CRUZ ROBERT TRUSTEE	ROBERT CRUZ TRUST	8 WAMPANOAG DR	ACTON	MA	01720
9 WAMPUS AV #A7	D5-39-A07	JENKINS ANDREW	DODDS HEATHER	9 WAMPUS AV #A7	ACTON	MA	01720
9 WAMPUS AV #A8	D5-39-A08	CAMPBEL ROBERT J	HUTCHINSON KATE ANN	9 WAMPUS AV #A8	ACTON	MA	01720
9 WAMPUS AV #A9	D5-39-A09	BATES THOMAS M		9 WAMPUS AV #A9	ACTON	MA	01720
11 WAMPUS AV #A10	D5-39-A10	REGAN THOMAS A		31 CEDAR HILL RPAD	DOVER	MA	02030
11 WAMPUS AV #A11	D5-39-A11	MAYOR THOMAS P		55 BAYARD STREET	DEDHAM	MA	02026
11 WAMPUS AV #A12	D5-39-A12	LEWIS GORDON W JR		22 DUFFY ROAD	BOYLSTON	MA	01505
11 WAMPUS AV #A13	D5-39-A13	CHEN YUAN QUAN		148 HOBART ST	BRAINTREE	MA	02184
11 WAMPUS AV #A14	D5-39-A14	ACTON CRESTFIELD LLC		10 OVERLOOK DR	BEDFORD	MA	01730-1331
11 WAMPUS AV #A15	D5-39-A15	BROOKS MARK B TRUSTEE	RAYMOND REALTY TRUST	PO BOX 683	ACTON	MA	01720
11 WAMPUS AV #A16	D5-39-A16	LEACH DIANE C		71 MIDDLECOT STREET	BELMONT	MA	02278
11 WAMPUS AV #A17	D5-39-A17	ACTON CRESTFIELD LLC		10 OVERLOOK DR	BEDFORD	MA	01730-1331
11 WAMPUS AV #A18	D5-39-A18	KHAN NISH	YASMIN J	20398 CLAY STREET.	CUPERTINO	CA	95014
57 MEYER HILL DR	D5-1-1	CHOI SEUNG JIN	CHOI HYUN JA	57 MEYER HILL DR	ACTON	MA	01720
55 MEYER HILL DR	D5-1-2	MUINDI TENNYSON	MUITA ANNE	55 MEYER HILL DR	ACTON	MA	01720
53 MEYER HILL DR	D5-1-3	WONG FRANCIS	KWOK RENEE	53 MEYER HILL DR	ACTON	MA	01720
51 MEYER HILL DR	D5-1-4	GITTO GARY C	C/O ORIX FINANCIAL SERVICES IN	1717 MAIN ST SUITE 900	DALLAS	TX	75201
49 MEYER HILL DR	D5-1-5	ROBERTSON JAMES M	ROBERTSON SUTTHIPORN D	49 MEYER HILL DR	ACTON	MA	01720
47 MEYER HILL DR	D5-1-6	VRABLIK NONEMAN MIRIAM	C/O ROB VRABLIK	95 CENTRAL STREET	CONCORD	MA	01742
45 MEYER HILL DR	D5-1-7	BINGEN LISA		45 MEYER HILL DR	ACTON	MA	01720
43 MEYER HILL DR	D5-1-8	CHEN XI	LEE SHUYU	43 MEYER HILL DR	ACTON	MA	01720
41 MEYER HILL DR	D5-1-9	FINKEL BRIAN S		41 MEYER HILL DR	ACTON	MA	01720
39 MEYER HILL DR	D5-1-10	PEABODY JAY R		9 FRANKLIN PL	ACTON	MA	01720
37 MEYER HILL DR	D5-1-11	FENG MANJIANG	HE AIDONG	37 MEYER HILL DR	ACTON	MA	01720
35 MEYER HILL DR	D5-1-12	SCHEID MARY JO		35 MEYER HILL DR	ACTON	MA	01720
33 MEYER HILL DR	D5-1-13	KOLLI GOPI K	KOLLI SRAVANTHI	33 MEYER HILL DR	ACTON	MA	01720
31 MEYER HILL DR	D5-1-14	FLISTER GAIL L		31 MEYER HILL DR	ACTON	MA	01720
38 MEYER HILL DR	D5-1-15	BROWN ALEXANDER DEREK RENWI	BROWN VALERIE IRENE	38 MEYER HILL DR	ACTON	MA	01720
36 MEYER HILL DR	D5-1-16	SAKARDA PREMANAND	THAKKAR HEMLATTA	36 MEYER HILL DR	ACTON	MA	01720
34 MEYER HILL DR	D5-1-17	LI YIZHENG	LIU LIJIE	34 MEYER HILL DR	ACTON	MA	01720
32 MEYER HILL DR	D5-1-18	GOWDA DHANAJAYA R	DHANANJAYA ARCHANA R	32 MEYER HILL DR	ACTON	MA	01720
44 MEYER HILL DR	D5-1-19	HOFFMAN JEFFREY		44 MEYER HILL DR	ACTON	MA	01720
42 MEYER HILL DR	D5-1-20	FULTON GREGORY T		42 MEYER HILL DR	ACTON	MA	01720
40 MEYER HILL DR	D5-1-21	SULLIVAN GEORGE FX	SULLIVAN ELIZABETH A	40 MEYER HILL DR	ACTON	MA	01720
8 MEYER HILL DR	D5-1-22	THANDAPANI SURESH KUMAR	KUMAR GANTHIMATHI SURESH	8 MEYER HILL DR	ACTON	MA	01720
10 MEYER HILL DR	D5-1-23	ZHANG JING	LIU JING	10 MEYER HILL DR	ACTON	MA	01720
12 MEYER HILL DR	D5-1-24	LEVINE LAURENCE M		12 MEYER HILL DR	ACTON	MA	01720

Brian McMullen
Assistant Assessor

Locus: 354,360 & 332 GREAT RD
Parcel: D4-4, D4-9 & C4-29 D4-5 GREAT RD CONDOS

Location	Parcel ID	Owner	Co-Owner	Mailing Address	City	ST	Zip
24 MEYER HILL DR	D5-1-25	CHOI KYUWON		24 MEYER HILL DR	ACTON	MA	01720
28 MEYER HILL DR	D5-1-26	CHAE HEE NA	KIM JIN YOUNG	65 EMERSON GARDEN RD	LEXINGTON	MA	02420
30 MEYER HILL DR	D5-1-27	TRACY JR PAUL E	TRACY KATHRYN M	30 MEYER HILL DR	ACTON	MA	01720
15 MEYER HILL DR	D5-1-28	KELLY KATHLEEN A		15 MEYER HILL DR	ACTON	MA	01720
17 MEYER HILL DR	D5-1-29	MATHIYAZHAGAN NITHYANANDAM	MATHIYAZHAGAN ANITHA	17 MEYER HILL DR	ACTON	MA	01720
19 MEYER HILL DR	D5-1-30	BHATT RUJUL M	PAYNDYA URMI	19 MEYER HILL DR	ACTON	MA	01720
21 MEYER HILL DR	D5-1-31	HONG SOONWOOK	SEO HYEJEONG	21 MEYER HILL DR	ACTON	MA	01720
23 MEYER HILL DR	D5-1-32	EGLEN RICHARD	EGLEN ANGELA	23 MEYER HILL DR	ACTON	MA	01720
25 MEYER HILL DR	D5-1-33	LI WUJUN	LI WEI	25 MEYER HILL DR	ACTON	MA	01720
27 MEYER HILL DR	D5-1-34	RAMSEY CHRISTOPHER C	WIEGEL MICHAELA	27 MEYER HILL DR	ACTON	MA	01720
29 MEYER HILL DR	D5-1-35	COSTAREGNI HOLLY M		29 MEYER HILL DR	ACTON	MA	01720

Abutters and owners of land directly opposite on any public or private street or way and abutters to the abutters within three hundred feet of the property line all as they appear on the most recent applicable tax list.

HEARING NOTICES FOR ALL SPECIAL PERMITS MUST BE SENT TO THE PLANNING BOARD, TOWN HALL IN THE FOLLOWING TOWNS:

Boxborough, MA 01729 Maynard, MA 01754 Concord, MA 01742 Littleton, MA 01460
Carlisle, MA 01741 Stow, MA 01775 Westford, MA 01886 Sudbury, MA 01776

Kimberly Hoyt
Assessing Clerk
Acton Assessors Office

14-Apr-08 UPDATED
11-Apr-08