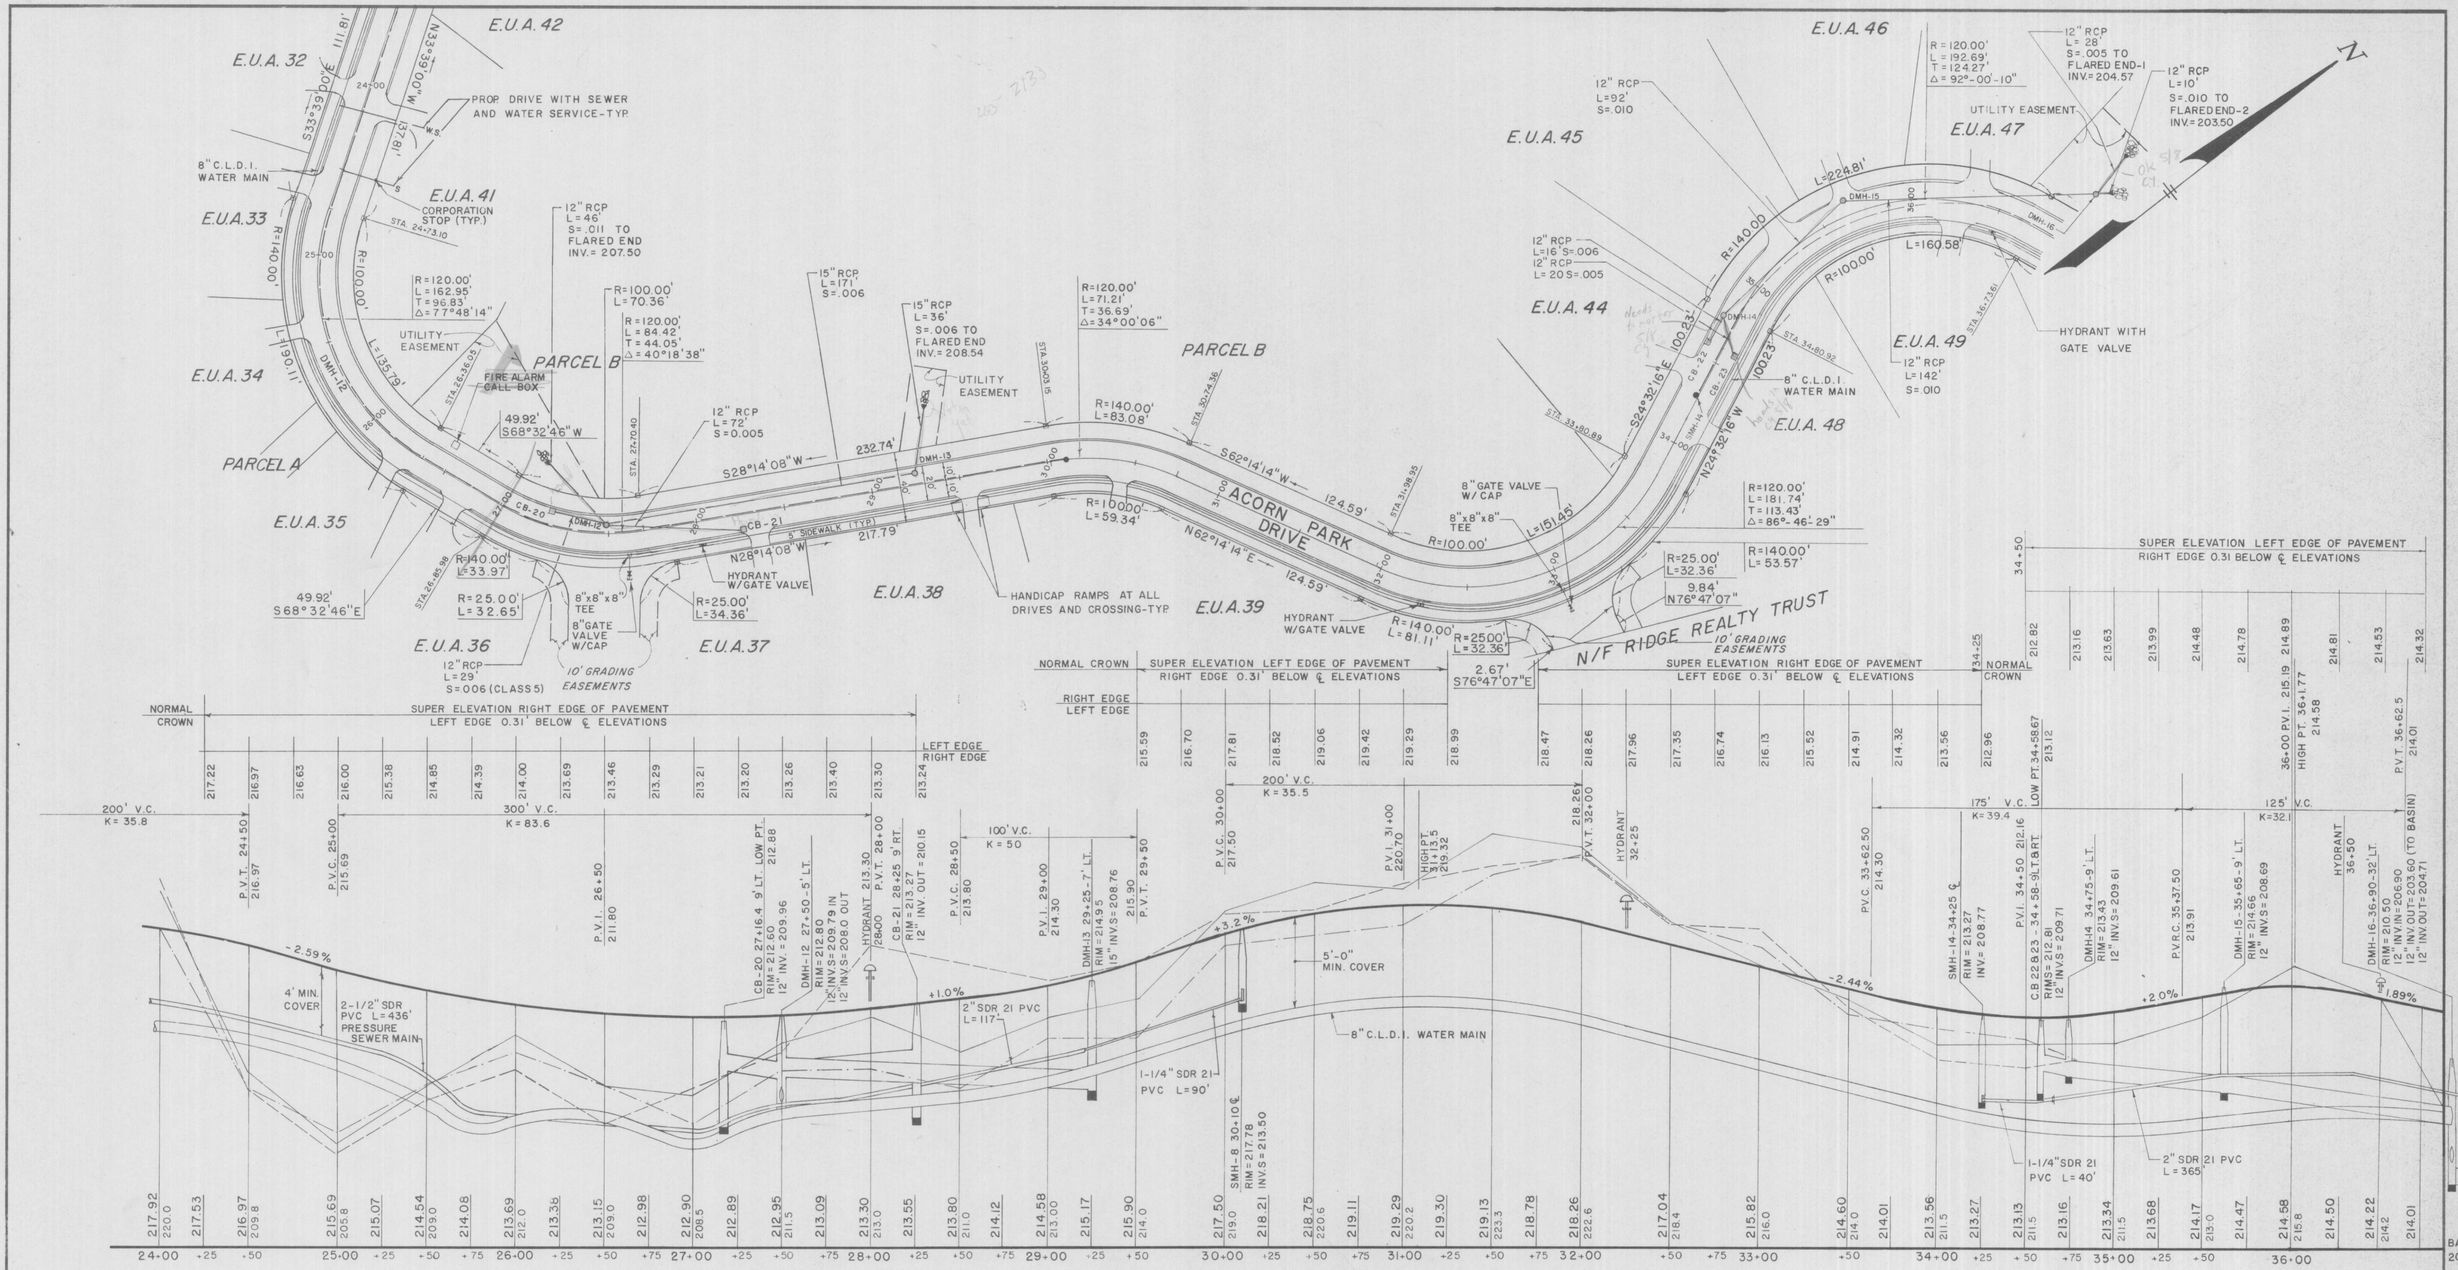

PROFILE

SCALE: 1" = 40' HORIZ.
1" = 4' VERT.

LEGEND

- EXISTING CENTERLINE
- EXIST. RIGHT SIDELINE
- EXIST. LEFT SIDELINE
- PROPOSED CENTERLINE
- BOUND TO BE SET

APPROVED BY:
ACTON PLANNING BOARD
Roland Bartl
Dec. 30, 1993
DATE

I, CLERK OF THE TOWN OF ACTON, MASSACHUSETTS HEREBY CERTIFY THE NOTICE OF THE APPROVAL OF THIS PLAN BY THE ACTON PLANNING BOARD HAS BEEN RECEIVED AND RECORDED AT THIS OFFICE AND NO APPEAL WAS RECEIVED DURING THE TWENTY DAYS NEXT AFTER SUCH RECIEPT AND RECORDING OF SAID NOTICE.

1/30/93
DATE
Catherine Bellin
TOWN CLERK

ACORN PARK
ACTON, MASS.

PLAN AND PROFILE
ACORN PARK DRIVE
FOR: ACORN PARK REALTY TRUST
REV. NOV. 27, 1993
SCALE: AS SHOWN DATE: JULY 28, 1993

STAMSKI AND McNARY, INC.
80 HARRIS STREET – ACTON, MASS.
ENGINEERING – PLANNING – SURVEYING
0 20 40 80 160 FEET

SM – 1243
SHEET 20 OF 25