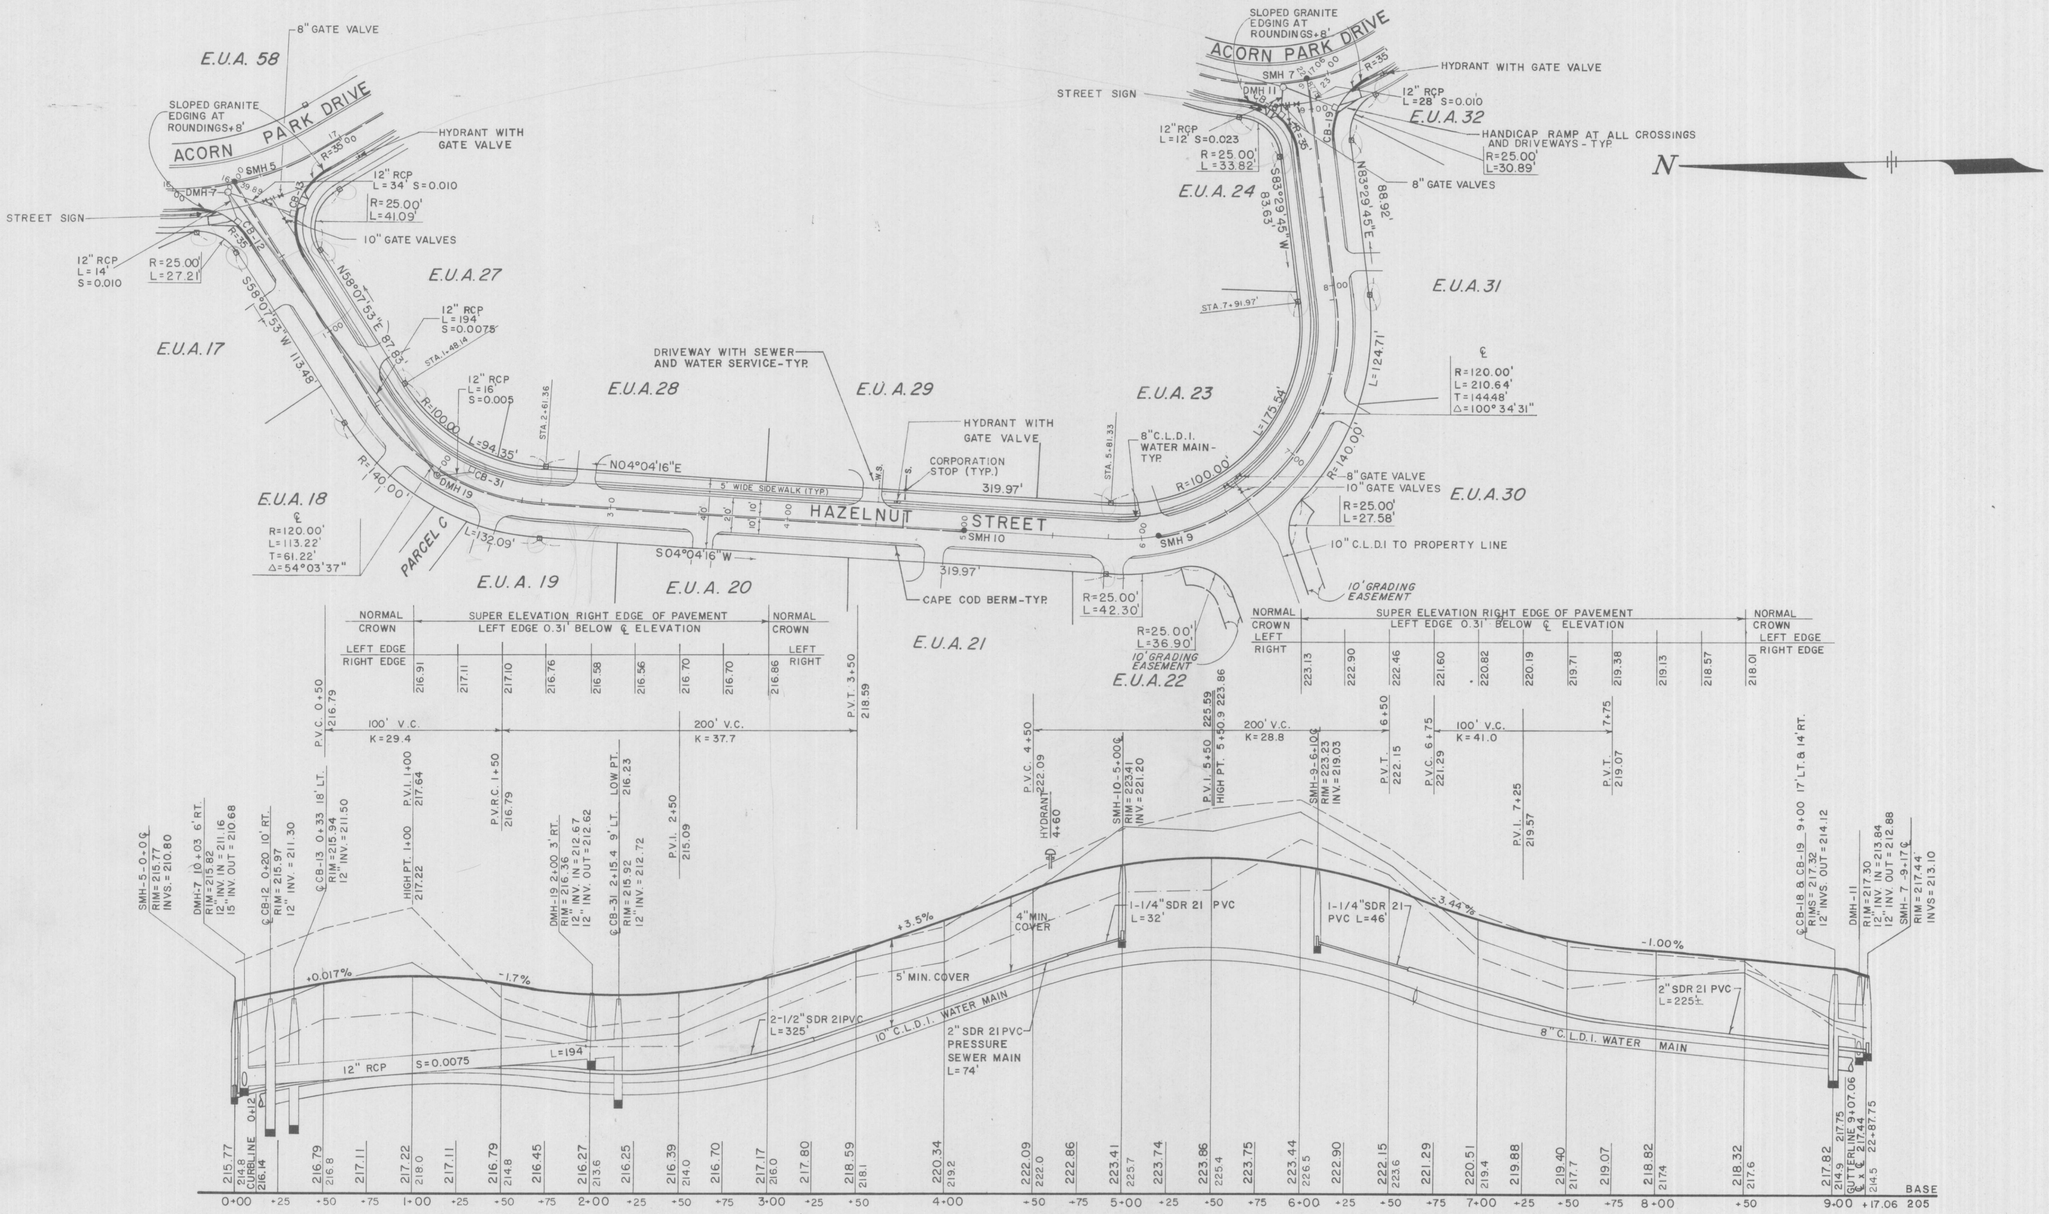

PROFILE
SCALE: 1"=40' HORIZ.
1"=4' VERT.

LEGEND
- EXISTING CENTERLINE
- EXIST. RIGHT SIDELINE
- EXIST. LEFT SIDELINE
- PROPOSED CENTERLINE
- BOUND TO BE SET

APPROVED BY:
ACTON PLANNING BOARD

Roland Bartl

Dec. 30, 1993
DATE

I, CLERK OF THE TOWN OF ACTON, MASSACHUSETTS HEREBY CERTIFY THE NOTICE OF THE APPROVAL OF THIS PLAN BY THE ACTON PLANNING BOARD HAS BEEN RECEIVED AND RECORDED AT THIS OFFICE AND NO APPEAL WAS RECEIVED DURING THE TWENTY DAYS NEXT AFTER SUCH RECIEPT AND RECORDING OF SAID NOTICE.

12/30/93
DATE

Catherine Rubin
TOWN CLERK

ACORN PARK
ACTON, MASS.

PLAN AND PROFILE
HAZELNUT STREET
FOR: ACORN PARK REALTY TRUST REV NOV 27, 1993
SCALE: AS SHOWN DATE: JULY 28, 1993

STAMSKI AND McNARY, INC.
80 HARRIS STREET — ACTON, MASS.
ENGINEERING — PLANNING — SURVEYING
0 20 40 80 160 FEET

SM -1243 SHEET 22 OF 25

COMMONWEALTH OF MASSACHUSETTS WILLIAM F. McNARY No. 30763 PROFESSIONAL ENGINEER

COMMONWEALTH OF MASSACHUSETTS BRUCE M. STAMSKI No. 27600 PROFESSIONAL ENGINEER