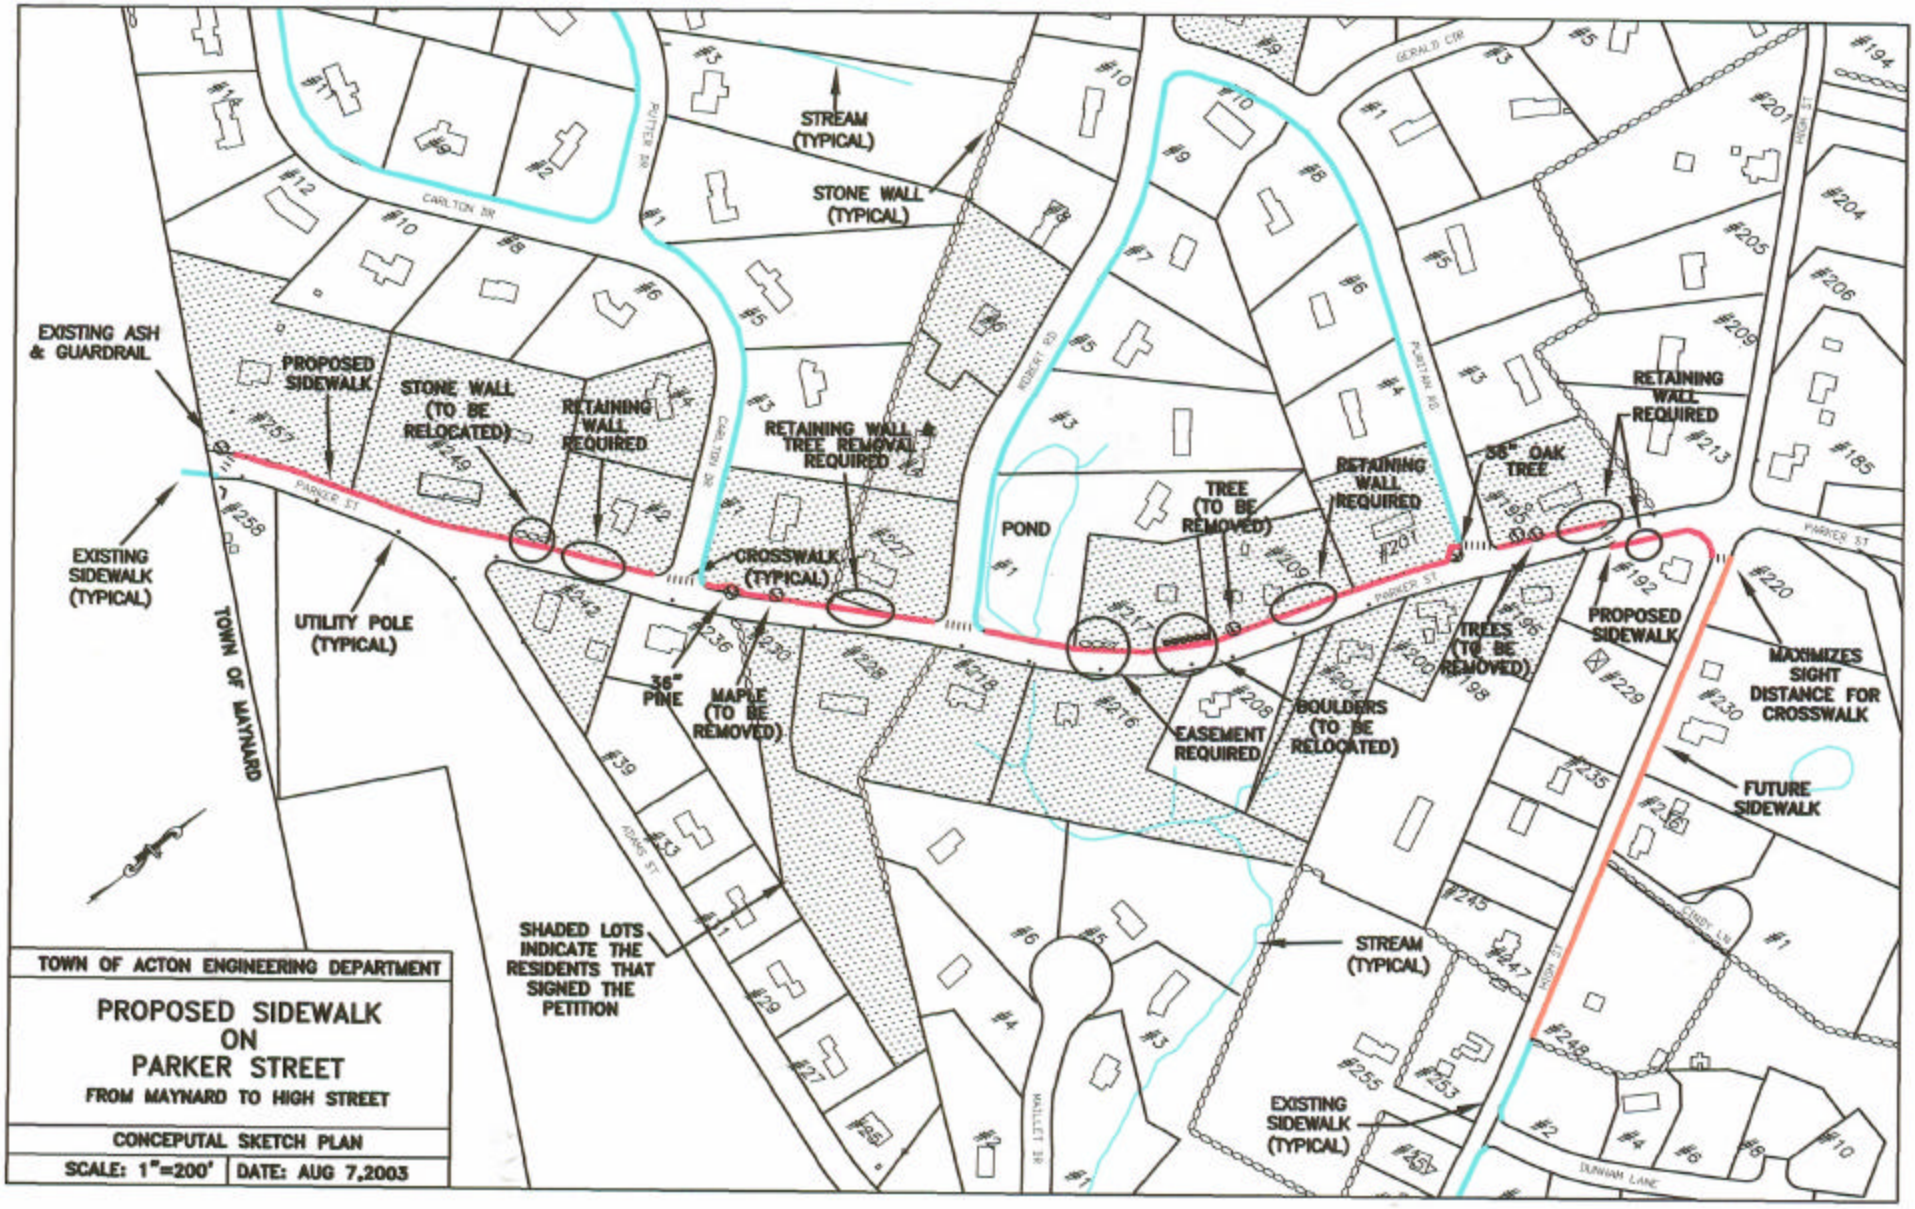

TOWN OF ACTON ENGINEERING DEPARTMENT
PROPOSED SIDEWALK ON PARKER STREET
FROM MAYNARD TO HIGH STREET
CONCEPUTAL SKETCH PLAN
SCALE: 1"=200'
DATE: AUG 7,2003
EXISTING ASH & GUARDRAIL
PROPOSED SIDEWALK
STONE WALL (TO BE RELOCATED)
RETAINING WALL REQUIRED
EXISTING SIDEWALK (TYPICAL)
UTILITY POLE (TYPICAL)
TOWN OF MAYNARD
STREAM (TYPICAL)
STONE WALL (TYPICAL)
RETAINING WALL & TREE REMOVAL REQUIRED
CROSSWALK (TYPICAL)
36" PINE
MAPLE (TO BE REMOVED)
SHADED LOTS INDICATE THE RESIDENTS THAT SIGNED THE PETITION
POND
TREE (TO BE REMOVED)
RETAINING WALL REQUIRED
EASEMENT REQUIRED
BOULDERS (TO BE RELOCATED)
36" OAK TREE
TREES (TO BE REMOVED)
RETAINING WALL REQUIRED
PROPOSED SIDEWALK
MAXIMIZES SIGHT DISTANCE FOR CROSSWALK
FUTURE SIDEWALK
STREAM (TYPICAL)
EXISTING SIDEWALK (TYPICAL)
CARLTON DR
PARKER ST
PUTTER DR
ADAMS ST
MAILLET DR
ROBERT RD
PURITAN RD
GERALD CIR
HIGH ST
CINDY LN
DUNHAM LANE