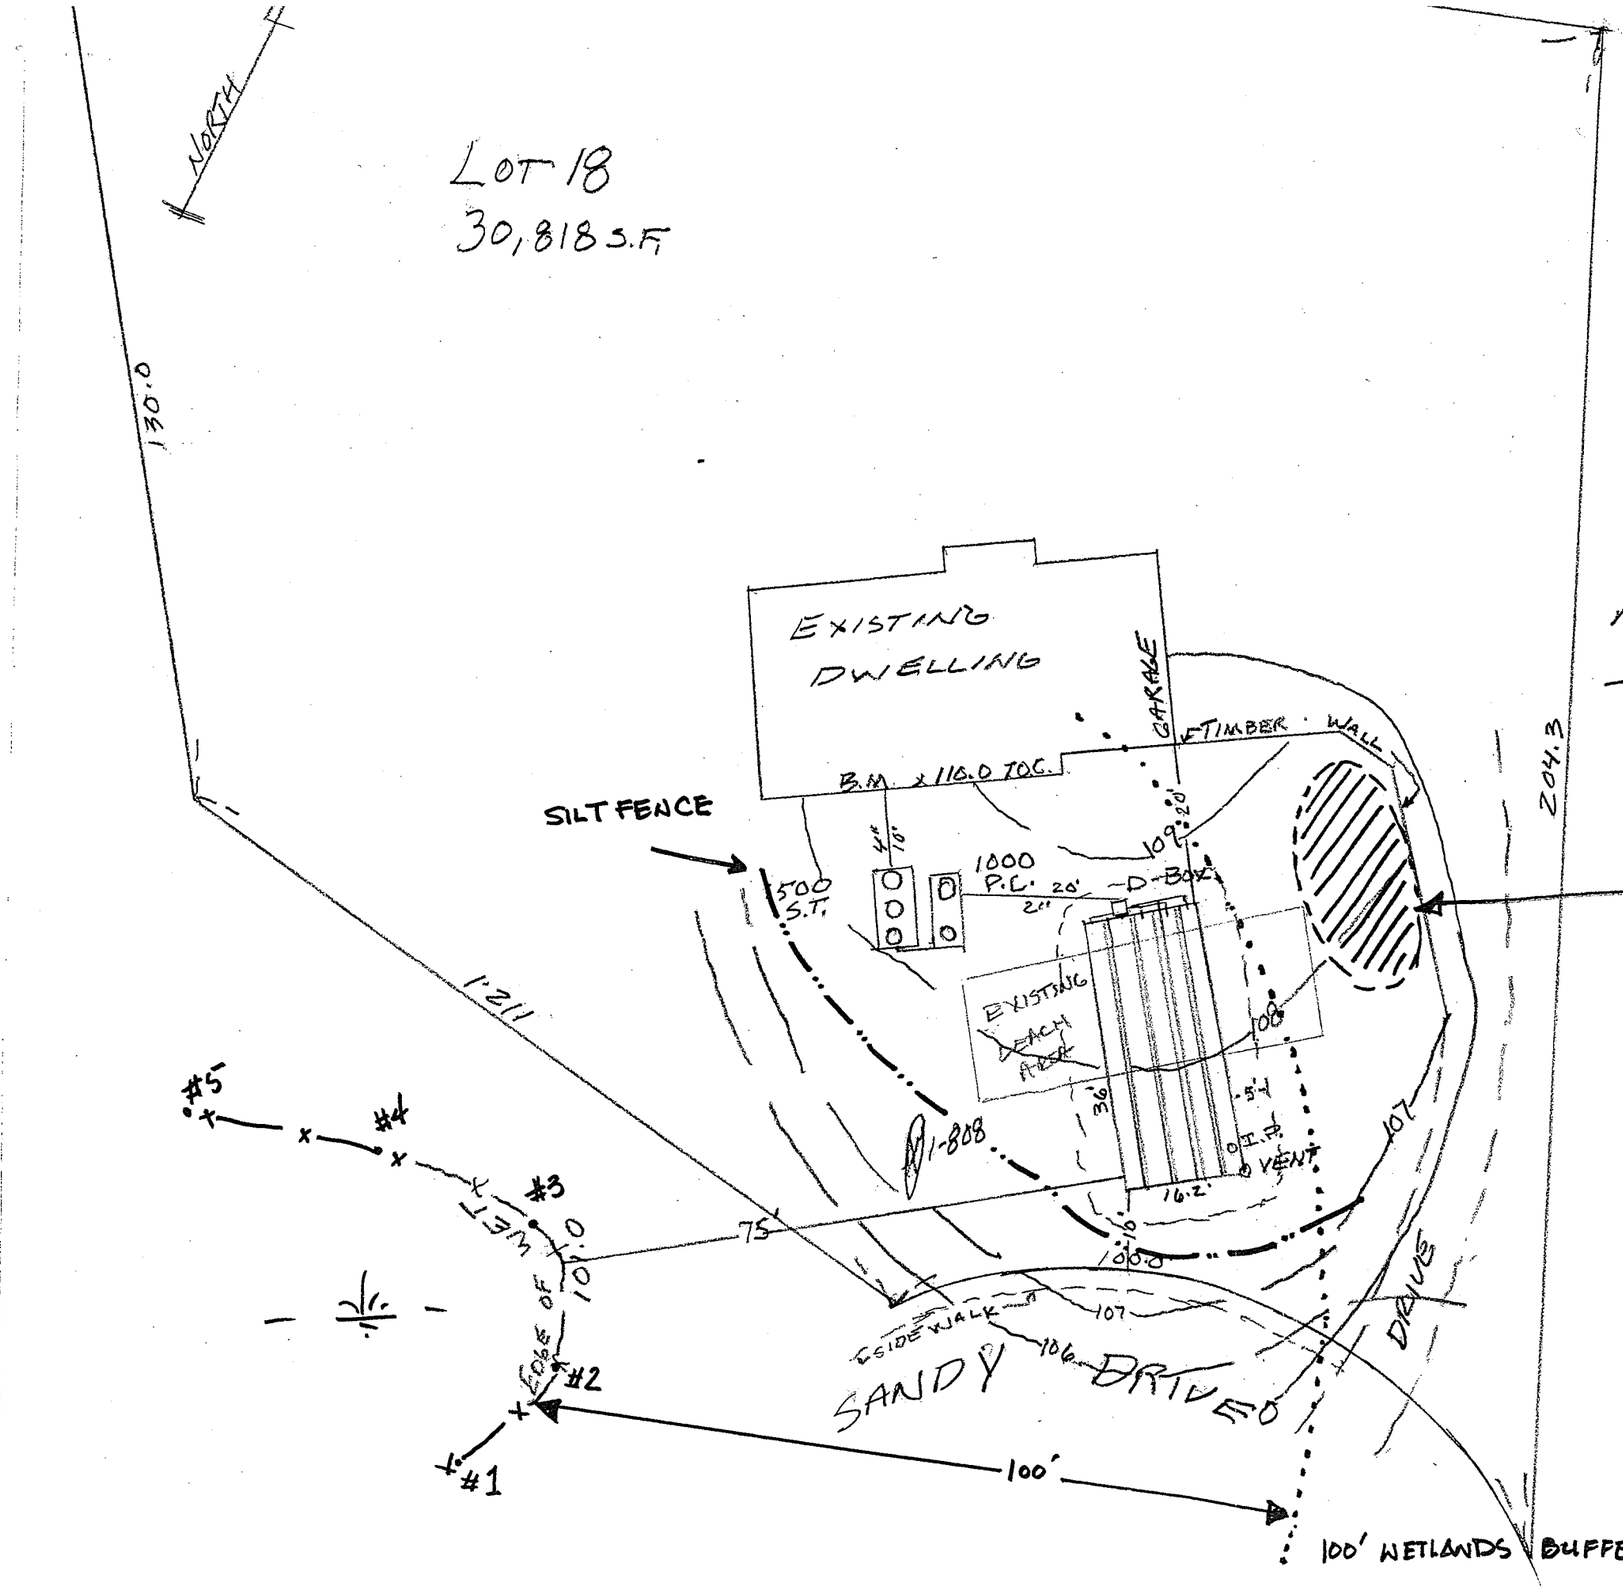

SEWAGE DISPOSAL SYSTEM PLAN
9 SANDY DRIVE
ACTON MA. 1 INCH = 20 FEET
— x x x — = EXISTING + PROPOSED CONTOURS
A - ZONE 4

COMMONWEALTH OF MASSACHUSETTS
ERIC KENNETH DURLING
NO. 20772
CIVIL
REGISTERED PROFESSIONAL ENGINEER

Eric K Durling
9/19/08

RECEIVED
SEP 23 2008
ACTON CONSERVATION COMMISSION