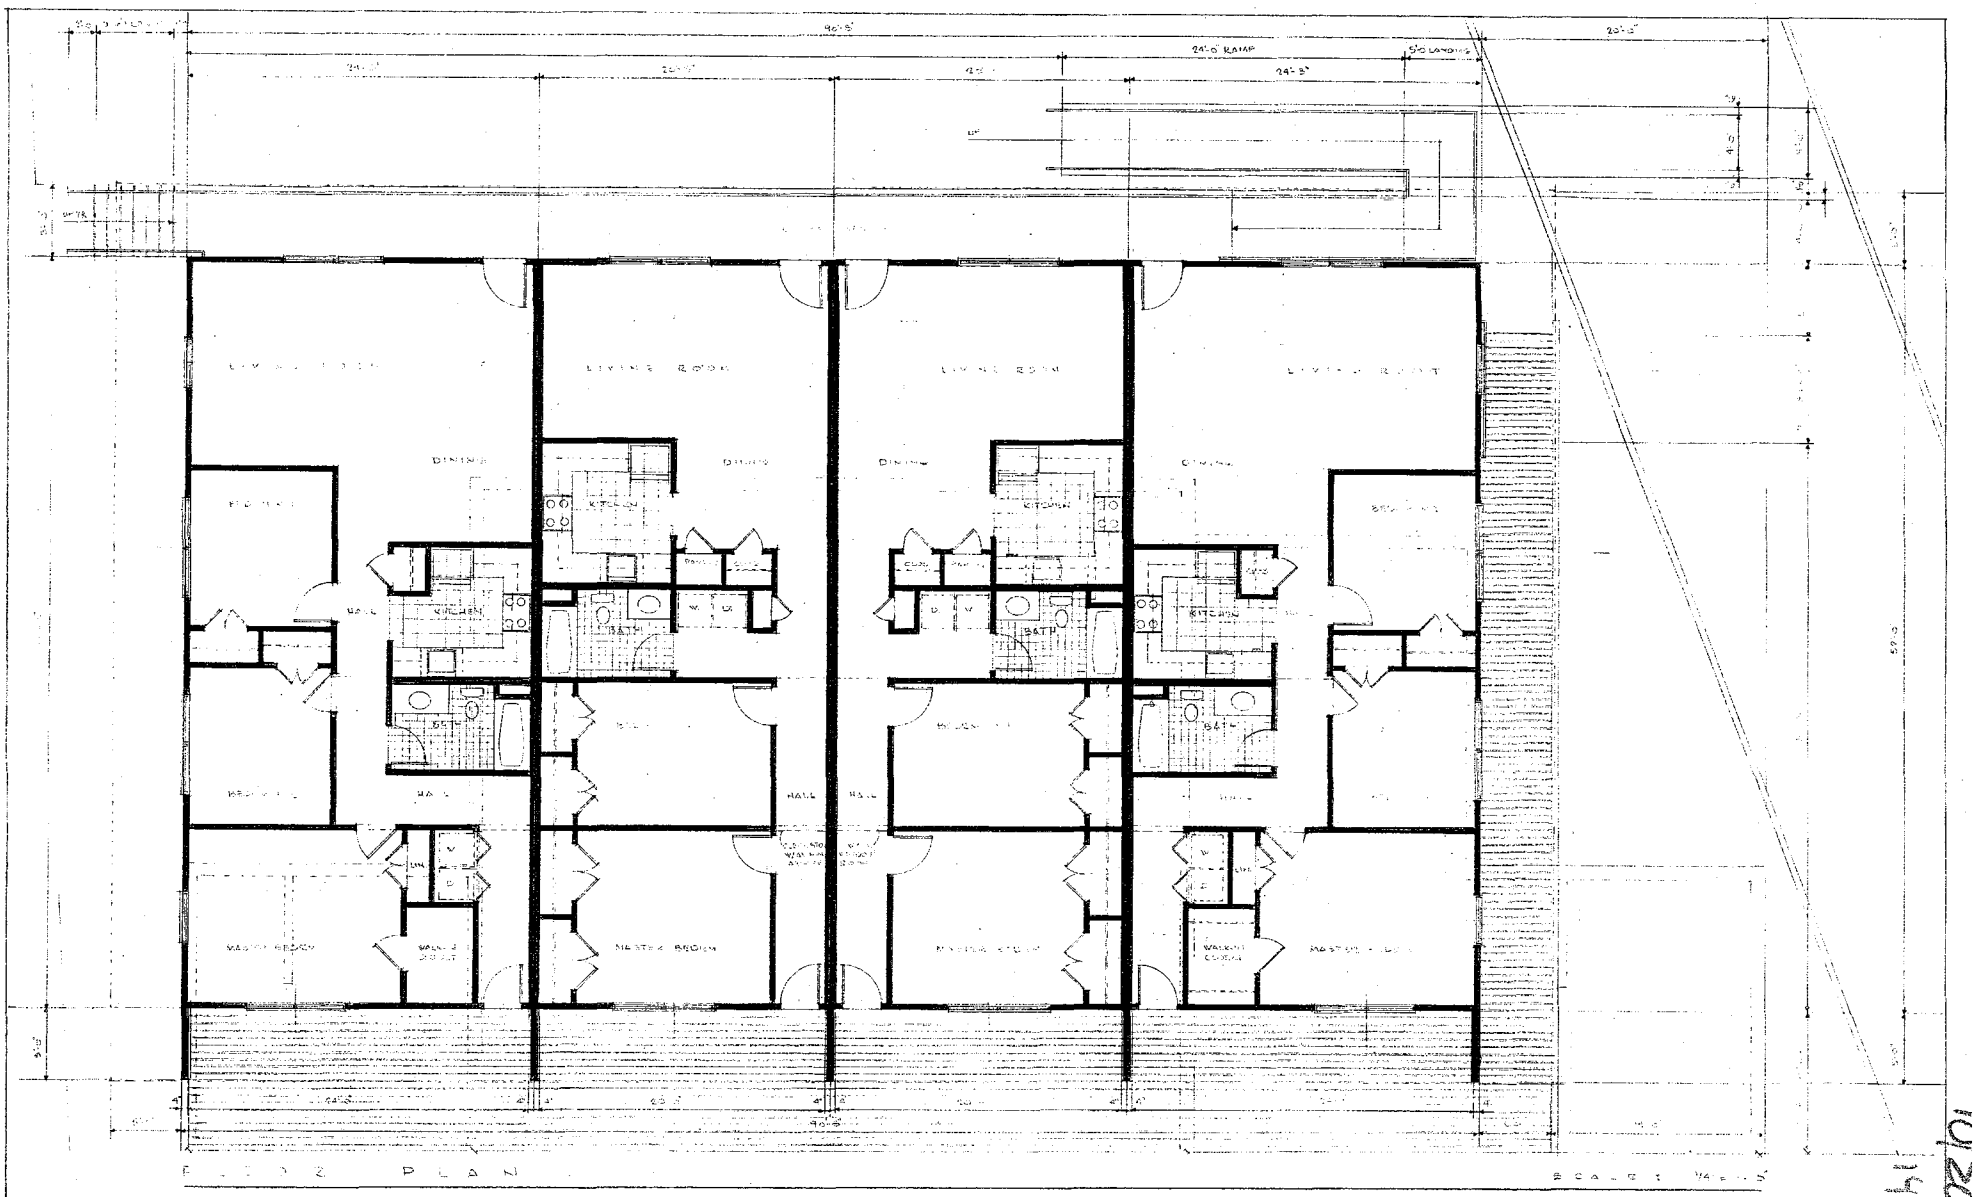

FLOOR PLAN

SCALE: 1/4" = 1'-0"

E.J. REMPELAKIS ASSOCIATES ARCHITECTS

SUITE 201 179 GREAT ROAD ACTON MASSACHUSETTS 01720

A-3

10/24/08 (10)

142

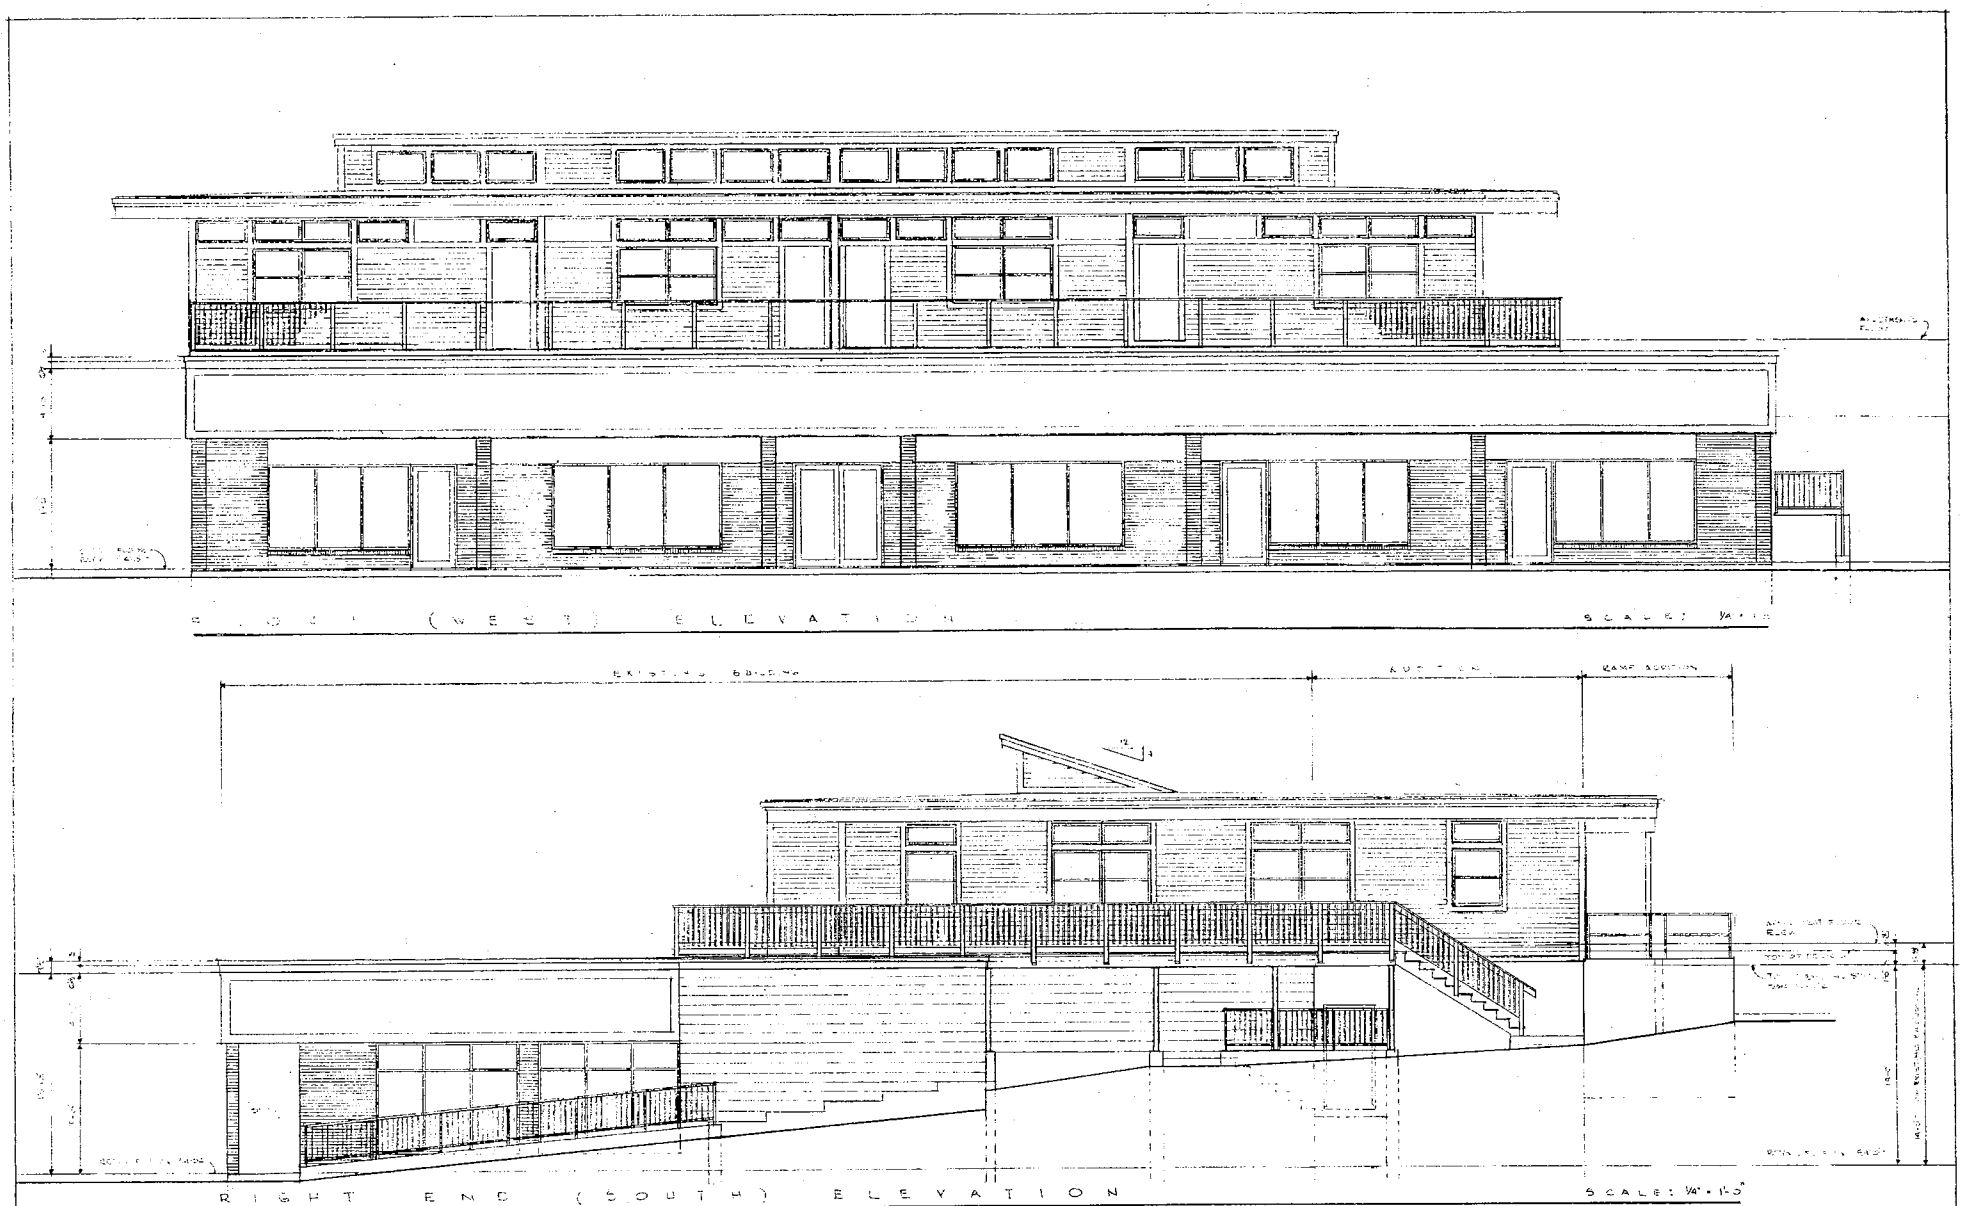

REVISIONS		
NO.	DATE	LOCATION

APARTMENT ADDITION
129-135 GREAT ROAD ACTON MASS

E.J. REMPELAKIS ASSOCIATES ARCHITECTS
SUITE 201 170 GREAT ROAD ACTON MASSACHUSETTS 01720

FRONT AND RIGHT END ELEVATIONS

SCALE: 1/4" = 1'-0"
DATE: MAY 27, 2005
DR. EJR CH. EJR
PROJ. NO. 2008-G

OF 5

A-4

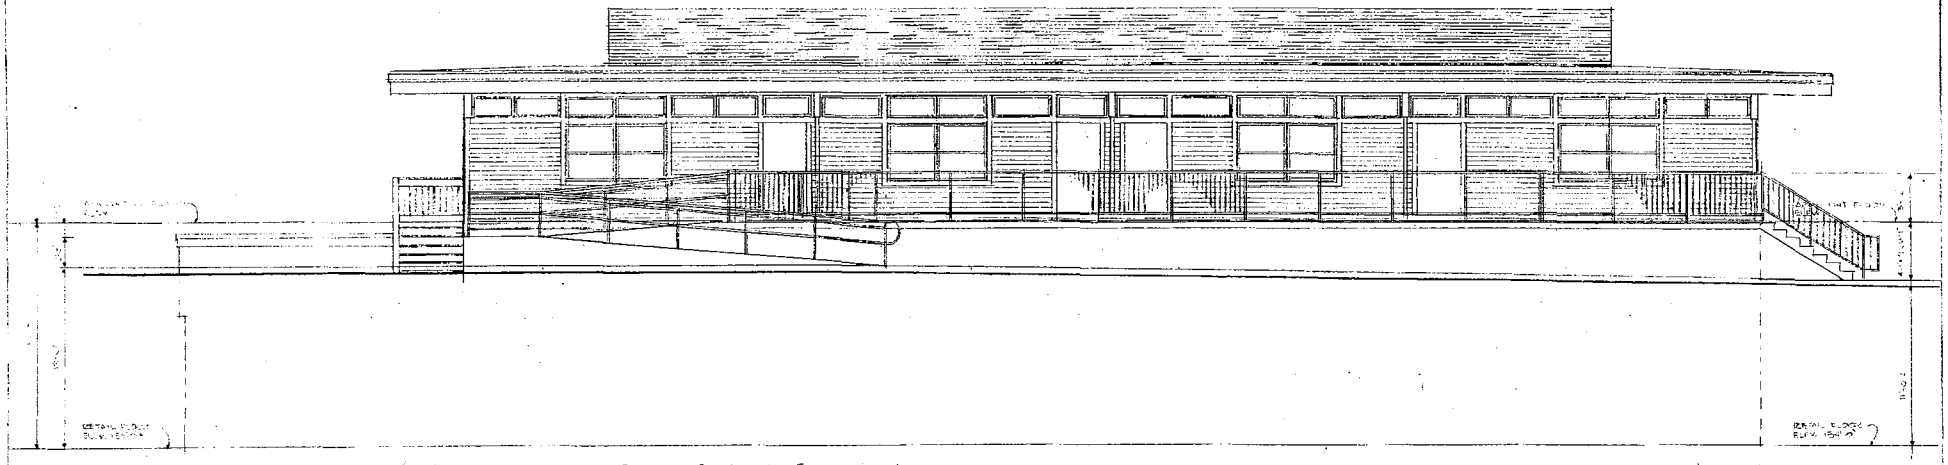

REAR (EAST) ELEVATION

SCALE: 1/4" = 1'-0"

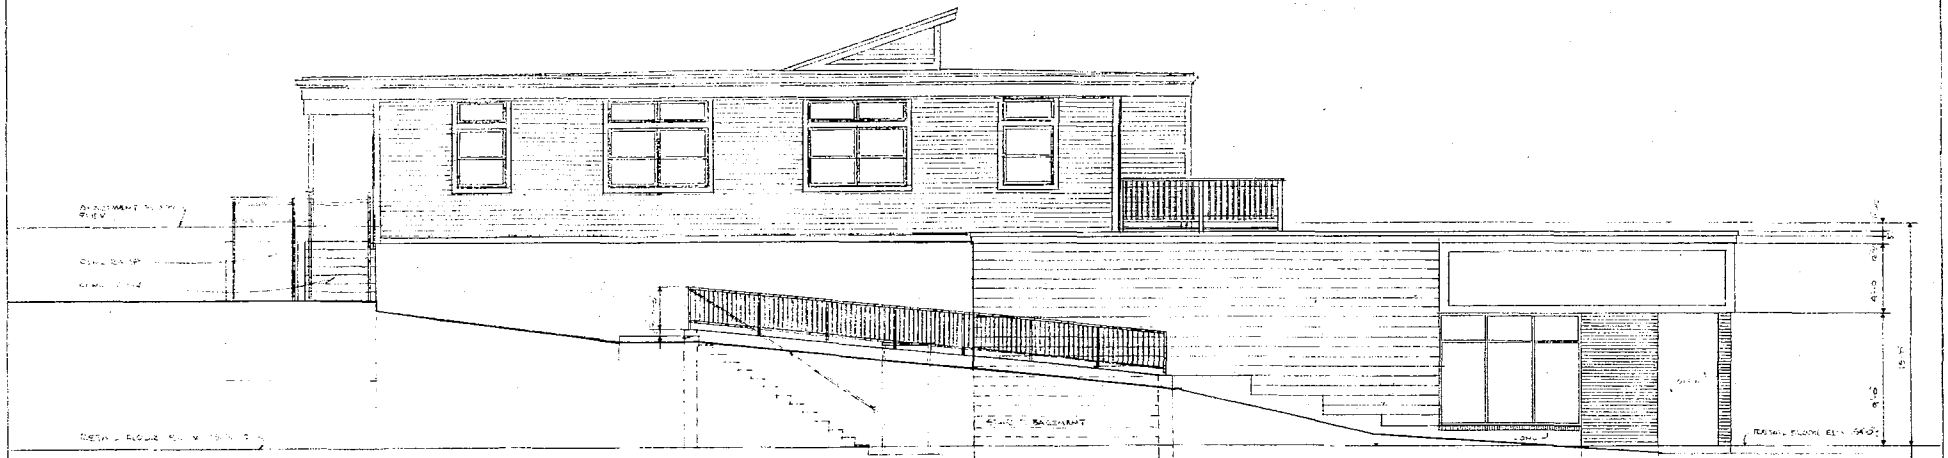

RIGHT (NORTH) END ELEVATION

SCALE: 1/4" = 1'-0"

REVISIONS		
No	DATE	LOCATION

APARTMENT ADDITION

199-199 GREAT ROAD ACTON, MASS.

E.J. REMPELAKIS ASSOCIATES ARCHITECTS

SUITE 201 178 GREAT ROAD ACTON MASSACHUSETTS 01720

REAR AND LEFT FINISH ELEVATIONS

SCALE: 1/4" = 1'-0"

DATE: MAY 17, 2005

DR. E.J.R. CH. E.J.R.

PROJ. NO. 2053-C

OF 5

A-5