SEWAGE DISPOSAL SYSTEM PLAN

14 MUSKET DRIVE

ACTON 1 INCH = 20 FEET

—xxx— = EXISTING CONTOUR

[xxx] = PROPOSED CONTOUR

A - ZONE 4

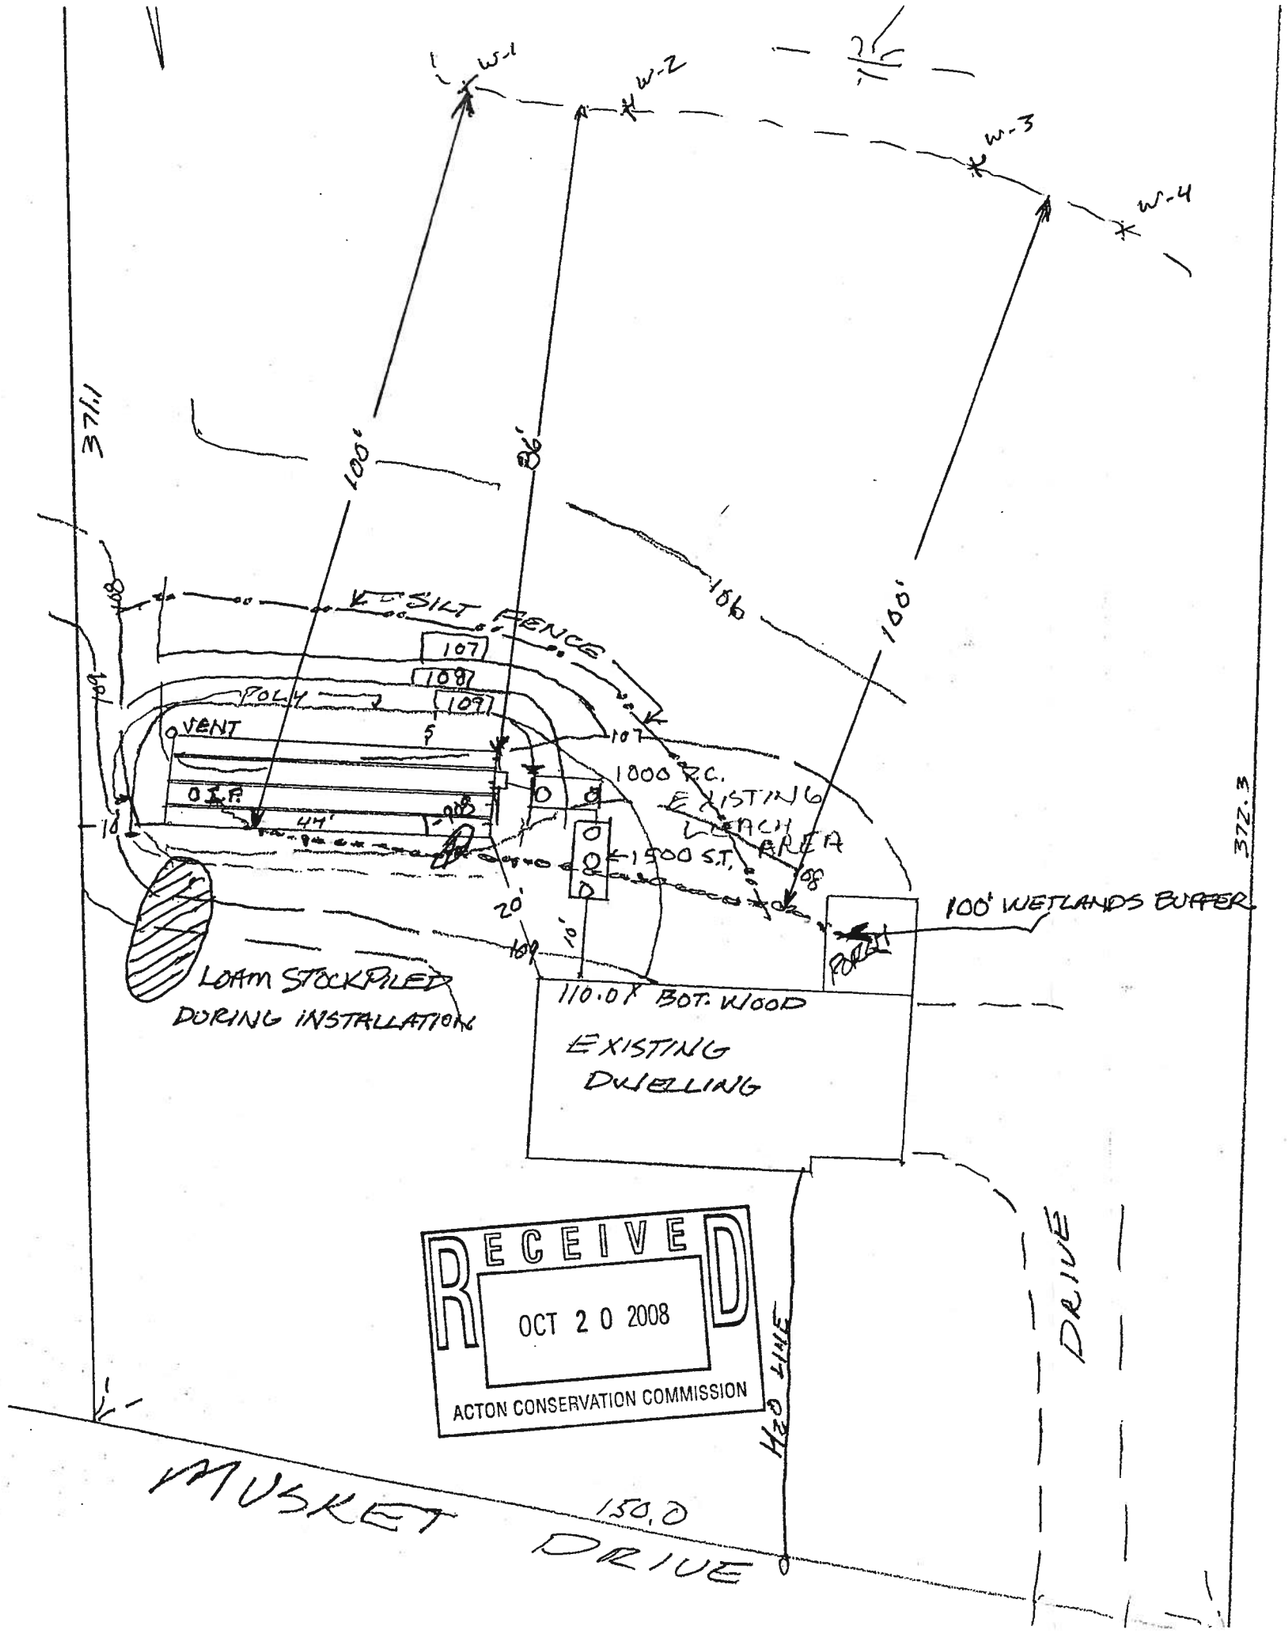

RECEIVED
OCT 20 2008
ACTON CONSERVATION COMMISSION

10/6/08