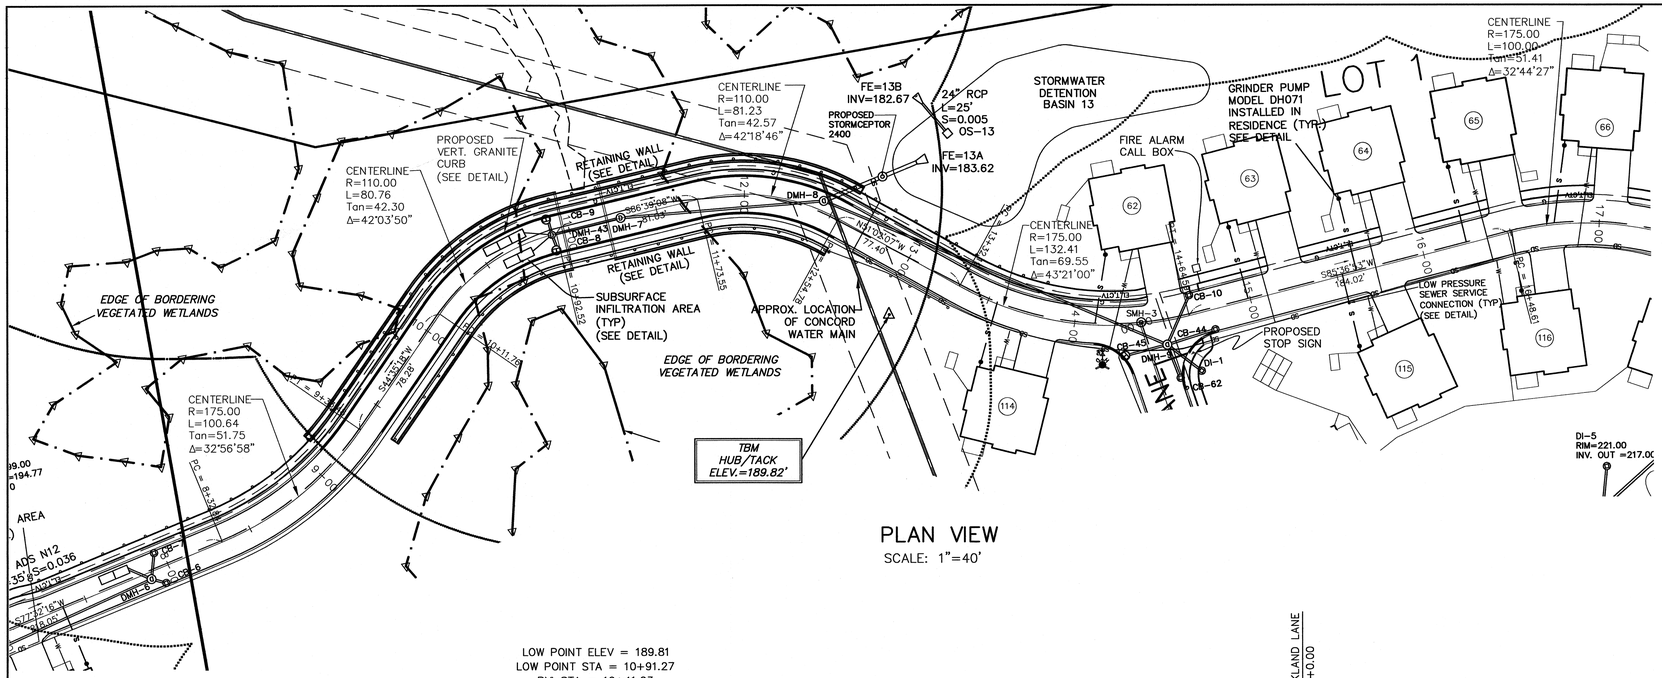

PLAN VIEW

SCALE: 1"=40'

I, CLERK OF THE TOWN OF ACTON, MASSACHUSETTS HEREBY CERTIFY THE NOTICE OF APPROVAL OF THIS PLAN BY THE ACTON PLANNING BOARD HAS BEEN RECEIVED AND RECORDED AT THIS OFFICE AND NO APPEAL WAS RECEIVED DURING THE TWENTY DAYS NEXT AFTER SUCH RECEIPT AND RECORDING OF SAID NOTICE.

DATE

TOWN CLERK

THIS PLAN IS SUBJECT TO A SENIOR RESIDENCE SPECIAL PERMIT WITH CONDITIONS AND LIMITATIONS, DATED _____

APPROVED BY:

TOWN OF ACTON
PLANNING BOARD

DATE

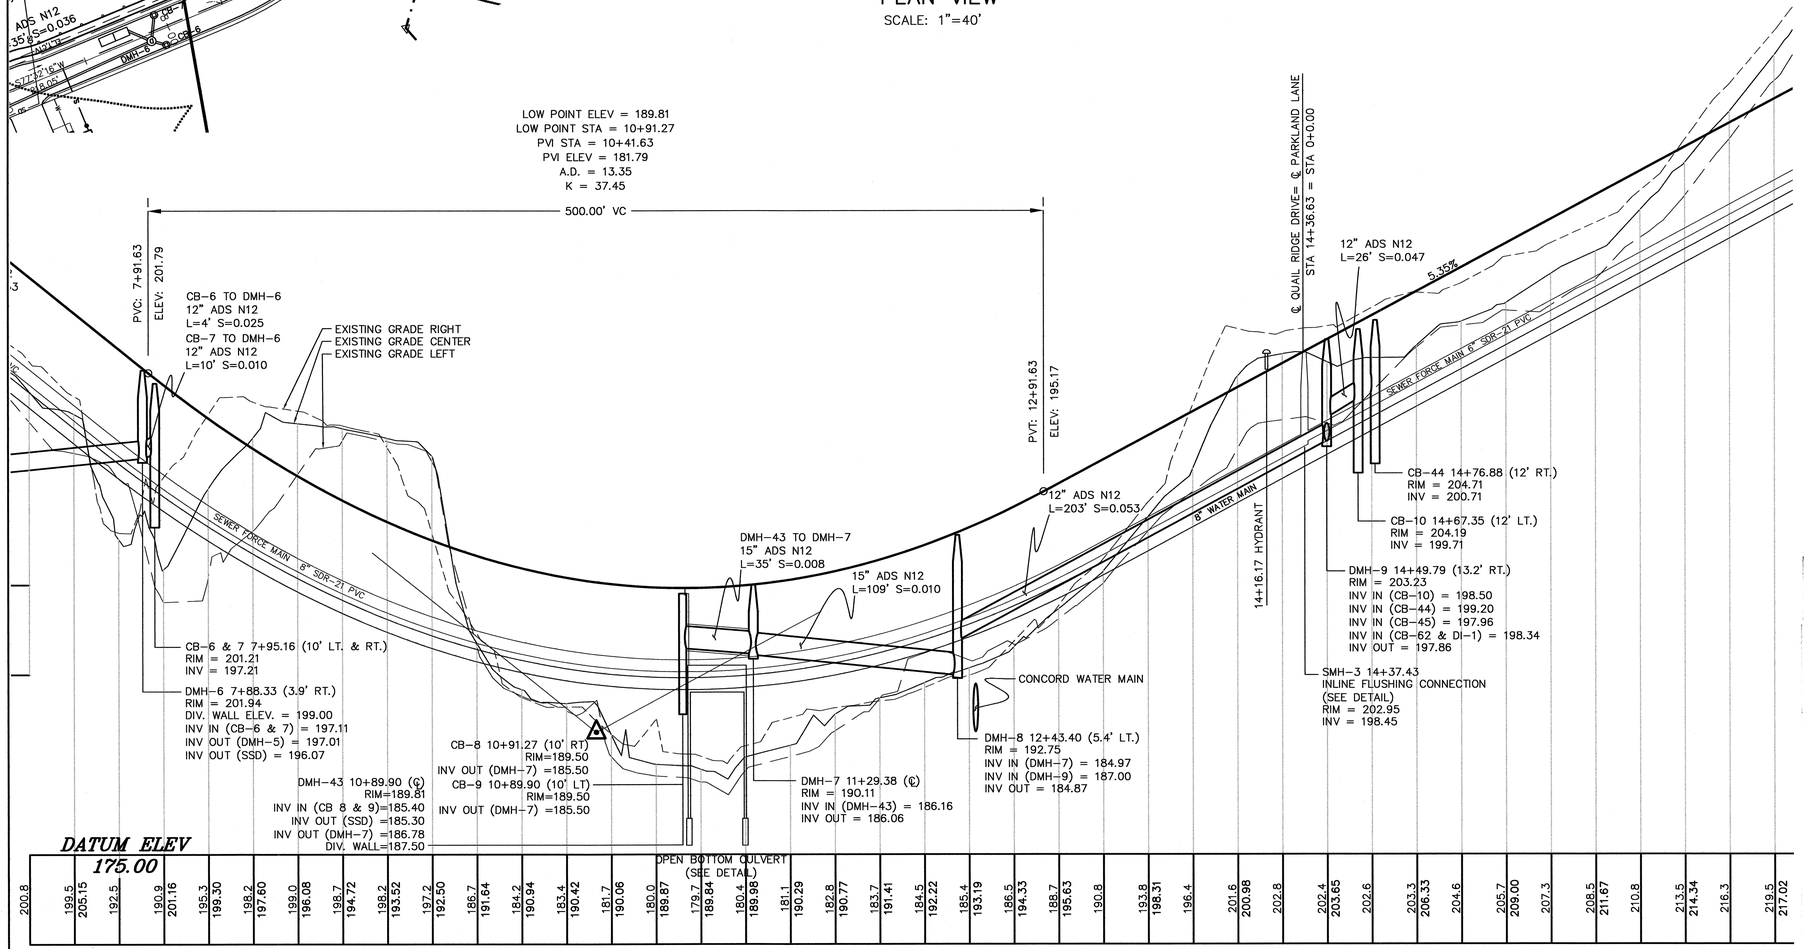

PROFILE

SCALE: 1"=4' VERTICAL
SCALE: 1"=40' HORIZONTAL

REVISION	DATE	
1	DEC. 21, 2007	PB REVIEW
2	NOV. 4, 2008	SEWER PERMIT
3	NOV. 14, 2008	PB REVIEW
4	JAN. 16, 2009	PB PERMIT

THE RESIDENCES AT QUAIL RIDGE

SENIOR RESIDENCE SPECIAL PERMIT

ACTON, MASSACHUSETTS

(MIDDLESEX COUNTY)

PLAN AND PROFILE (QUAIL RIDGE DRIVE)
STA 7+25 TO STA 17+25
FOR: QUAIL RIDGE COUNTRY CLUB, LLC
SCALE: 1"=40' JULY 18, 2007

STAMSKI AND McNARY, INC.
80 HARRIS STREET ACTON, MASS.
ENGINEERING – PLANNING – SURVEYING

0 20 40 80 160

COMMONWEALTH OF MASSACHUSETTS
WILLIAM F. McNARY No. 30753
PROFESSIONAL LAND SURVEYOR

COMMONWEALTH OF MASSACHUSETTS
JOSEPH MARCH CIVIL #40472
REGISTERED PROFESSIONAL ENGINEER