EXISTING LEGEND

- EXISTING BOUND
- EXISTING BENCHMARK
- EXISTING SURVEY POINT
- EXISTING CATCH BASIN (SQUARE)
- EXISTING CATCH BASIN (ROUND)
- EXISTING COMMUNICATION MANHOLE
- EXISTING CURB INLET
- EXISTING DRAIN MANHOLE (DMH)
- EXISTING ELECTRICAL MANHOLE
- EXISTING GATE VALVE
- EXISTING GUY POLE
- EXISTING HYDRANT
- EXISTING IRON PIN
- EXISTING NATURAL GAS MANHOLE
- EXISTING SEWER MANHOLE (SMH)
- EXISTING SINGLE POLE SIGN
- EXISTING DOUBLE POLE SIGN
- EXISTING FLOOD LIGHT
- EXISTING LIGHT POST
- EXISTING DRAINAGE FLOW
- EXISTING TEST PIT
- EXISTING BORING
- EXISTING STUMP
- EXISTING CONIFEROUS TREE
- EXISTING DECIDUOUS TREE
- EXISTING WETLAND
- EXISTING TELEPHONE MANHOLE
- EXISTING UTILITY POLE
- EXISTING WATER SHUTOFF
- EXISTING WATER VALVE
- EXISTING WELL
- 100 — EXISTING MAJOR CONTOUR
- 98 — EXISTING MINOR CONTOUR
- EXISTING DITCH/SWALE
- EXISTING RAILROAD TRACKS
- EXISTING EDGE OF WATER
- EXISTING WETLAND BOUNDARY
- EXISTING EASEMENT
- EXISTING PROPERTY LINE
- EXISTING RIGHT-OF-WAY
- X 95.5 — EXISTING SPOT ELEVATION
- G — EXISTING FUEL GAS
- GAS — EXISTING NATURAL GAS
- OHE — EXISTING OVERHEAD POWER
- UGE — EXISTING UNDERGROUND POWER
- S — EXISTING SANITARY SEWER
- FM — EXISTING SANITARY SEWER (FORCE MAIN)
- SD — EXISTING STORM DRAIN
- PS — EXISTING PRESSURE STEAM
- W — EXISTING WATER MAIN
- CATV — EXISTING CABLE TV
- T — EXISTING OVERHEAD TELEPHONE
- UGT — EXISTING UNDERGROUND TELEPHONE
- EXISTING GUARD RAIL
- X — X — X — EXISTING FENCE
- EXISTING CHAINLINK FENCE
- EXISTING WOODEN FENCE
- EXISTING RETAINING WALL
- EXISTING HAYBALES
- EXISTING STONE WALL
- EXISTING TREE/SHRUB LINE

PROPOSED LEGEND

- PROPOSED BOUND
- PROPOSED BENCHMARK
- PROPOSED CATCH BASIN (SQUARE)
- PROPOSED CATCH BASIN (ROUND)
- PROPOSED COMMUNICATION MANHOLE
- PROPOSED CURB INLET
- PROPOSED DRAIN MANHOLE (DMH)
- PROPOSED DRILL HOLE
- PROPOSED ELECTRICAL MANHOLE
- PROPOSED GATE VALVE
- PROPOSED GUY POLE
- PROPOSED SURVEY POINT
- PROPOSED IRON PIN
- PROPOSED NATURAL GAS MANHOLE
- PROPOSED HYDRANT
- PROPOSED SANITARY SEWER MANHOLE (SMH)
- PROPOSED SINGLE POLE SIGN
- PROPOSED DOUBLE POLE SIGN
- PROPOSED TELEPHONE MANHOLE
- PROPOSED TEST PIT
- PROPOSED BORING
- PROPOSED UTILITY POLE
- PROPOSED WATER SHUTOFF
- PROPOSED WATER VALVE
- PROPOSED WELL
- PROPOSED FLOOD LIGHT
- PROPOSED LIGHT POST
- PROPOSED DRAINAGE FLOW
- PROPOSED CONIFEROUS TREE
- PROPOSED DECIDUOUS TREE
- 100 — PROPOSED MAJOR CONTOUR
- 98 — PROPOSED MINOR CONTOUR
- X 95.5 — PROPOSED SPOT ELEVATION
- PROPOSED RAILROAD TRACKS
- PROPOSED DITCH/SWALE
- PROPOSED EDGE OF RIVER
- PROPOSED EDGE OF POND
- PROPOSED EDGE OF WETLAND
- PROPOSED DEMOLITION WORK
- PROPOSED EASEMENT
- PROPOSED LIMITS OF CONSTRUCTION
- PROPOSED RIGHT OF WAY
- PROPOSED PROPERTY LINE
- G — PROPOSED FUEL GAS
- GAS — PROPOSED NATURAL GAS
- OHE — PROPOSED OVERHEAD POWER
- UGE — PROPOSED UNDERGROUND POWER
- CATV — PROPOSED CABLE TV
- T — PROPOSED OVERHEAD TELEPHONE
- UGT — PROPOSED UNDERGROUND TELEPHONE
- S — PROPOSED SANITARY SEWER
- FM — PROPOSED SANITARY SEWER (FORCE MAIN)
- W — PROPOSED WATER MAIN
- PS — PROPOSED PRESSURE STEAM
- SD — PROPOSED STORM DRAIN
- UD — PROPOSED FOOTING UNDERDRAIN
- RD — PROPOSED ROOF DRAIN
- FP — PROPOSED FIRE PROTECTION
- PROPOSED GUARD RAIL
- X — X — X — PROPOSED FENCE (BARBED WIRE)
- PROPOSED FENCE (CHAIN LINK)
- PROPOSED FENCE (WOODEN)
- PROPOSED RETAINING WALL
- PROPOSED STONE WALL
- PROPOSED SILT FENCE
- PROPOSED HAYBALES
- PROPOSED TREE LINE

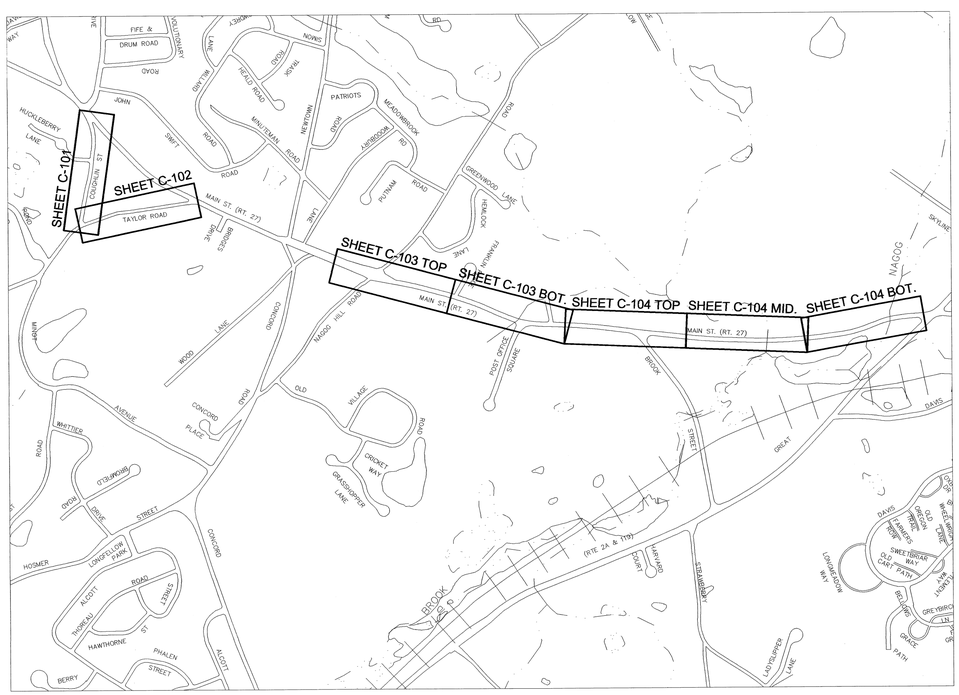

OVERVIEW PLAN

SCALE: 1"=800'

CONSERVATION COMMISSION
REVIEW
NOT FOR CONSTRUCTION

Stantec Consulting Services Inc.
55 Green Mountain Drive
South Burlington VT U.S.A.
05403-2246
Tel. 802.864.0223
Fax. 802.864.0165
www.stantec.com

Stantec

Copyright Reserved

The Contractor shall verify and be responsible for all dimensions. DO NOT scale the drawing - any errors or omissions shall be reported to Stantec without delay.
The Copyrights to all designs and drawings are the property of Stantec. Reproduction or use for any purpose other than that authorized by Stantec is forbidden.

Consultants

Legend

Notes

Revision	By	Appd.	YY.MM.DD

Issued	By	Appd.	YY.MM.DD

File Name: 11881g-101b.dwg	DP	TJM	RLJ	09.02.01
	Dwn.	Chkd.	Dsgn.	YY.MM.DD

Permit-Seal

COMMONWEALTH OF MASSACHUSETTS
THOMAS J. MAHANNA
CIVIL
No. 39479
REGISTERED PROFESSIONAL ENGINEER
3/3/09

Client/Project

ACTON WATER DISTRICT

WATER MAIN IMPROVEMENTS

Acton, Massachusetts

Title

OVERVIEW MAP
LEGEND AND GENERAL NOTES

Project No.	Scale	
195111881	AS NOTED	
Drawing No.	Sheet	Revision
G-101	1 of 7	

V:\1951\active\195111881\drawing\general\11881g-101b.dwg, G1, 2/26/2009 2:39:38 PM, dpellegrino, MA-WST-HP1500c(Paper-Draft).pc3