NO. OF ROOMS	ROOM TYPE	NO. OF CHILDREN/ RM	TOTAL NO. OF CHILDREN
4	INFANTS	7	28
6	TODDLERS	9	54
9	PRESCHOOL	20	180
19	TOTAL CHILDREN=		262

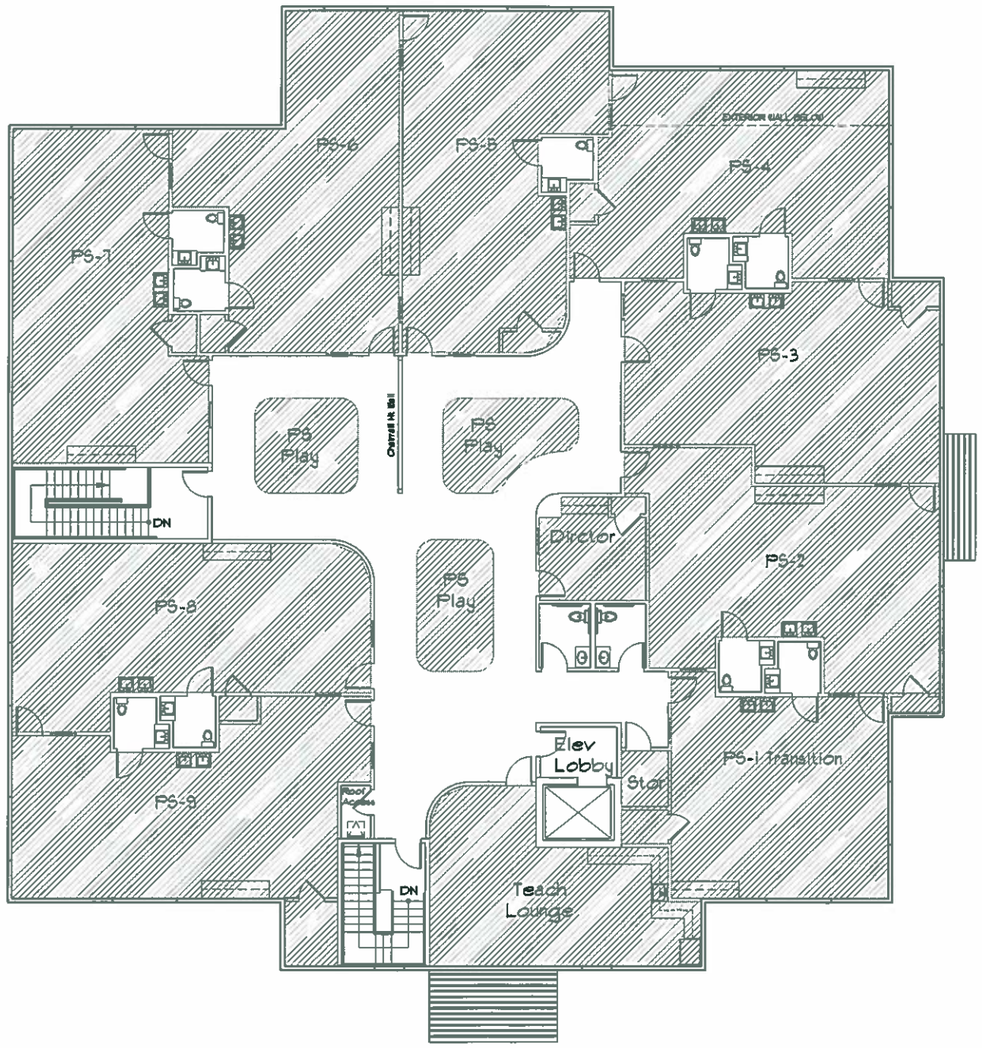

SECOND FLOOR PLAN (2 / A-1.0)
SCALE: 1/8"=1'-0"

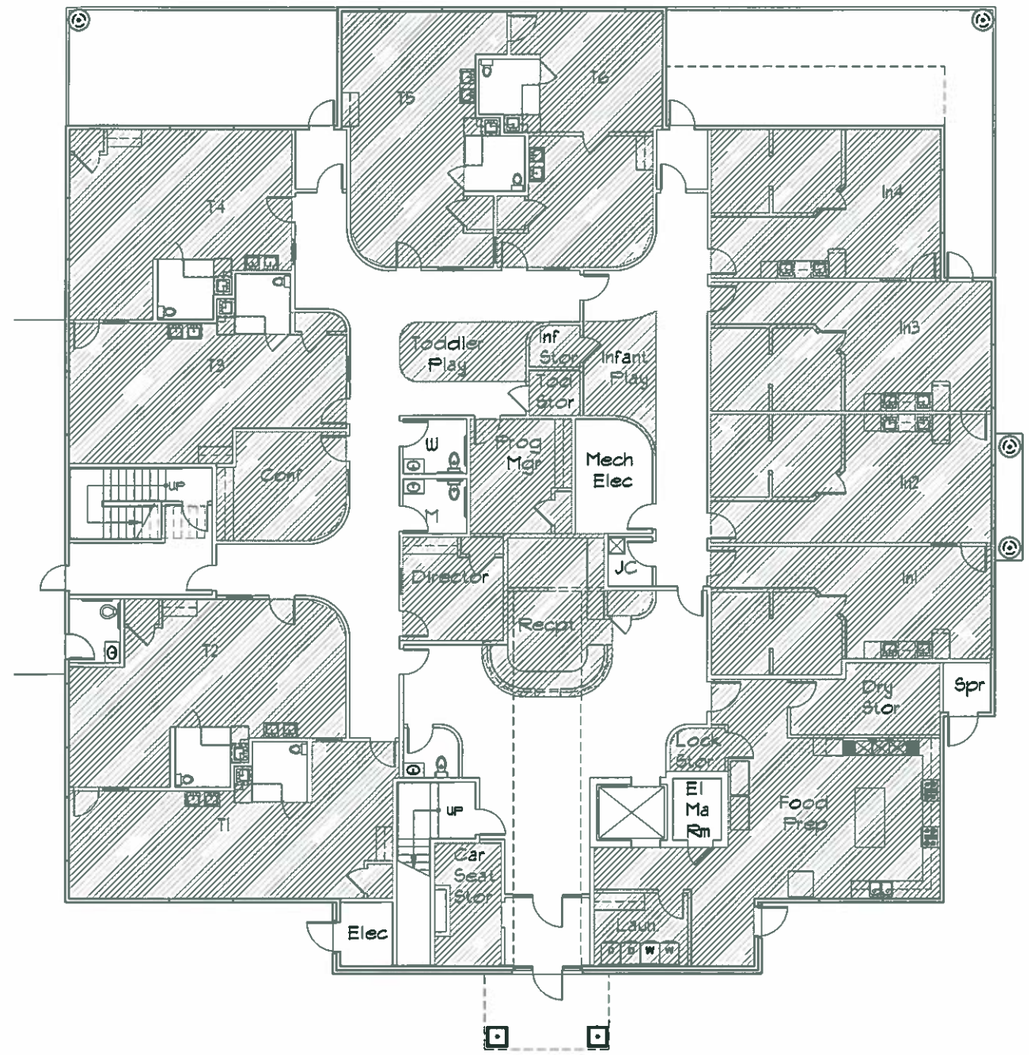

FIRST FLOOR PLAN (1 / A-1.0)
SCALE: 1/8"=1'-0"

CALLED NORTH FOR CONSTRUCTION

JOSEPH D. LOGRASSE ASSOCIATES INC.
ARCHITECTS, ENGINEERS, INTERIORS, LAND PLANNERS
ONE ELM SQUARE
ANDOVER, MA 01810-3643
T. 978.470.3679
F. 978.470.3670
www.lograssearchitects.com
E-MAIL JDLA1@AOL.COM

NEXT GENERATION CHILDREN'S CENTER
ACTON, MA

prepared for: WALKER REALTY LLC
2 LAN DR., WESTFORD, MA 01886

title: FLOOR PLANS

JDLA 2008 ©

revisions

mk.	date
date	1 MAY 2008
scale	AS NOTED
job no.	2155

sheet no.
A-1.0