New England Waterscapes Design, Inc.

9 Townsend Road, Lynnfield, MA 01940
Telephone 781-334-0026

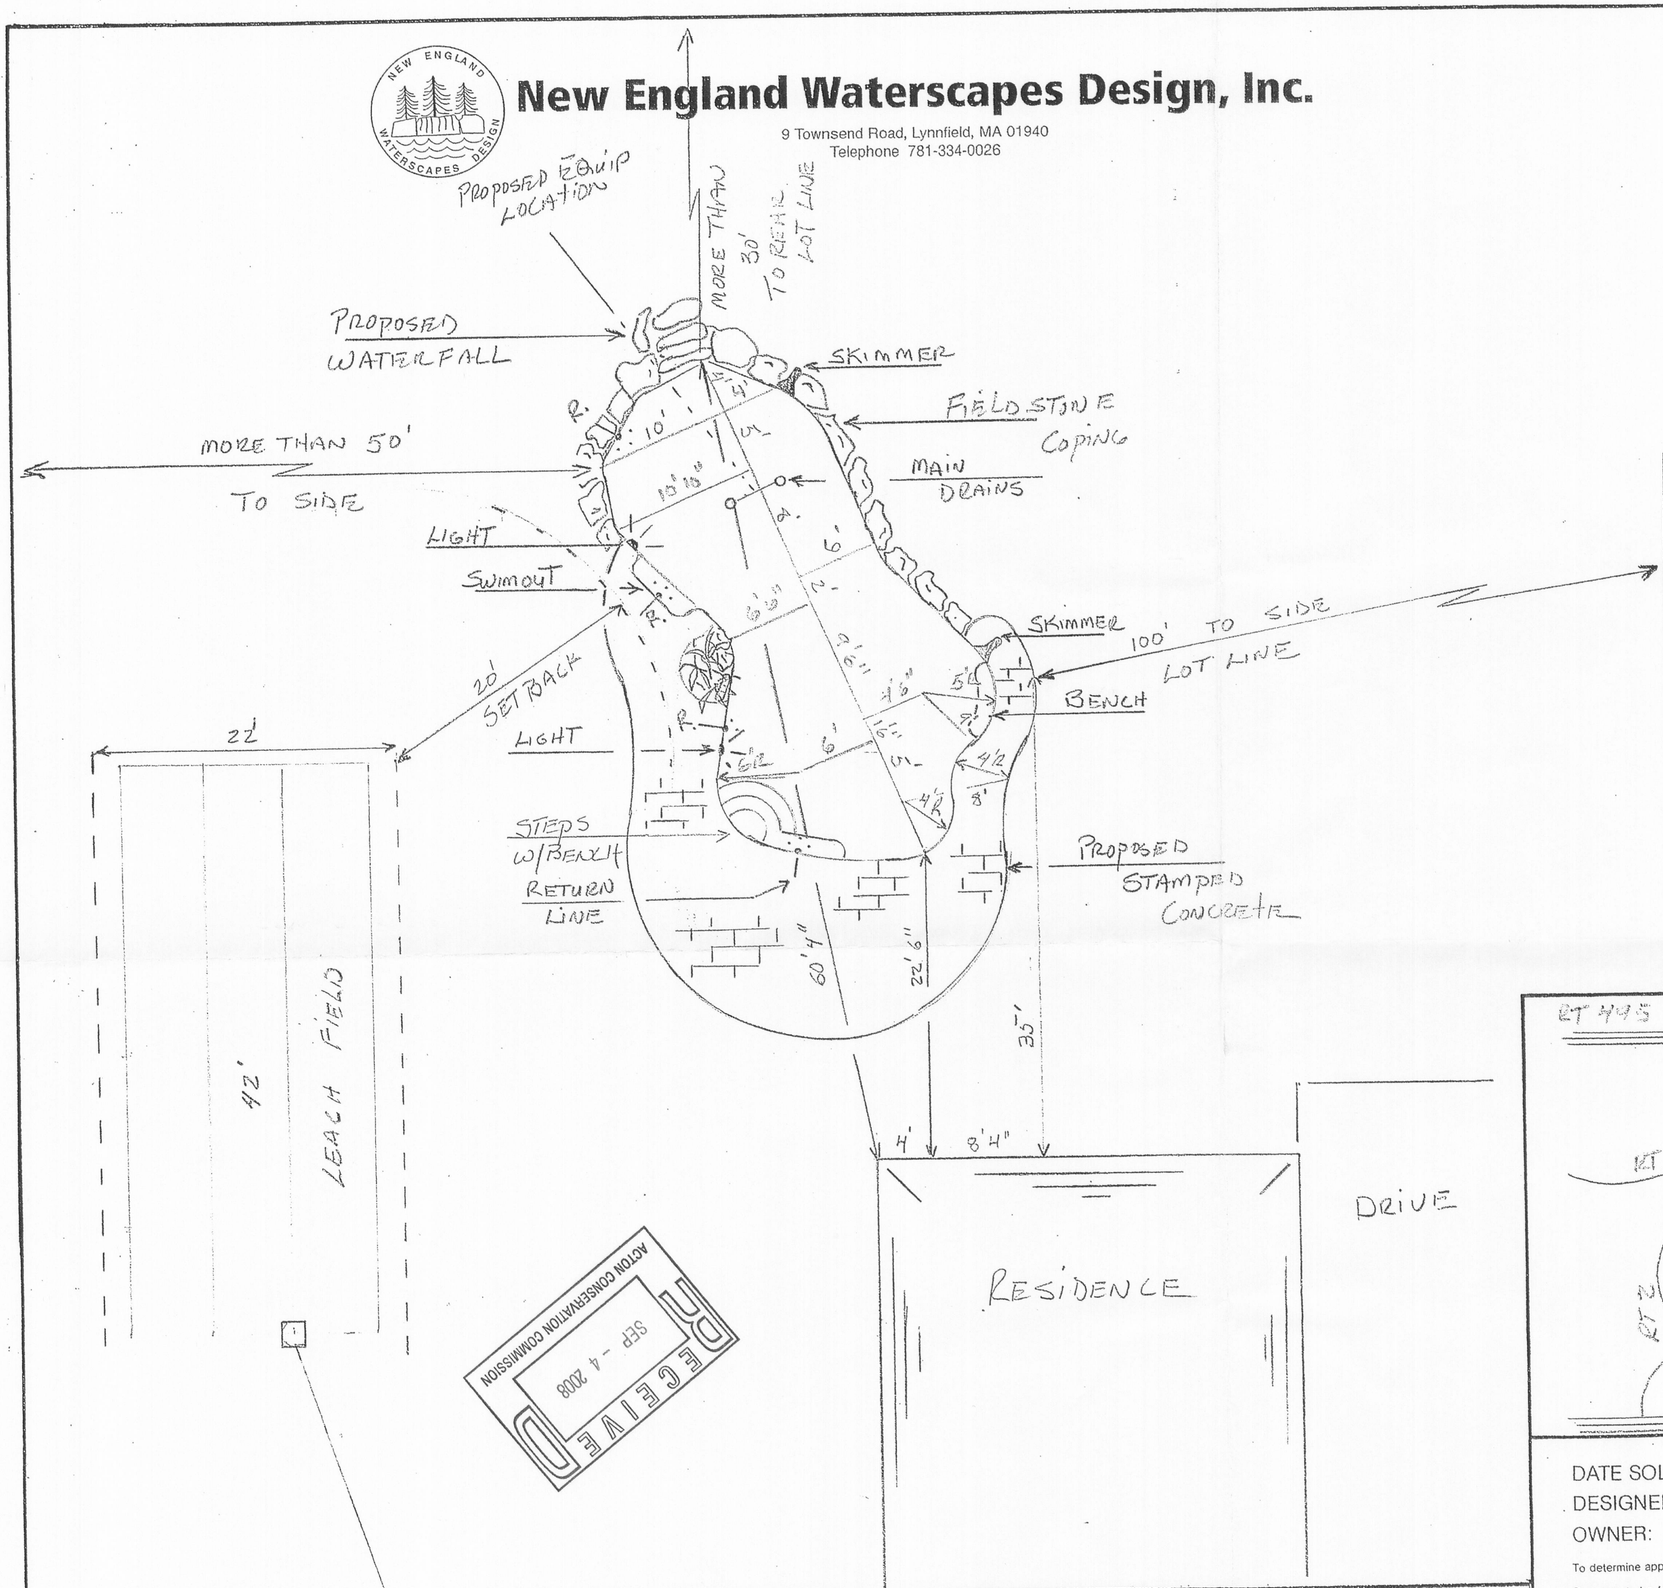

ACTON CONSERVATION COMMISSION
RECEIVED
SEP - 4 2008

DECKING SPEC'S	
PRICE QUOTE: PER SQ. FT.	
BROOM	
ROCK SALT	
KOOL DECK	
STAMPED CONC.	

NO GRADING
UNLESS SPECIFIED

NOTES

CARTRIDGE FILTER
*NO BACKWASHING

GENERAL SPECIFICATIONS	
SIZE	21 x 40 DEPTH 3' to 8'
SQ. FT.	601 PERIMETER 100'
VOLUME	21684 GALLONS
MACHINE	TRACTOR ☐ BACKHOE ☐
STUMPS #	— NO — LOADS #
FILL	AWAY ☐ D.O.P. ☐
GRADING	YES ☐ NO ☐ HRS
RAISED BEAM	ft. 6" ft. 12"
LIGHT #(2) two	110v ☒ 12v ☐
FILTER	Haywood Cartridge SIZE
PUMP	Hayward Super II SIZE 2 HP
SKIMMER #(2) two	1½" ☐ 2" ☒
RETURNS #(4) four	1½" ☐ 2" ☐
POOL MAID	— NO —
POOL CLEANER	Polaris Vac Sweep
STUB CLEANER	YES
MAIN DRAIN w/HYDRO VALVE	YES
SEPERATION TANK	YES ☐ NO ☒
HEATER	BTU
NAT ☐ PRO ☐ OIL ☐ IN ☐ OUT ☐	

HYDRO THERAPY SPA	
SIZE	JETS
SKIMMER	YES ☐ NO ☐
MAIN DRAIN	SKIM ☐ PUMP ☐
LIGHT	110v ☐ 12v ☐
AIR BLOWER	YES ☐ NO ☐
COPING	Fieldstone & Cantilever
TILE	Frost Proof China
BOARD	— NO — SIZE COLOR
LADDER	— NO —
STEP RAIL	— NO — fig. 4 ☐ INSTEP ☐
CHEMICAL FEED	Bromination
TIME CLOCK	YES 220v
ROPE RINGS w/ROPE & FLOATS	
BACKWASH	— NONE —
DECK by:	N.E. WATERSCAPES
FENCE by:	OWNER
ELEC. by:	
TREES by:	OWNER
WATER FOR GUNITE	
SETBACKS — BLDG. SIDE	REAR FRONT

MAP

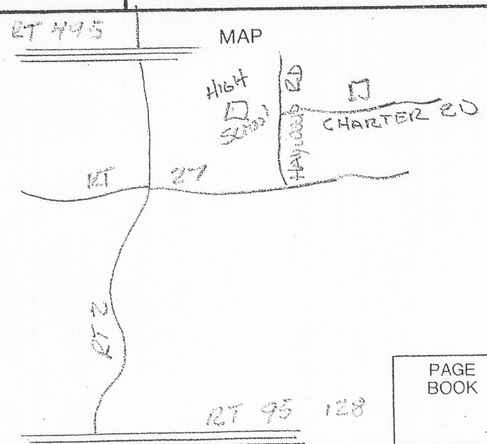

PAGE
BOOK

DATE SOLD:
DESIGNER:
OWNER:

To determine approximate elevation on excavation day.

Pool area to be fenced per city or town ordinance.

All electrical, grounding, heater venting and fuel connections by owner.

All tree work by owner.

Wet down concrete shell at least twice daily for 7 days.

Do not turn on pool light when pool is empty.

Do not use rubber hose when filling pool as it will mark plaster.

Property line owners responsibility.

1/8" = 1'

Jim Nickerson
NAME Kenneth Derrier
ADDRESS 90 Charter Rd
Acton MA.

RES. PHONE _____ BUS. _____
CROSS Haywood Rd
STREETS _____

APPROVALS

_____ FIELD REP.
APPROVED FOR DESIGN, LOCATION AND EQUIPMENT EXCEPT AS NOTED

_____ OWNER
APPROVED FOR DESIGN LOCATION AND EQUIPMENT EXCEPT AS NOTED

Construction Supervisor _____

_____ AUTHORIZED SIG.
APPROVED FOR CONSTRUCTION

SPECIFICATIONS

1. Pool shell thickness for radius 0'-6" to maximum radius is to vary proportionately between thickness shown in schedule for radii used.
2. All gunite is to be placed on firm natural undisturbed soil or contoured forms as required.
3. Gunite to be proportioned 1 part portland cement 4 parts sand. A.S.T.M. C-33-44.
4. Gunite to be test at 4,000 PSI 28 days after placing.
5. Reinforcing bars to be deformed bars, of intermediate grade new billet steel as per A.S.T.M. — serial A-615 GR40.
6. Lap bars - 24 diam. min. at splices (1'-0" min.).
7. Gunite proportion is based on using sand per standard analysis.

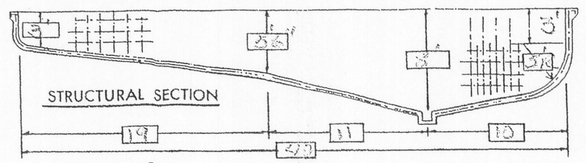

NOTES
Change of electrical service not included
Property lines owner's responsibility
Relocation of existing underground lines by others as required