LEGEND:

- EXISTING CONTOUR
- N/F — NOW OR FORMERLY
- UP — UTILITY POLE
- BORDERING VEGETATED WETLAND
- 100' BUFFER ZONE
- EXISTING TREELINE
- PROPOSED TREELINE
- 219 — PROPOSED CONTOUR
- 201.07 — PROPOSED SPOT GRADE
- DMH — DRAIN MANHOLE
- CB — CATCH BASIN
- SMH — SEWER MANHOLE

LEGEND:

- SOIL TYPE LINE
- SUBCATCHMENT DIVIDE
- TIME OF CONCENTRATION
- 2A — SUBCATCHMENT NO.
- 626B — SOIL SURVEY AREA MAP UNIT SYMBOL

SOIL TYPE LEGEND

626B	MERRIMAC–URBAN LAND COMPLEX
655	UDORTHENTS
52A	FREETOWN MUCK
253B	HINCKLEY LOAMY SAND
602	URBAN LAND

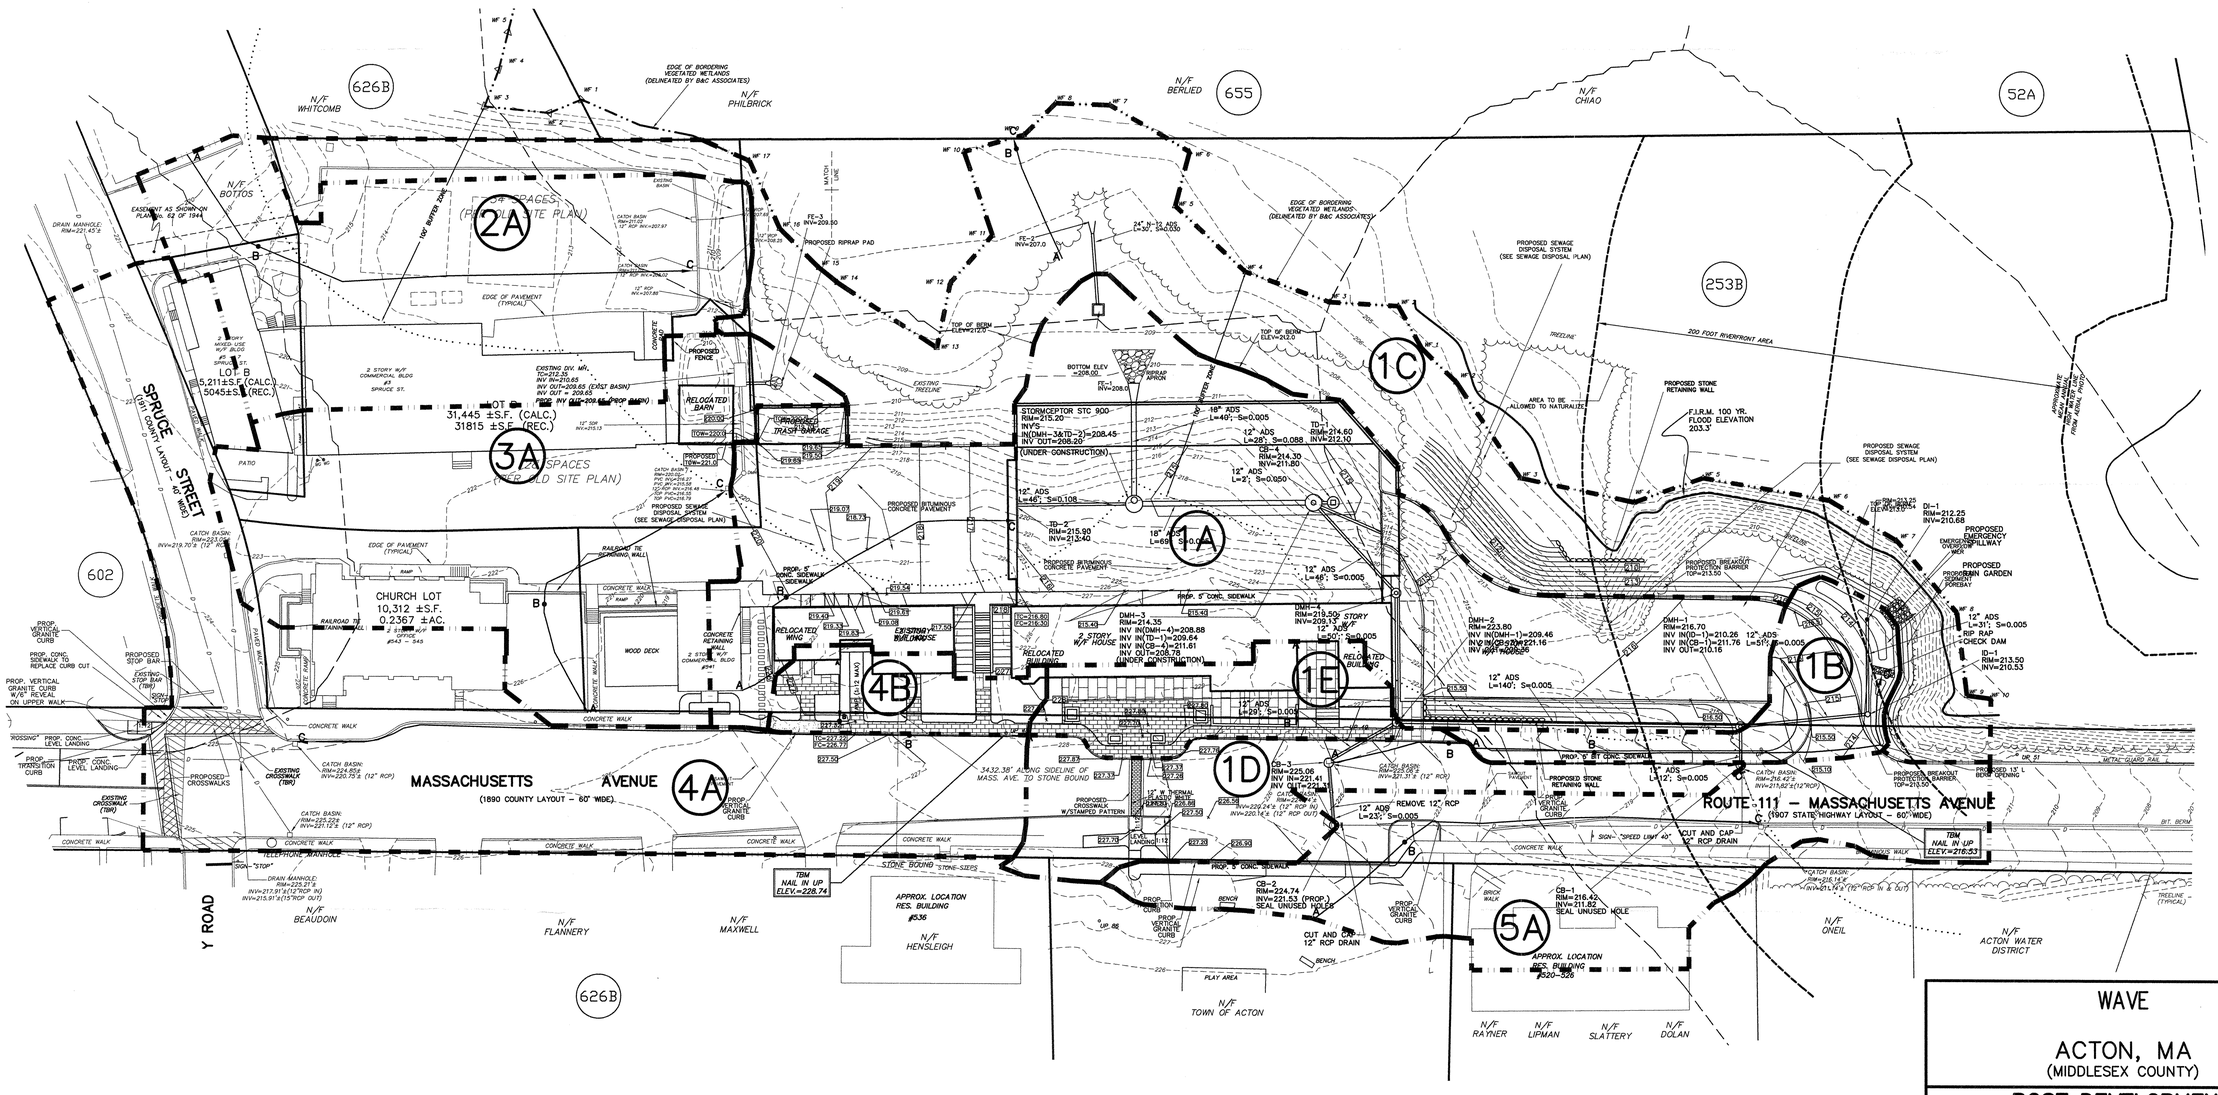

WAVE

ACTON, MA
(MIDDLESEX COUNTY)

POST DEVELOPMENT DRAINAGE PLAN

FOR: ROSENFELD
SCALE: 1"=30' JUNE 19, 2009

STAMSKI AND McNARY, INC.
80 HARRIS STREET ACTON, MASS.
ENGINEERING – PLANNING – SURVEYING

0 15 30 60 120

(3320SP–WAV–C.DWG) SHEET 2 OF 2 SM–3320