LEGEND:

- EXISTING CONTOUR
- N/F — NOW OR FORMERLY
- UP — UTILITY POLE
- BORDERING VEGETATED WETLAND
- 100' BUFFER ZONE
- OHW — APPROX. EXISTING OVERHEAD WIRES
- W — APPROX. EXISTING WATER MAIN
- G — APPROX. EXISTING GAS SERVICE
- EXISTING TREELINE
- PROPOSED TREELINE
- 219 — PROPOSED CONTOUR
- 201.07 — PROPOSED SPOT GRADE
- DMH — DRAIN MANHOLE
- CB — CATCH BASIN
- SMH — SEWER MANHOLE
- TBR — TO BE REMOVED

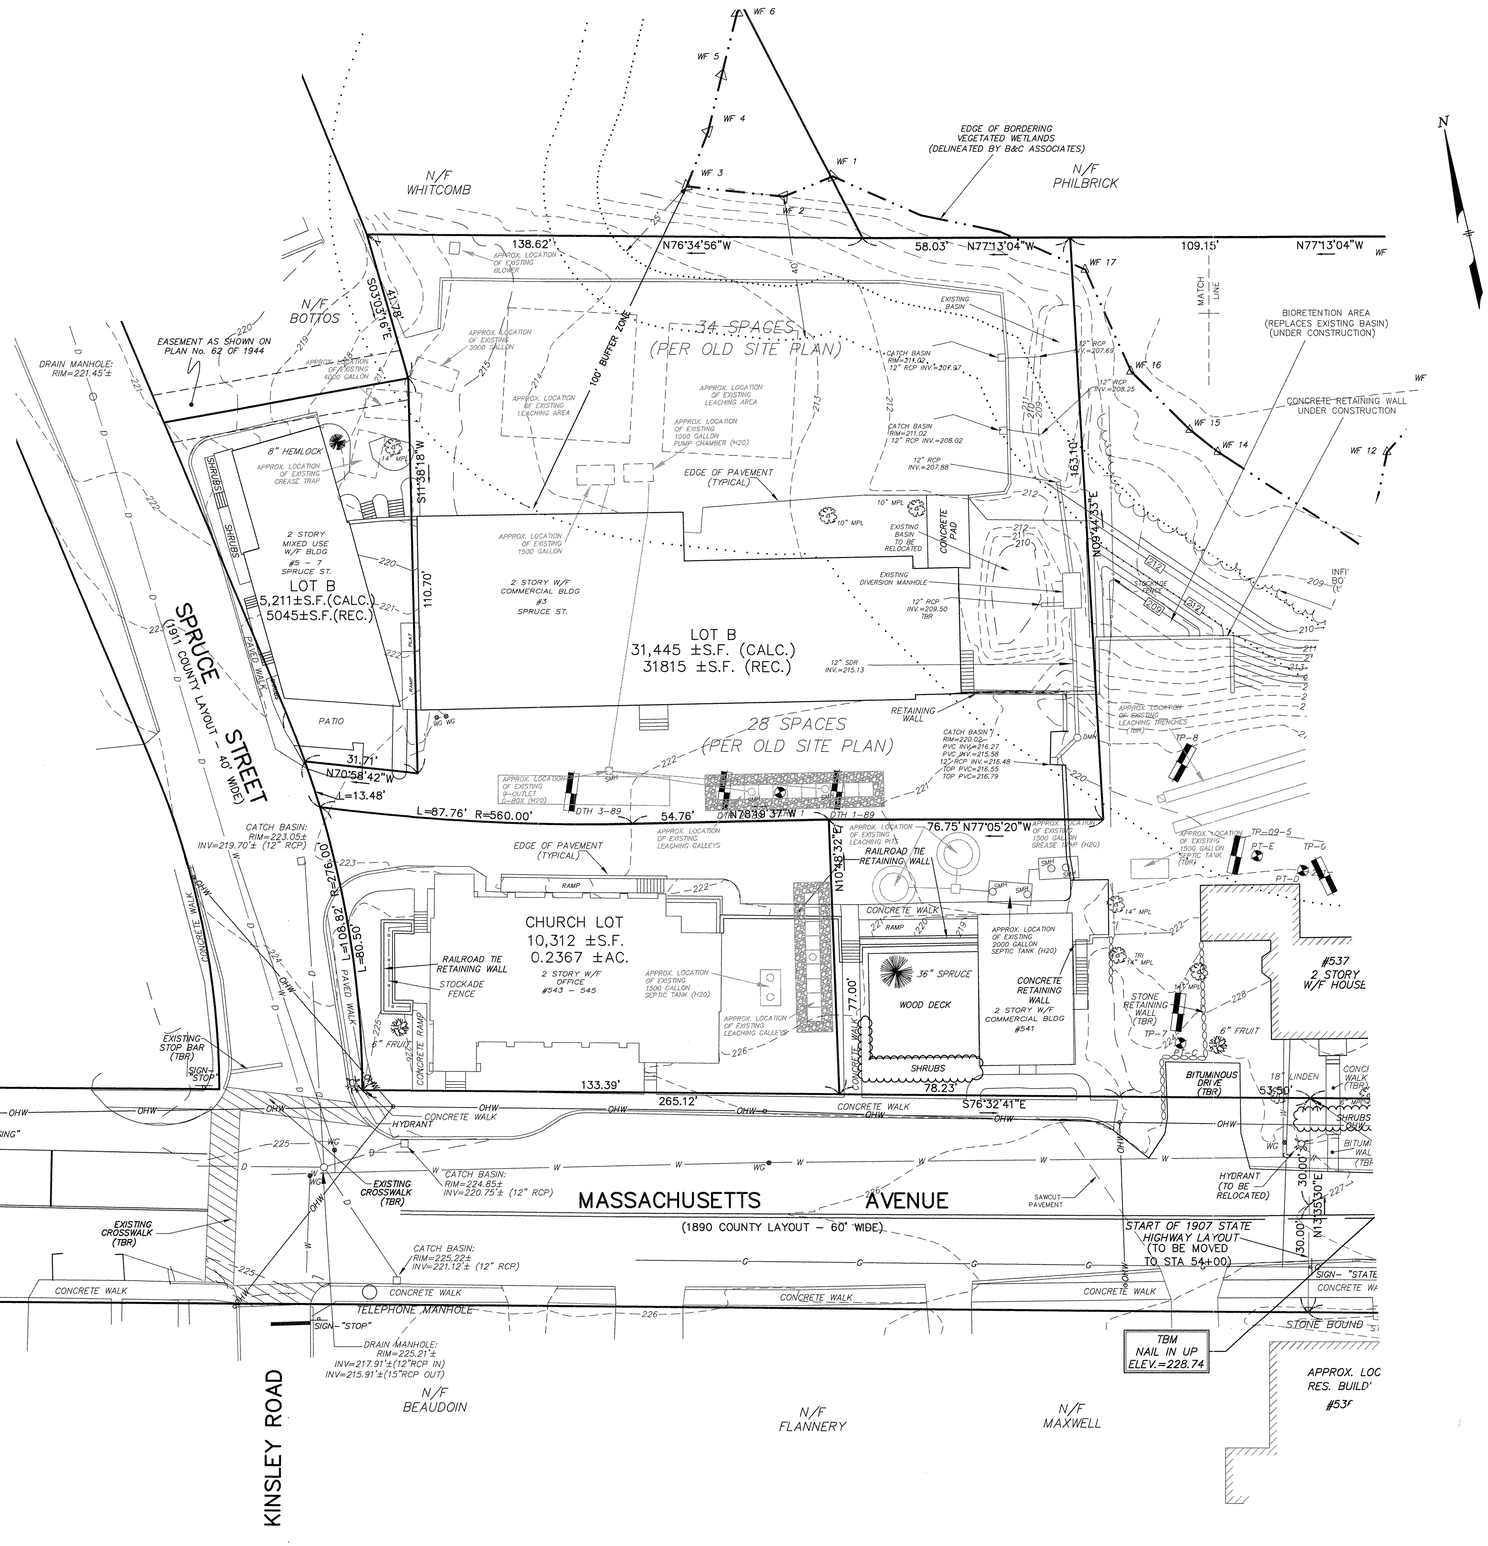


WAVE
SITE PLAN
# ACTON, MASSACHUSETTS

## EXISTING CONDITIONS AND DEMOLITION PLAN

FOR: ROSENFELD

SCALE: 1"=20' JULY 31, 2009

**STAMSKI AND MCNARY, INC.**
80 HARRIS STREET ACTON, MASSACHUSETTS
(978) 263-8585
*ENGINEERING - PLANNING - SURVEYING*

0 10 20 40 60 80 FT

(3320SP-WAV-C.DWG) SHEET 3 OF 8 SM-3320

COMMONWEALTH OF MASSACHUSETTS JOSEPH MARCH CIVIL #40472 PROFESSIONAL ENGINEER

COMMONWEALTH OF MASSACHUSETTS WILLIAM F. McNARY No. 30753 PROFESSIONAL LAND SURVEYOR