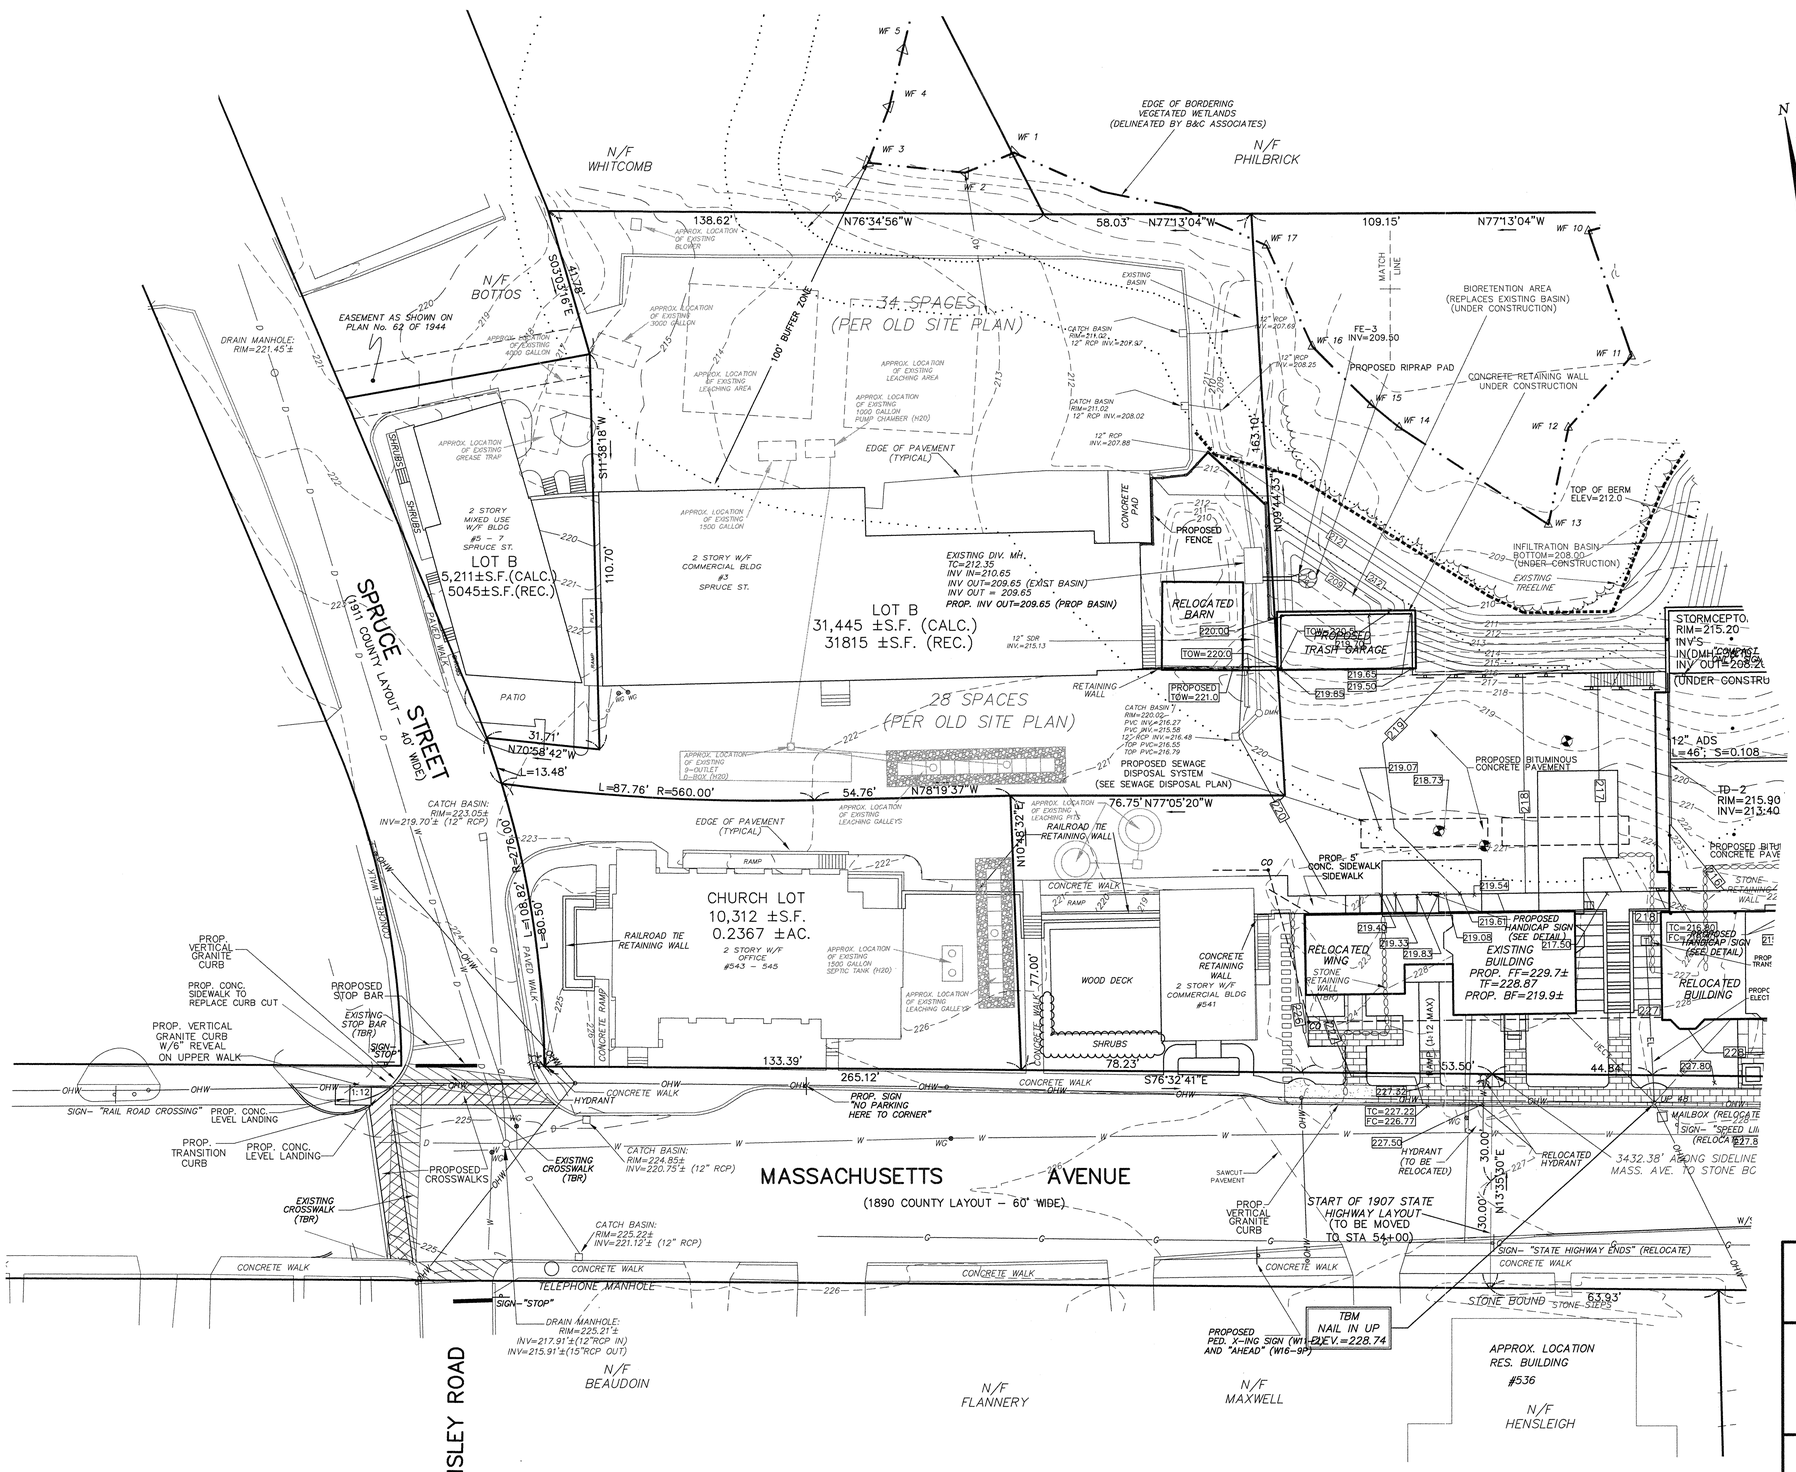

LEGEND:

N/F	EXISTING CONTOUR NOW OR FORMERLY
UP	UTILITY POLE
	BORDERING VEGETATED WETLAND
	100' BUFFER ZONE
OHW	APPROX. EXISTING OVERHEAD WIRES
W	APPROX. EXISTING WATER MAIN
G	APPROX. EXISTING GAS SERVICE
	EXISTING TREELINE
	PROPOSED TREELINE
219	PROPOSED CONTOUR
201.07	PROPOSED SPOT GRADE
DMH	DRAIN MANHOLE
CB	CATCH BASIN
SMH	SEWER MANHOLE
UECT	PROPOSED UNDERGROUND UTILS
G	PROPOSED GAS LINE
W	PROPOSED WATER LINE
FE	FLARED END
DI	DROP INLET
ID	INLINE DRAIN
TD	TRENCH DRAIN

WAVE
SITE PLAN
ACTON, MASSACHUSETTS

GRADING, DRAINAGE & UTILITIES PLAN

FOR: ROSENFELD

SCALE: 1"=20' JULY 31, 2009

COMMONWEALTH OF MASSACHUSETTS JOSEPH MARCH CIVIL #40472 PROFESSIONAL ENGINEER

COMMONWEALTH OF MASSACHUSETTS WILLIAM F. McNARY No. 30753 PROFESSIONAL LAND SURVEYOR

STAMSKI AND MCNARY, INC.
80 HARRIS STREET ACTON, MASSACHUSETTS
(978) 263-8585
ENGINEERING - PLANNING - SURVEYING

0 10 20 40 60 80 FT

(3320SP-WAV-C.DWG) SHEET 5 OF 8 SM-3320