RECEIVED
DEC 18 2009
TOWN OF ACTON
PLANNING DEPARTMENT

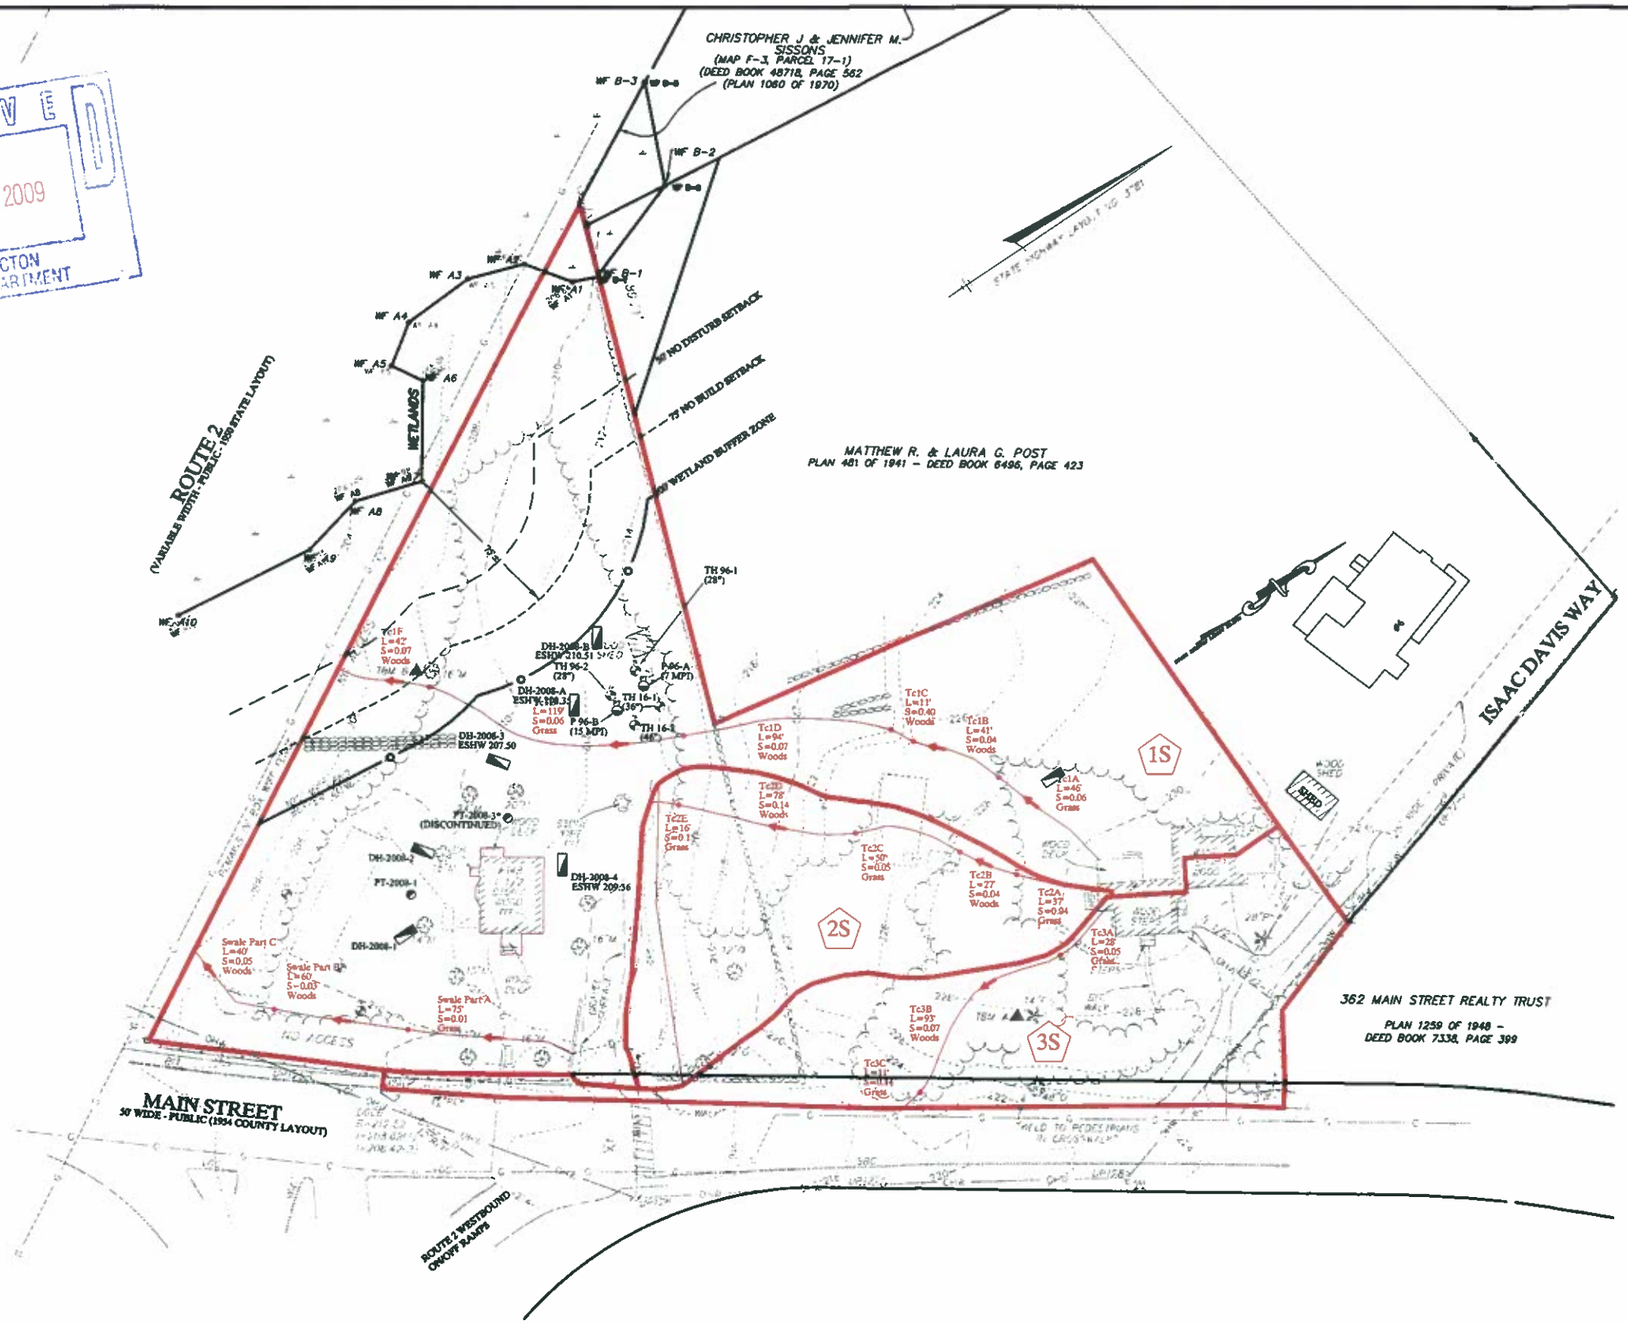

ELEVATION BENCH MARKS DATUM: (SEE NOTE 1)		
NO.	DESCRIPTION	ELEV.
A.	MAG NAIL FOUND 0.9'± UP A 14" PINE TREE	229.38
B.	MAG NAIL FOUND 2'± UP A 16" MAPLE TREE	209.94

SCALE: 1" = 30'

0 30 60 120

SITE ADDRESS:

Michele Circle

348, 350 & 352 Main Street
Acton, Massachusetts 01720

PREPARED FOR/OWNER/APPLICANT:

Walker Realty, LLC

2 Lan Drive
Westford, Massachusetts 01886

HANCOCK ASSOCIATES

Civil Engineers
Land Surveyors
Geotechnical
Environmental Consultants

315 Elm Street, Marlborough, MA 01752
Voice (508) 460-1111, Fax (508) 460-1121
www.hancockassociates.com

NO.	BY	APP	DATE	ISSUE/REVISION DESCRIPTION

DATE:	5-16-09	DESIGN BY:	KLE
SCALE:	1"=30'	DRAWN BY:	KLE
		CHECK BY:	JDP

PRE-DEVELOPMENT PLAN

PLOT DATE: Dec 17, 2009 7:52 am
PATH: X:\PROJECTS\14100-14199\14108\14108.dwg

DWG:	14108-orig-Defin.dwg
LAYOUT:	PRE
SHEET:	1 OF 2
JOB NO.:	14108

1

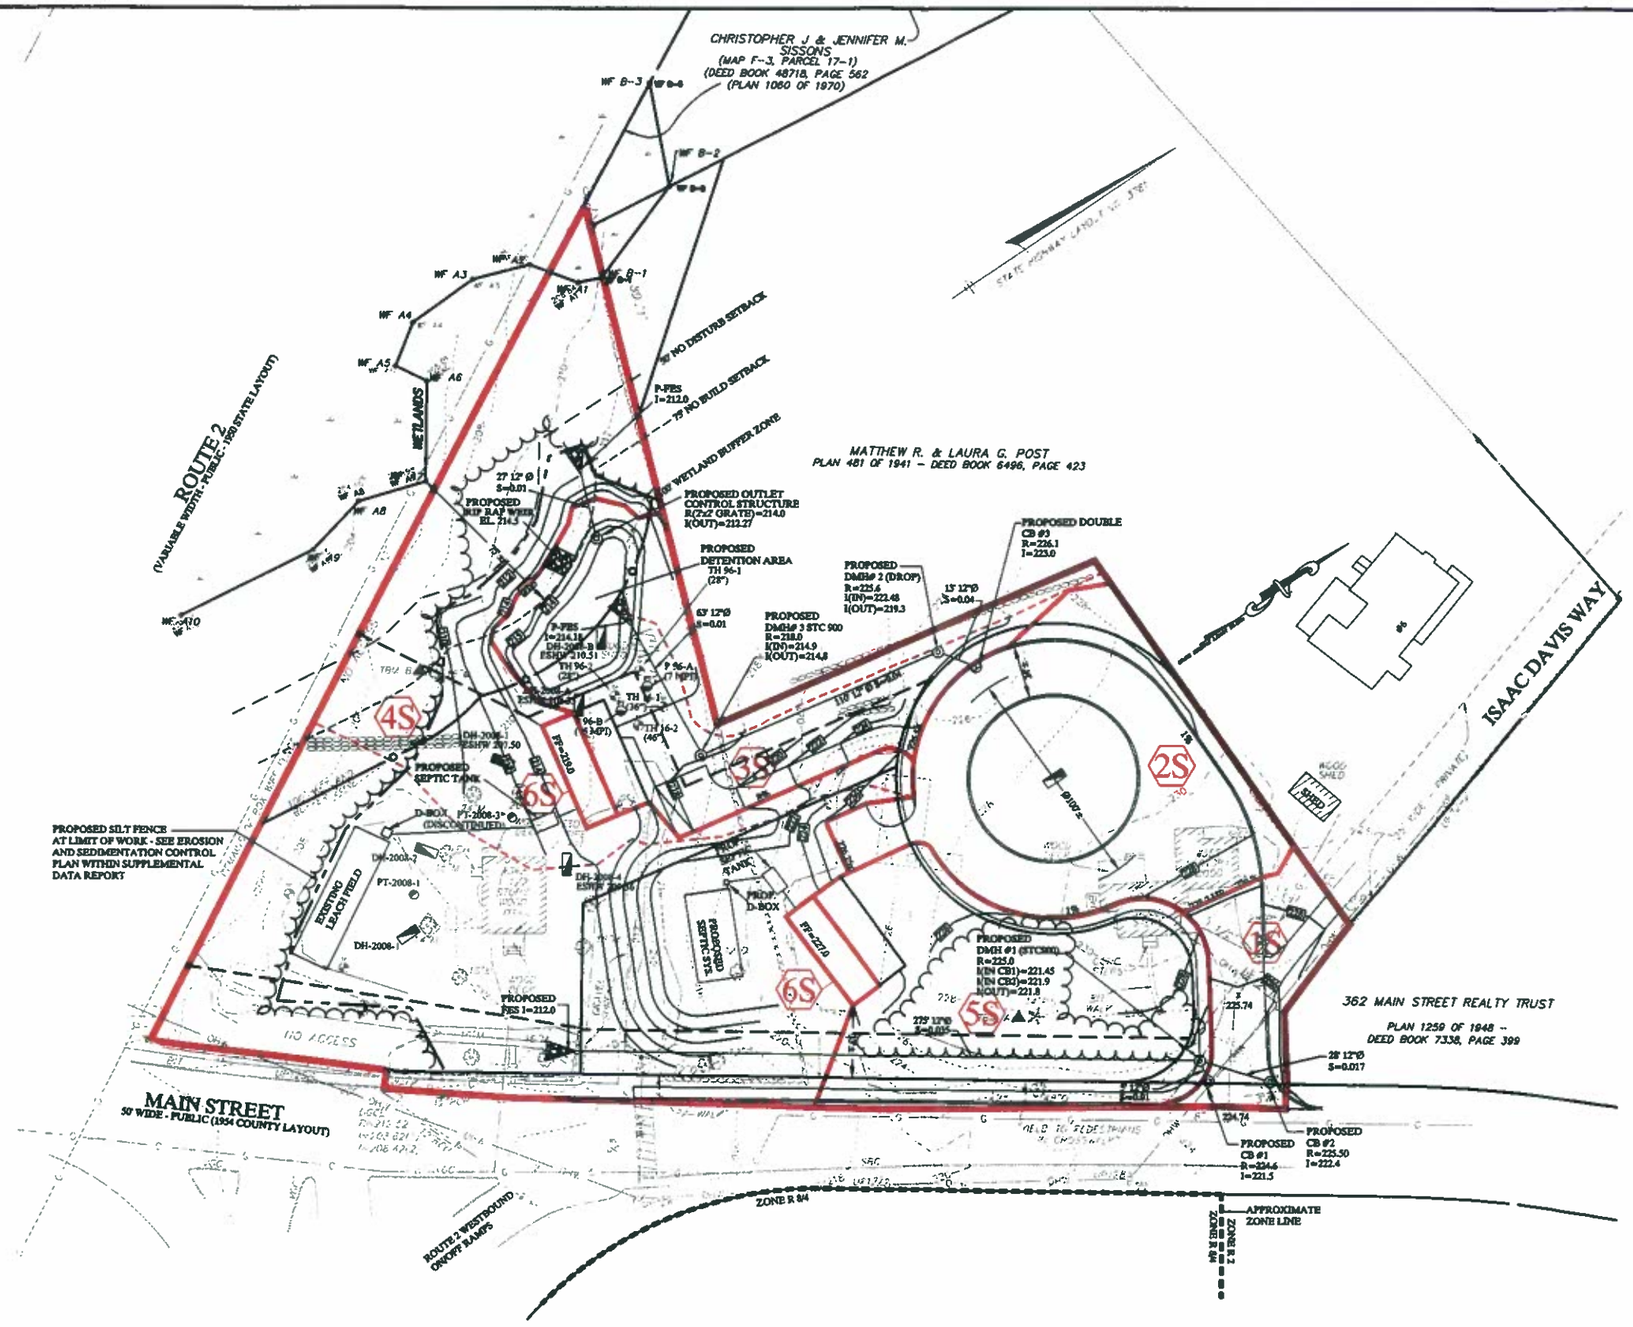

▲	ELEVATION BENCH MARKS DATUM: (SEE NOTE 1)	
NO.	DESCRIPTION	ELEV.
A.	MAG NAIL FOUND 0.9'± UP A 14" PINE TREE	229.38
B.	MAG NAIL FOUND 2'± UP A 16" MAPLE TREE	209.94

SCALE: 1" = 30'

0 30 60 120

SITE ADDRESS:

Michele Circle

348, 350 & 352 Main Street
Acton, Massachusetts 01720

PREPARED FOR/OWNER/APPLICANT:

Walker Realty, LLC

2 Lan Drive
Westford, Massachusetts 01886

HANCOCK ASSOCIATES

Civil Engineers

Land Surveyors

Geotechnical

Environmental Consultants

315 Elm Street, Marlborough, MA 01752
Voice (508) 460-1111, Fax (508) 460-1121
www.hancockassociates.com

NO.	BY	APP	DATE	ISSUE/REVISION DESCRIPTION

DATE:	5-16-09	DESIGN BY:	KLE
SCALE:	1"=30'	DRAWN BY:	KLE
		CHECK BY:	JDP

POST DEVELOPMENT PLAN

PLOT DATE: Dec 17, 2009 7:54 am
PATH: X:\PROJECTS\14188\14188\Land\14188dwg

DWG:	14188-mkp-Data.dwg
LAYOUT:	[illegible]
SHEET:	2 OF 2
JOB NO.:	14188

2