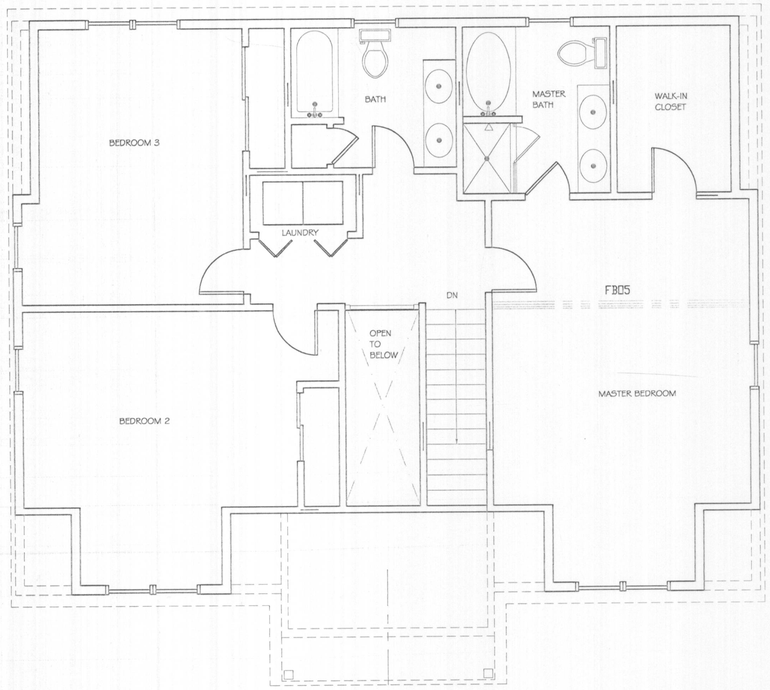

SECOND FLOOR PLAN

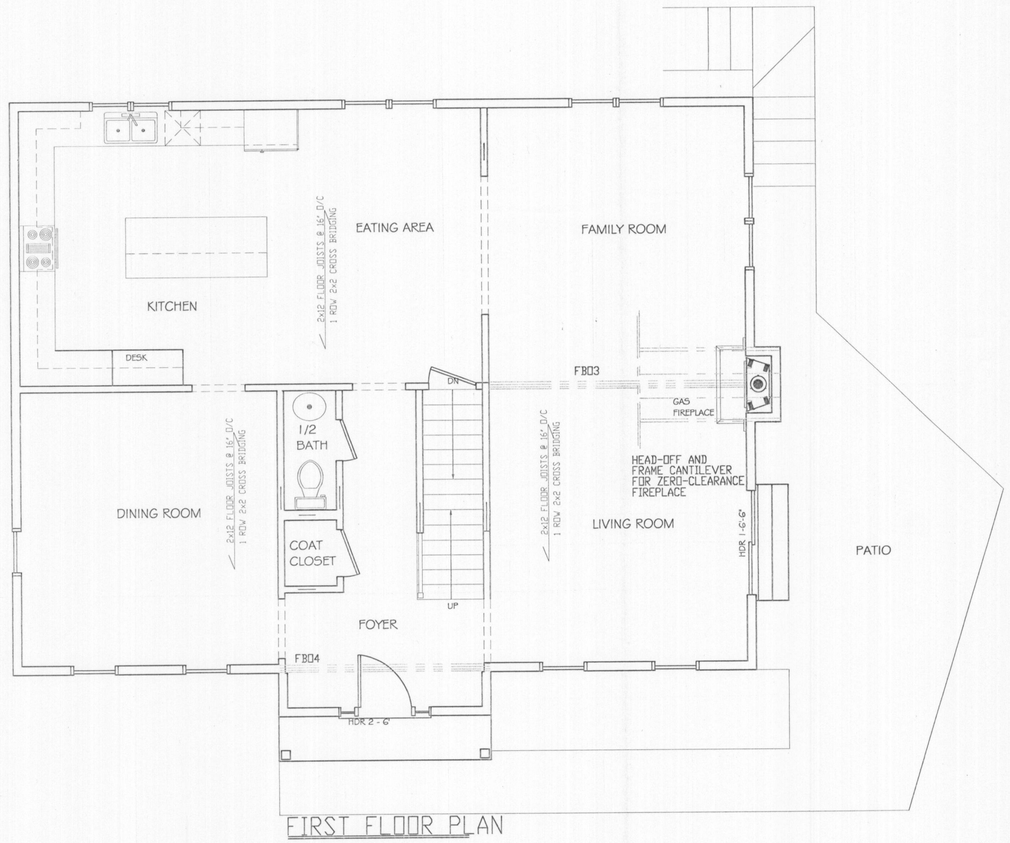

FIRST FLOOR PLAN

NO.	REVISIONS

CONCORD LUMBER CORPORATION
LITTLETON LUMBER
ARCHITECTURE DEPARTMENT
P.O. BOX 1535 ○ 2 OLDEN WAY ○ LITTLETON, MA. 01460
TEL: 978 ○ 486 ○ 0781 FAX: 978 ○ 486 ○ 0781

STAMP:

MARSH VIEW UNIT #2
CENTRAL STREET, ACTON, MA

FIRST AND SECOND FLOOR PLANS

DRAWN :	CHECKED :
JEG	DJF

DATE : 3-8-10

SCALE : 1/4" = 1'-0"

JOB NO. : D109-10

CONSTRUCTION DRAWING
TITLE
SHEET 1

A-2