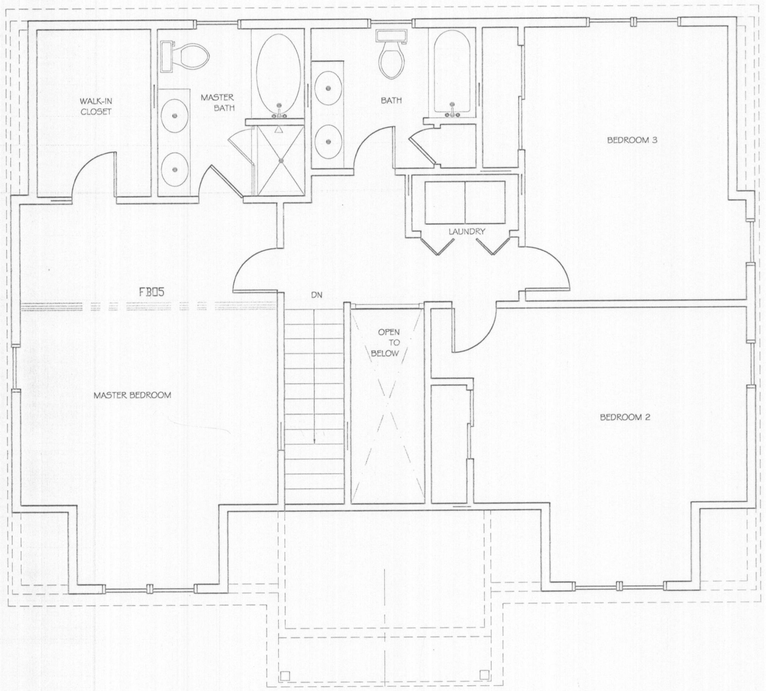

SECOND FLOOR PLAN

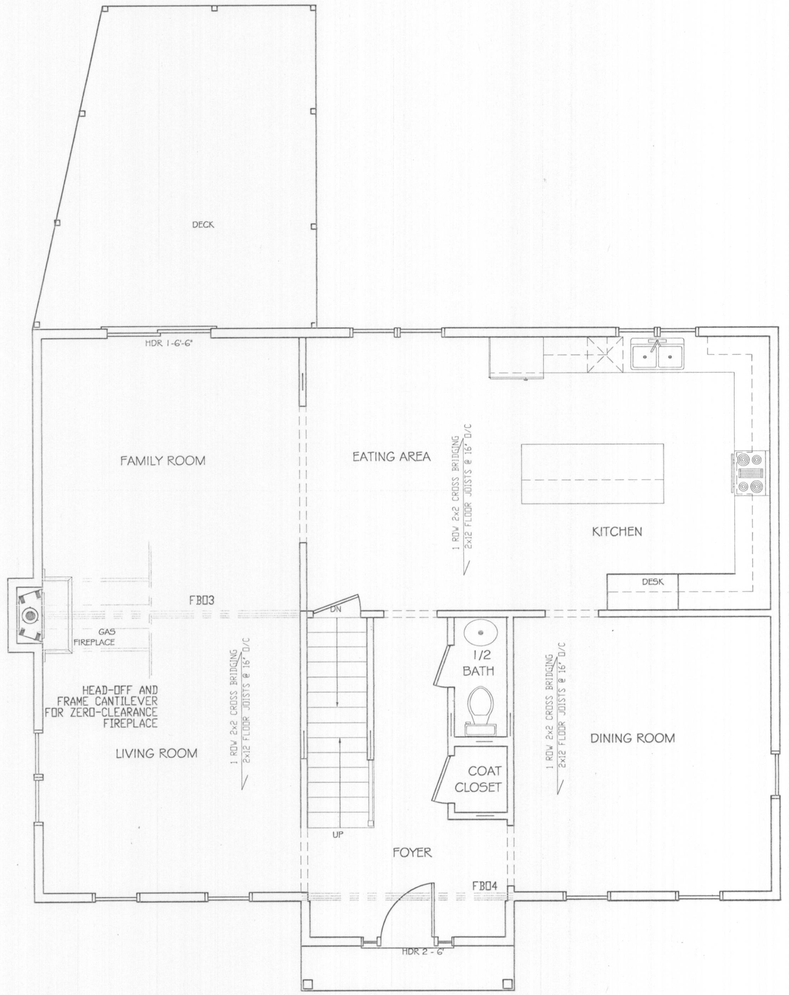

FIRST FLOOR PLAN

NO.	REVISIONS

CONCORD LUMBER CORPORATION
LITTLETON LUMBER
ARCHITECTURE DEPARTMENT
P.O. BOX 1526 ○ 2 OMEGA WAY ○ LITTLETON, MA. 01460
Tel: 978 ○ 486 ○ 0781 FAX: 978 ○ 486 ○ 0781

STAMP:

REGISTERED ARCHITECT
JANE E. GROVER
NO. 50539
ACTON, MASSACHUSETTS
COMMONWEALTH OF MASSACHUSETTS

MARSH VIEW UNIT 3
CENTRAL STREET, ACTON, MA

FIRST AND SECOND FLOOR PLANS

DRAWN :	CHECKED :
JEG	DJF

DATE : 3-8-10

SCALE : 1/4" = 1'-0"

JOB NO. : D109-10

CONSTRUCTION DRAWING TITLE
SHEET 1

A-2