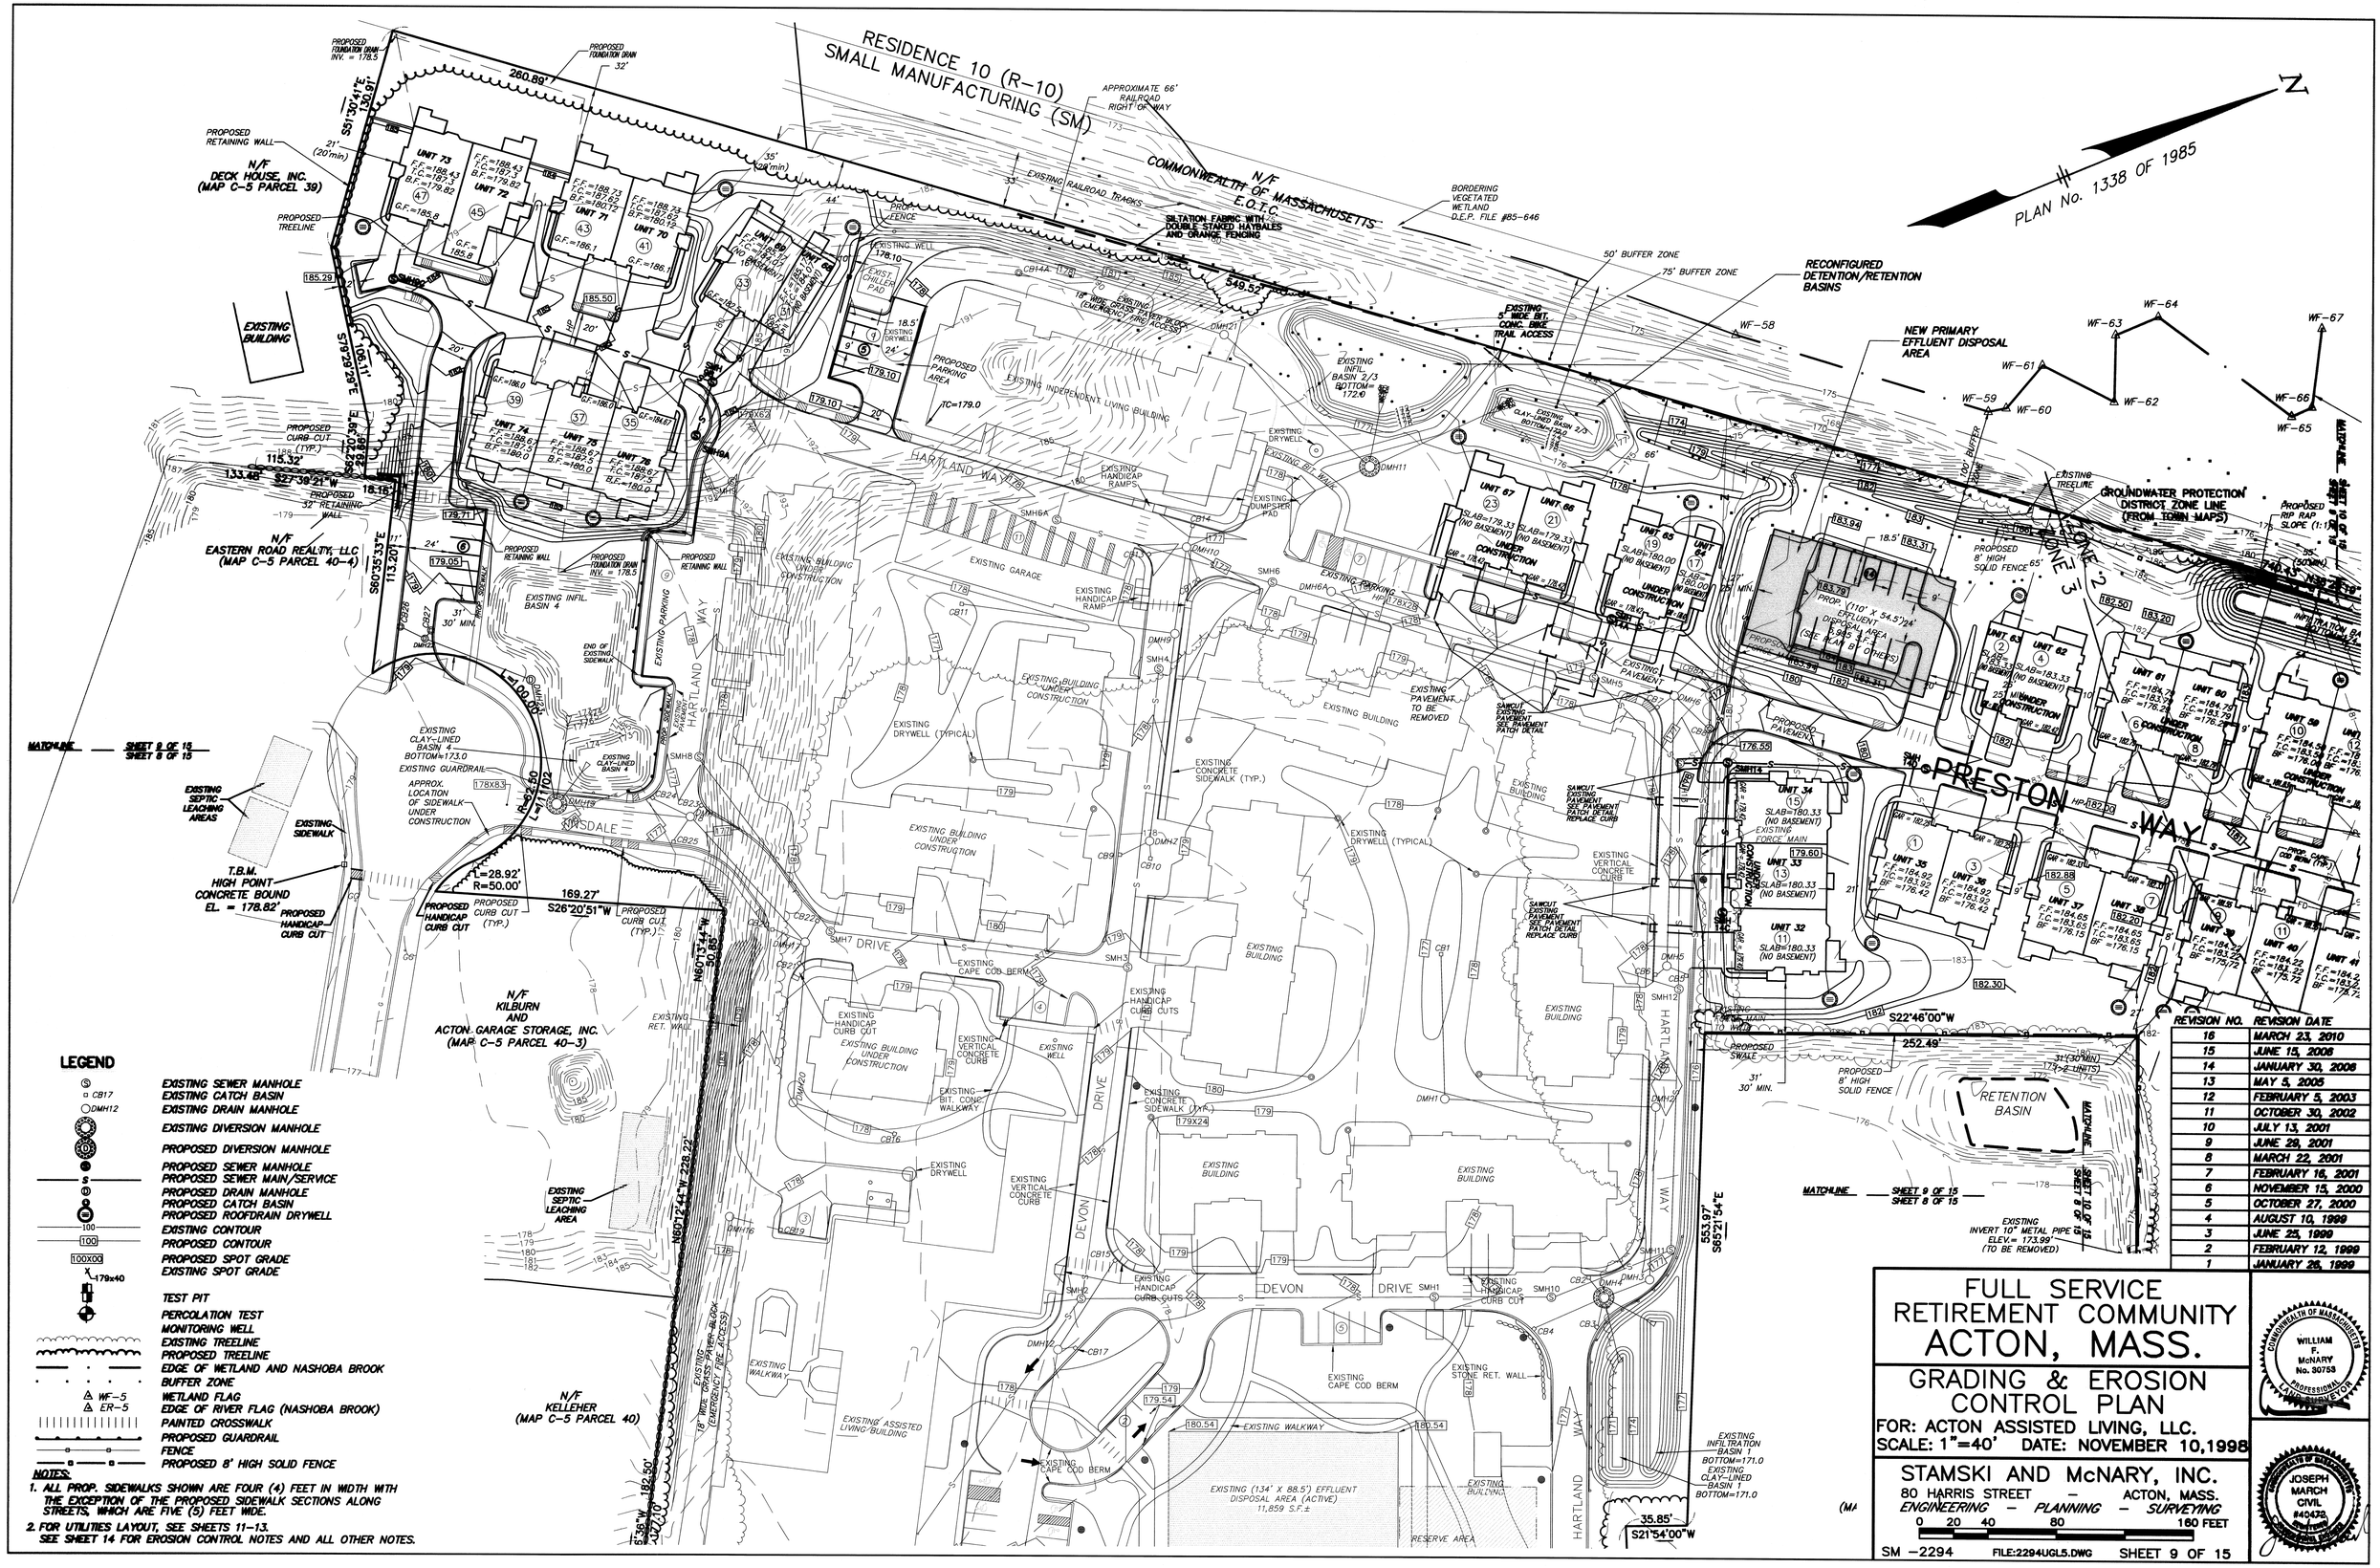

LEGEND

- EXISTING SEWER MANHOLE
- CB17 EXISTING CATCH BASIN
- DMH12 EXISTING DRAIN MANHOLE
- EXISTING DIVERSION MANHOLE
- PROPOSED DIVERSION MANHOLE
- PROPOSED SEWER MANHOLE
- S PROPOSED SEWER MAIN/SERVICE
- PROPOSED DRAIN MANHOLE
- PROPOSED CATCH BASIN
- PROPOSED ROOFDRAIN DRYWELL
- 100 EXISTING CONTOUR
- 100 PROPOSED CONTOUR
- 100X00 PROPOSED SPOT GRADE
- 179x40 EXISTING SPOT GRADE
- TEST PIT
- PERCOLATION TEST
- MONITORING WELL
- EXISTING TREELINE
- PROPOSED TREELINE
- EDGE OF WETLAND AND NASHOBA BROOK
- BUFFER ZONE
- WF-5 WETLAND FLAG
- ER-5 EDGE OF RIVER FLAG (NASHOBA BROOK)
- PAINTED CROSSWALK
- PROPOSED GUARDRAIL
- FENCE
- PROPOSED 8' HIGH SOLID FENCE

NOTES:

1. ALL PROP. SIDEWALKS SHOWN ARE FOUR (4) FEET IN WIDTH WITH THE EXCEPTION OF THE PROPOSED SIDEWALK SECTIONS ALONG STREETS, WHICH ARE FIVE (5) FEET WIDE.
2. FOR UTILITIES LAYOUT, SEE SHEETS 11-13. SEE SHEET 14 FOR EROSION CONTROL NOTES AND ALL OTHER NOTES.

REVISION NO.	REVISION DATE
16	MARCH 23, 2010
15	JUNE 15, 2008
14	JANUARY 30, 2008
13	MAY 5, 2005
12	FEBRUARY 5, 2003
11	OCTOBER 30, 2002
10	JULY 13, 2001
9	JUNE 29, 2001
8	MARCH 22, 2001
7	FEBRUARY 16, 2001
6	NOVEMBER 15, 2000
5	OCTOBER 27, 2000
4	AUGUST 10, 1999
3	JUNE 25, 1999
2	FEBRUARY 12, 1999
1	JANUARY 26, 1999

FULL SERVICE RETIREMENT COMMUNITY
ACTON, MASS.

GRADING & EROSION CONTROL PLAN

FOR: ACTON ASSISTED LIVING, LLC.

SCALE: 1"=40' DATE: NOVEMBER 10,1998

STAMSKI AND McNARY, INC.
80 HARRIS STREET - ACTON, MASS.
ENGINEERING - PLANNING - SURVEYING

0 20 40 80 160 FEET

SM -2294 FILE:2294UGL5.DWG SHEET 9 OF 15

COMMONWEALTH OF MASSACHUSETTS WILLIAM F. McNARY No. 30753 PROFESSIONAL LAND SURVEYOR

COMMONWEALTH OF MASSACHUSETTS JOSEPH MARCH CIVIL #40432 PROFESSIONAL ENGINEER