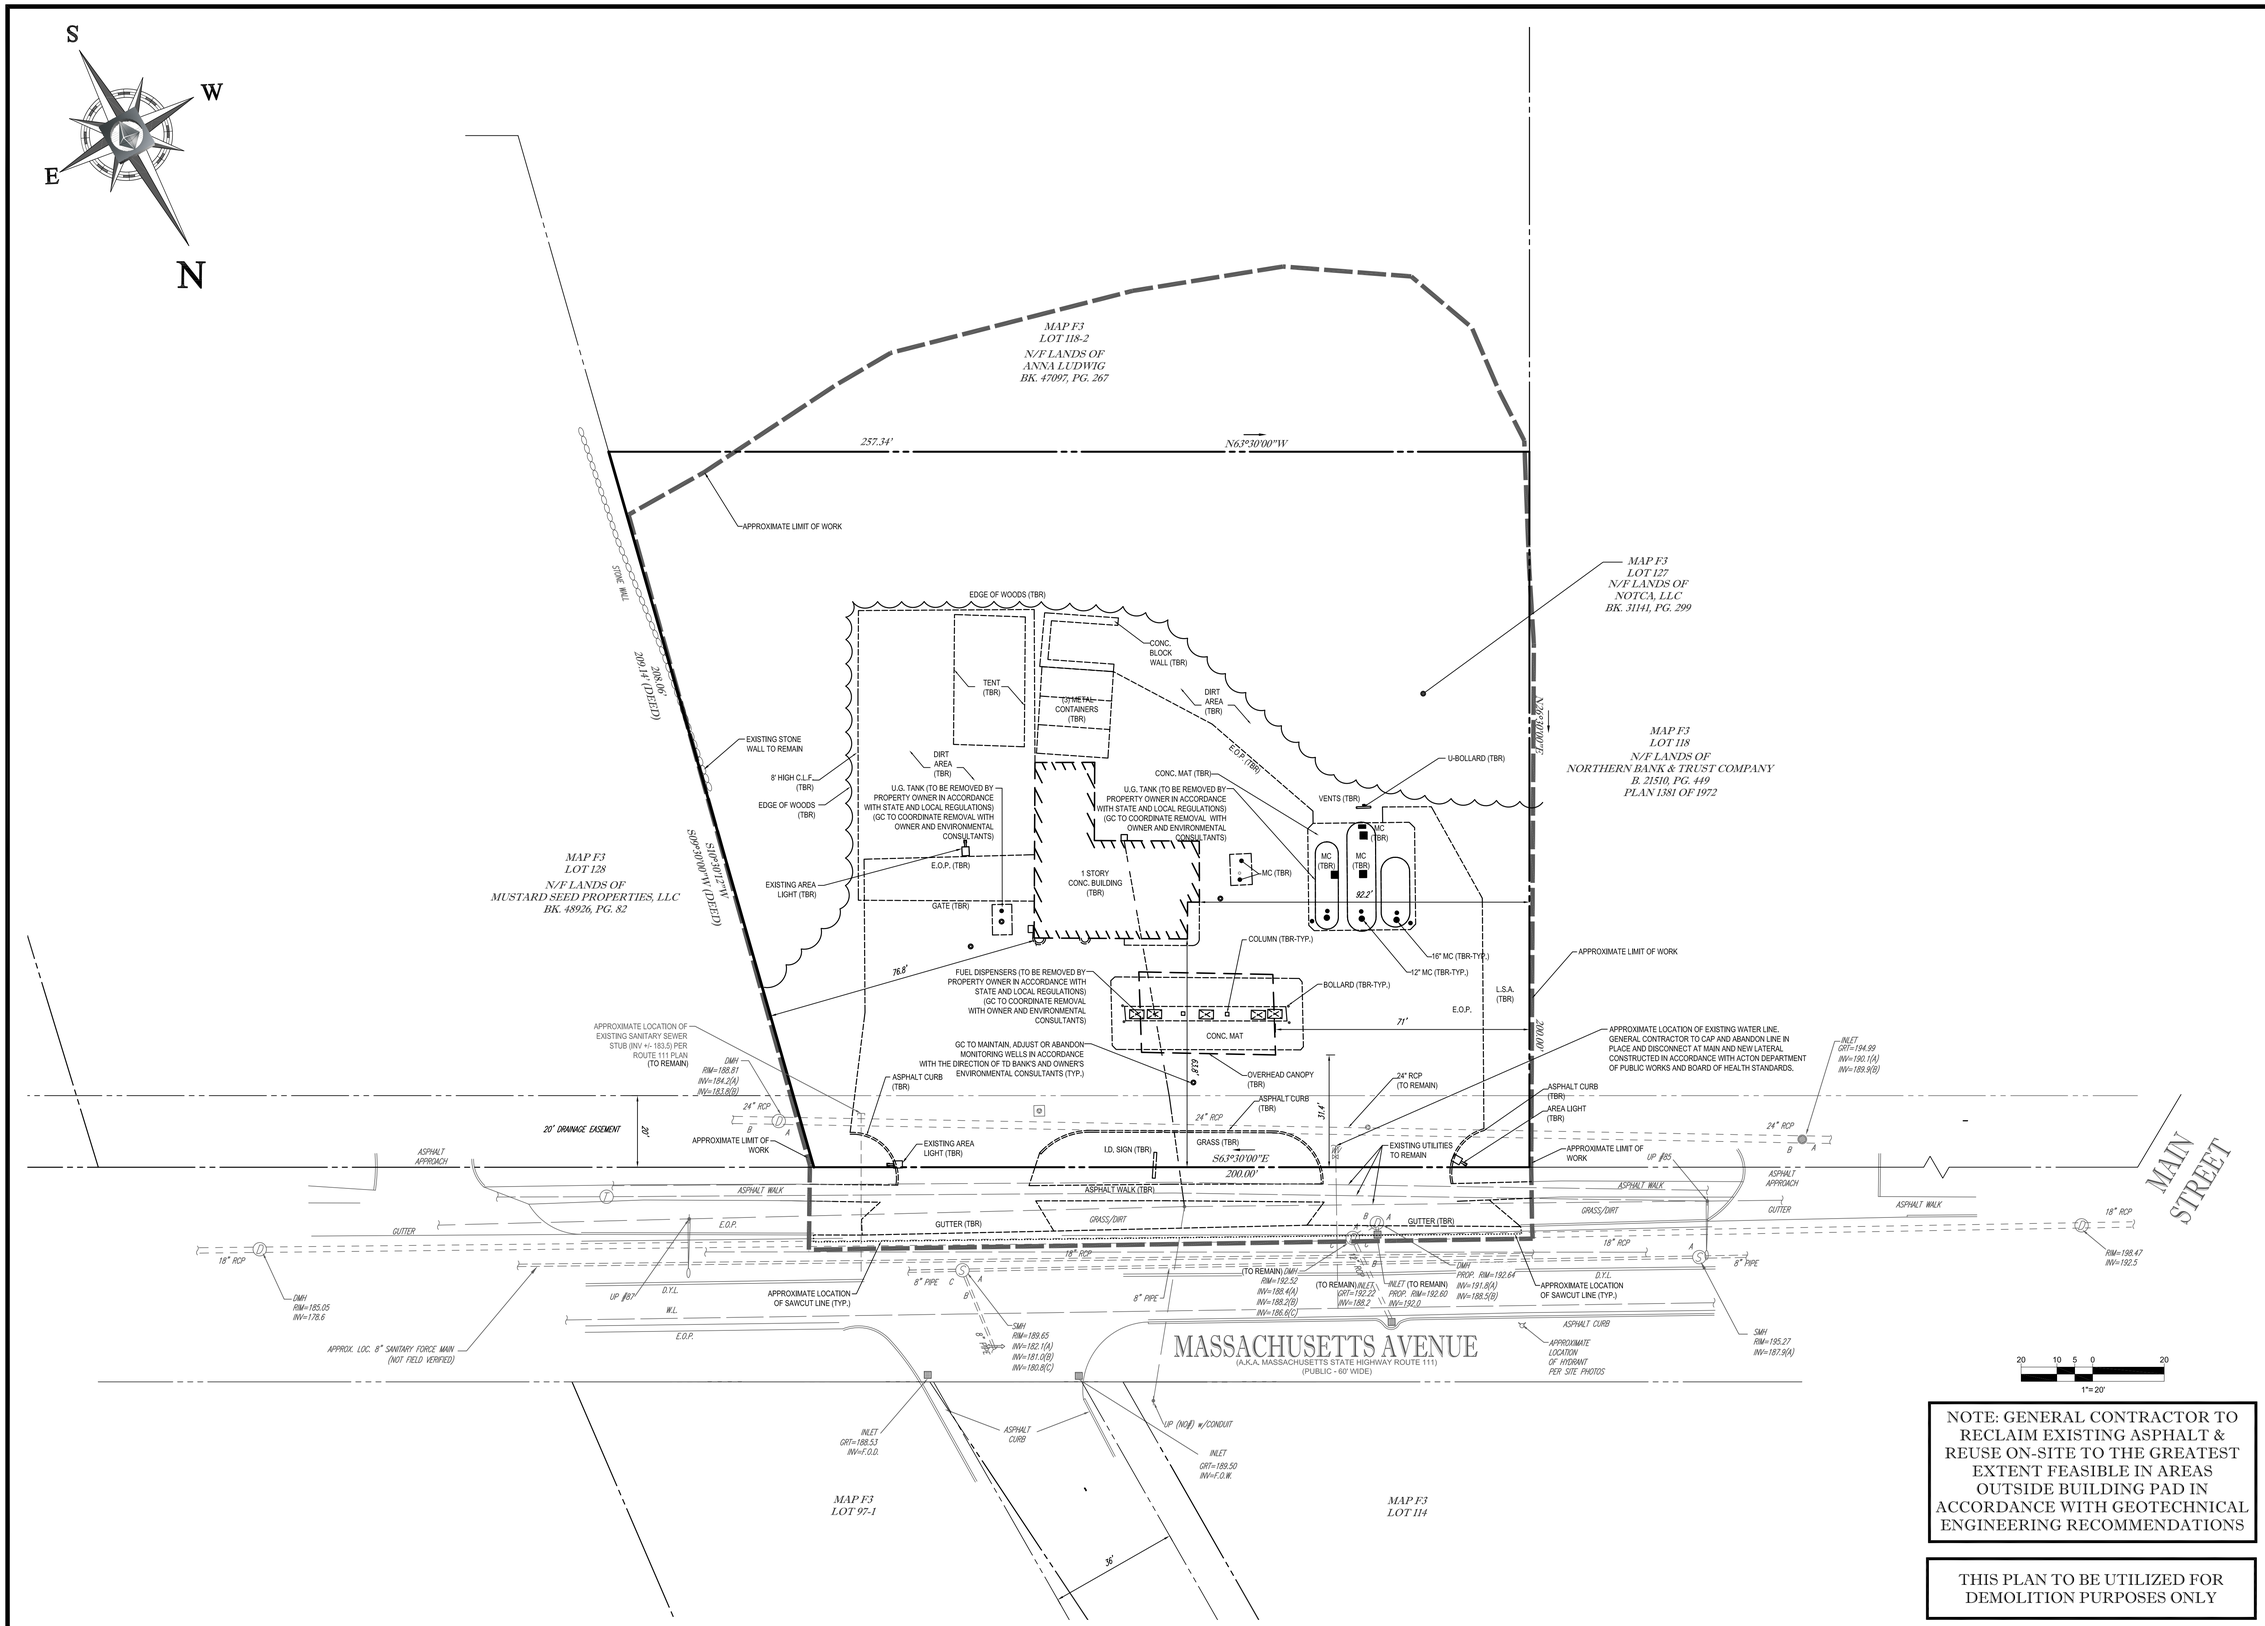

NOTE: GENERAL CONTRACTOR TO RECLAIM EXISTING ASPHALT & REUSE ON-SITE TO THE GREATEST EXTENT FEASIBLE IN AREAS OUTSIDE BUILDING PAD IN ACCORDANCE WITH GEOTECHNICAL ENGINEERING RECOMMENDATIONS

THIS PLAN TO BE UTILIZED FOR DEMOLITION PURPOSES ONLY

BOHLER ENGINEERING

CIVIL & CONSULTING ENGINEERS
SURVEYORS
PROJECT MANAGERS
ENVIRONMENTAL CONSULTANTS
LANDSCAPE ARCHITECTS

CORPORATE OFFICE:
◆ WARREN, NJ
OFFICES:
◆ SOUTHBOROUGH, MA ◆ CHALFONT, PA
◆ BOWIE, MD ◆ PHILADELPHIA, PA
◆ TOWSON, MD ◆ PITTSBURGH, PA
◆ ALBANY, NY ◆ WASHINGTON, VA
◆ CHARLESTON, WV ◆ FORT LAUDERDALE, FL
◆ CENTER VALLEY, PA

THE INFORMATION, DESIGN AND CONTENT OF THIS PLAN ARE PROPRIETARY AND SHALL NOT BE COPIED OR USED FOR ANY PURPOSE WITHOUT PRIOR WRITTEN AUTHORIZATION FROM BOHLER ENGINEERING. ONLY APPROVED, SEALED AND DATED PLANS ARE TO BE USED FOR CONSTRUCTION PURPOSES. © 2009 BOHLER ENGINEERING.

REVISIONS

REV	DATE	COMMENT	BY
1			
2			
3			
4			
5			
6			
7			
8			
9			

THE FOLLOWING STATES REQUIRE NOTIFICATION BY EXCAVATORS, DESIGNERS, OR ANY PERSON PREPARING TO DISTURB THE EARTH'S SURFACE ANYWHERE IN THE STATE.
(MA, ME, NH, RI, VT 1-888-344-7233)
(CT 1-800-922-4455)
(NY 1-800-962-7962)

PERMIT SET

PROJECT No.:	W081068
DRAWN BY:	KBS
CHECKED BY:	JGS
DATE:	4/05/10
SCALE:	AS NOTED
CAD I.D.:	W081068SS0

PROJECT:

SITE PLAN DOCUMENTS

FOR

TD Bank

408 MASSACHUSETTS AVENUE
MIDDLESEX COUNTY
ACTON, MASSACHUSETTS

BOHLER ENGINEERING
352 TURNPIKE ROAD
SOUTHBOROUGH, MA 01772
Phone: (508) 480-9900
Fax: (508) 480-9080
www.BohlerEngineering.com

W.D. GOEBEL
PROFESSIONAL ENGINEER
MASSACHUSETTS LICENSE No. 42644
RHODE ISLAND LICENSE No. 7268
CONNECTICUT LICENSE No. 21854
NEW HAMPSHIRE LICENSE No. 10280
MAINE LICENSE No. 9490

SHEET TITLE:

DEMOLITION PLAN

SHEET NUMBER:

3 OF 14

REV. 0