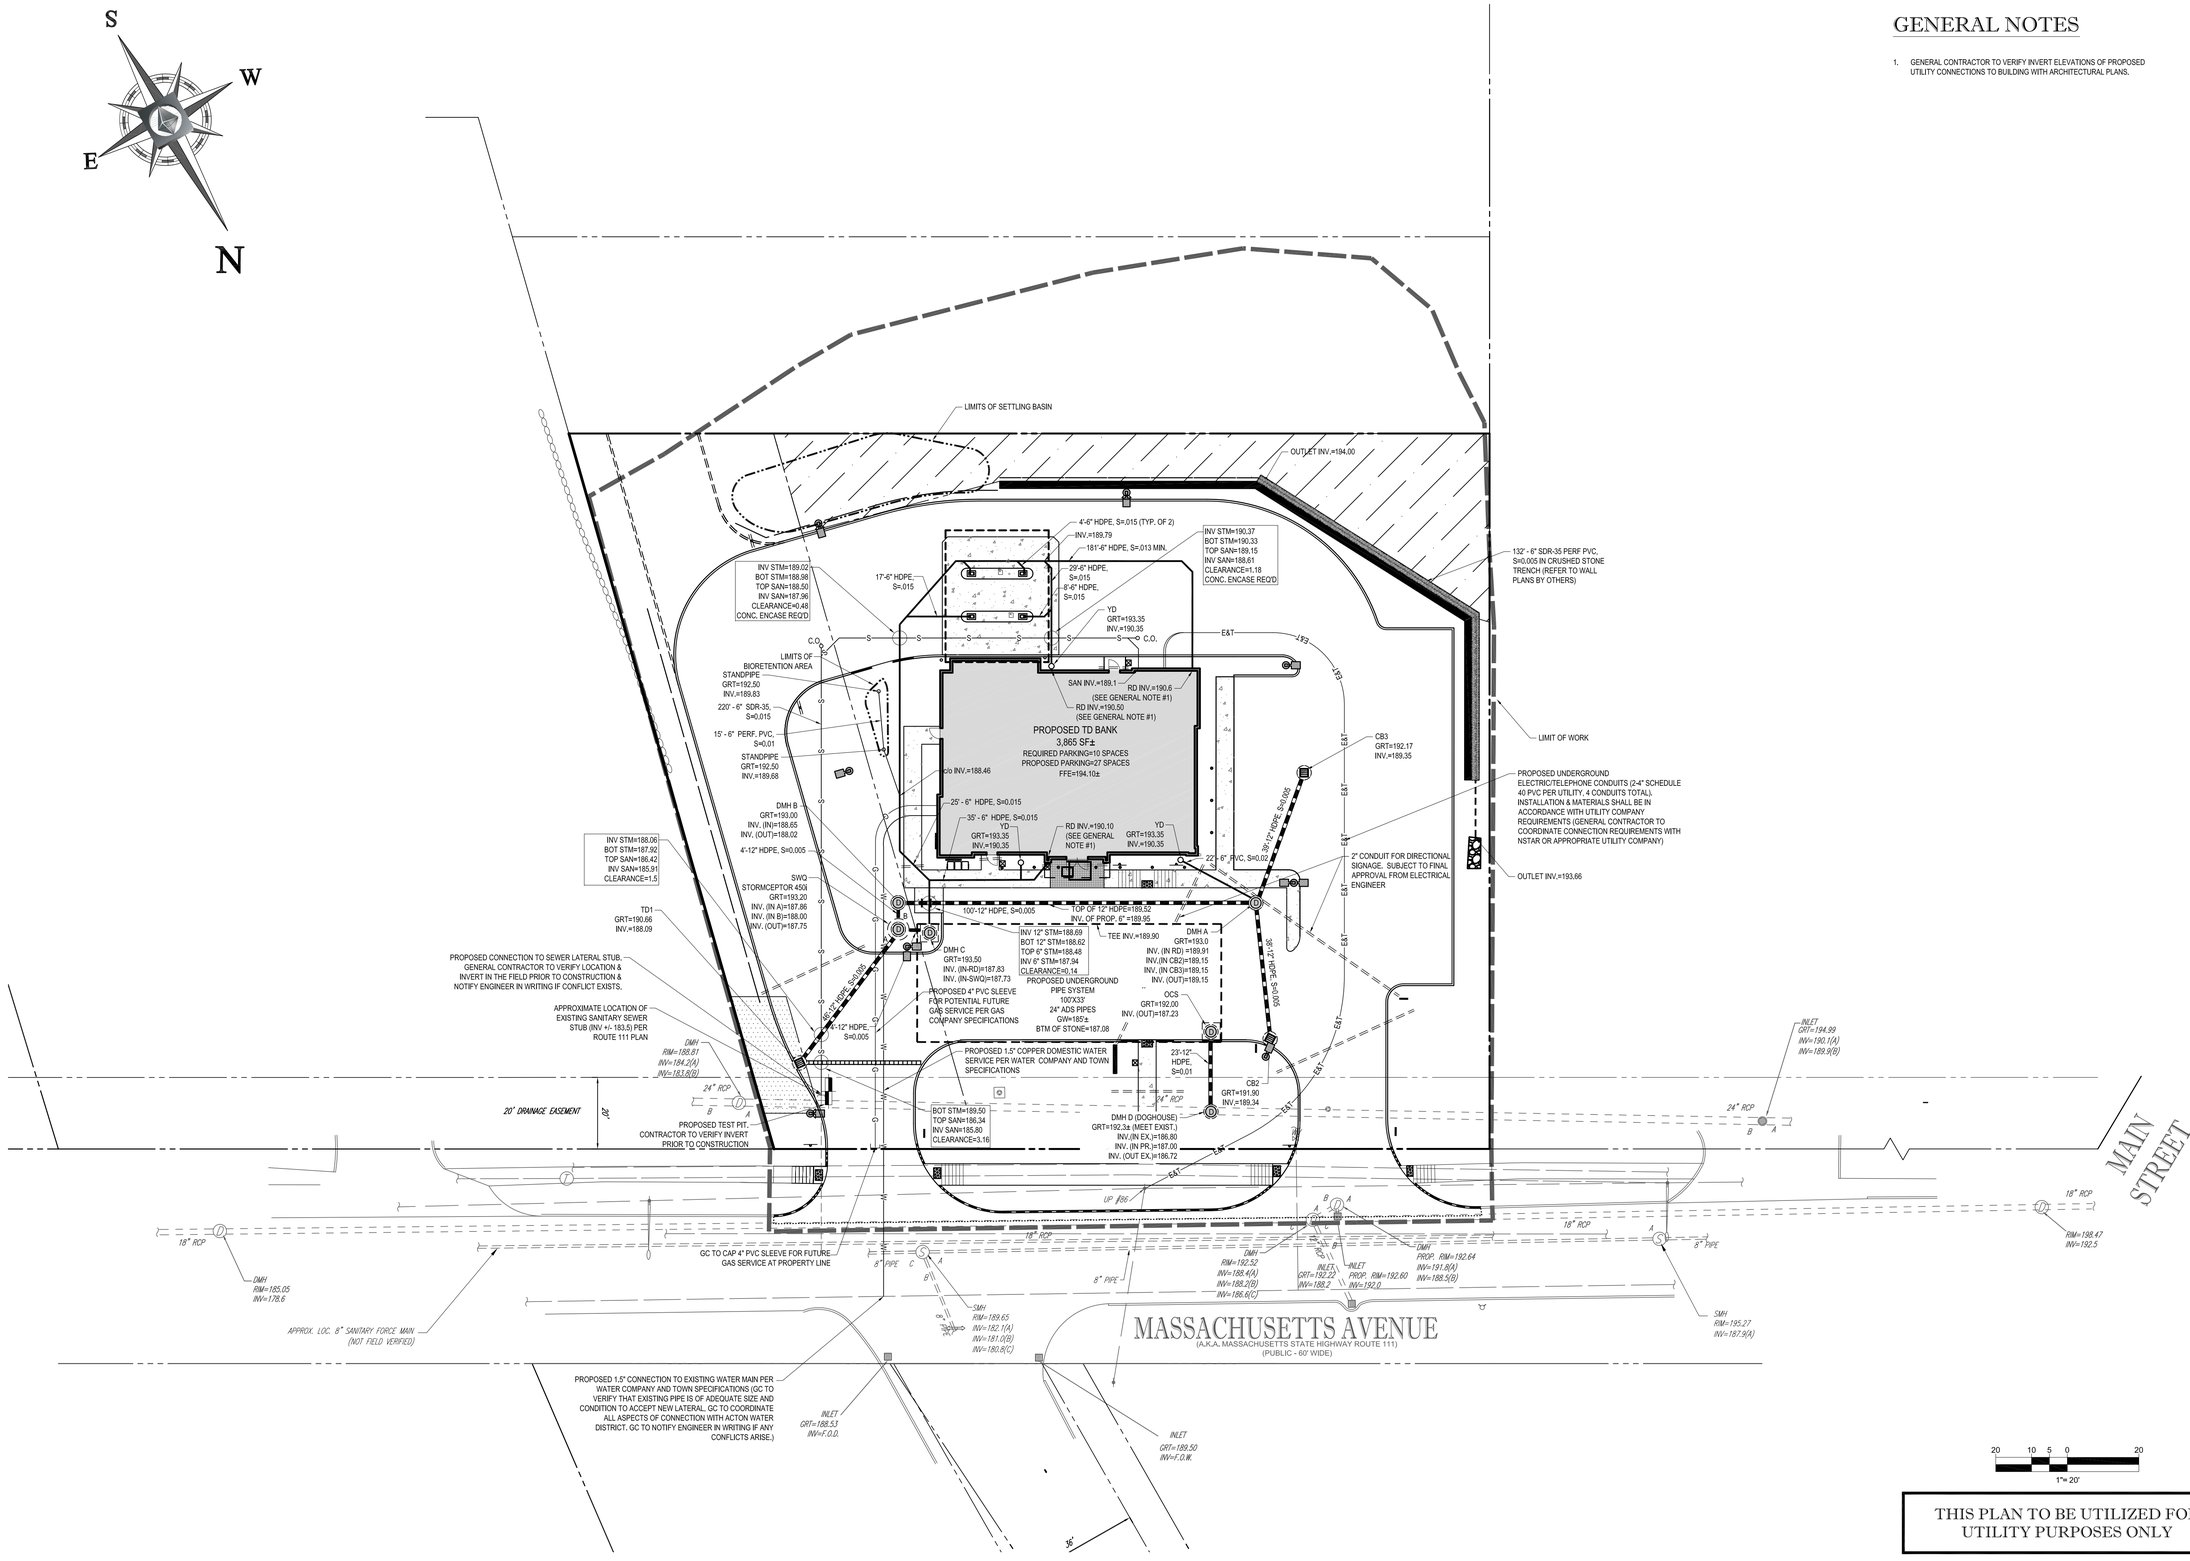

GENERAL NOTES

1. GENERAL CONTRACTOR TO VERIFY INVERT ELEVATIONS OF PROPOSED UTILITY CONNECTIONS TO BUILDING WITH ARCHITECTURAL PLANS.

THIS PLAN TO BE UTILIZED FOR UTILITY PURPOSES ONLY

BOHLER ENGINEERING

CIVIL & CONSULTING ENGINEERS
SURVEYORS
PROJECT MANAGERS
ENVIRONMENTAL CONSULTANTS
LANDSCAPE ARCHITECTS

CORPORATE OFFICE:
◆ WARREN, NJ

OFFICES:
◆ SOUTHBOROUGH, MA
◆ EDISON, NJ
◆ TOWSON, MD
◆ LATHAM, NY
◆ ROANOKE/OMA, NY
◆ CENTER VALLEY, PA
◆ CHALFONT, PA
◆ PHILADELPHIA, PA
◆ STERLING, VA
◆ HOUSTON, TX
◆ FORT LAUDERDALE, FL

THESE PLANS AND DESIGNS ARE THE COPYRIGHTED PROPERTY OF BOHLER ENGINEERING (MA), LLC AND ARE NOT TO BE USED IN WHOLE OR IN PART FOR ANY PURPOSE OTHER THAN THE SPECIFIC PROJECT FOR WHICH THEY WERE PREPARED AND PUBLICATION THEREOF IS EXPRESSLY LIMITED TO SUCH USE. REPRODUCTION, PUBLICATION OR REUSE BY ANY METHOD IN ANY FORM WITHOUT THE PRIOR WRITTEN CONSENT OF BOHLER ENGINEERING (MA), LLC IS PROHIBITED. VISUAL CONTACT WITH THESE PLANS AND DESIGNS SHALL CONSTITUTE PRIMA FACIE EVIDENCE OF ACCEPTANCE OF THESE RESTRICTIONS. ANY UNAUTHORIZED USE SHALL BE AT THE USER'S SOLE RISK AND WITHOUT LIABILITY TO BOHLER ENGINEERING (MA), LLC. ALL RIGHTS RESERVED. COPYRIGHT © 2009 BOHLER ENGINEERING.

REVISIONS

REV	DATE	COMMENT	BY
1			
2			
3			
4			
5			
6			
7			
8			
9			

THE FOLLOWING STATES REQUIRE NOTIFICATION BY EXCAVATORS, DESIGNERS, OR ANY PERSON PREPARING TO DISTURB THE EARTH'S SURFACE ANYWHERE IN THE STATE.
(MA, ME, NH, RI, VT 1-888-344-7233)
(CT 1-800-922-4455)
(NY 1-800-962-7962)

PERMIT SET

PROJECT No.:	W081068
DRAWN BY:	KBS
CHECKED BY:	JGS
DATE:	4/05/10
SCALE:	AS NOTED
CAD I.D.:	W081068SS0

PROJECT:

SITE PLAN DOCUMENTS

FOR

TD Bank

408 MASSACHUSETTS AVENUE
MIDDLESEX COUNTY
ACTON, MASSACHUSETTS

BOHLER ENGINEERING
352 TURNPIKE ROAD
SOUTHBOROUGH, MA 01772
Phone: (508) 480-9900
Fax: (508) 480-9080
www.BohlerEngineering.com

W.D. GOEBEL
PROFESSIONAL ENGINEER
MASSACHUSETTS LICENSE No. 42644
RHODE ISLAND LICENSE No. 7268
CONNECTICUT LICENSE No. 21854
NEW HAMPSHIRE LICENSE No. 10280
MAINE LICENSE No. 9490

SHEET TITLE:

DRAINAGE & UTILITY PLAN

SHEET NUMBER:

6
OF 14

REV. 0