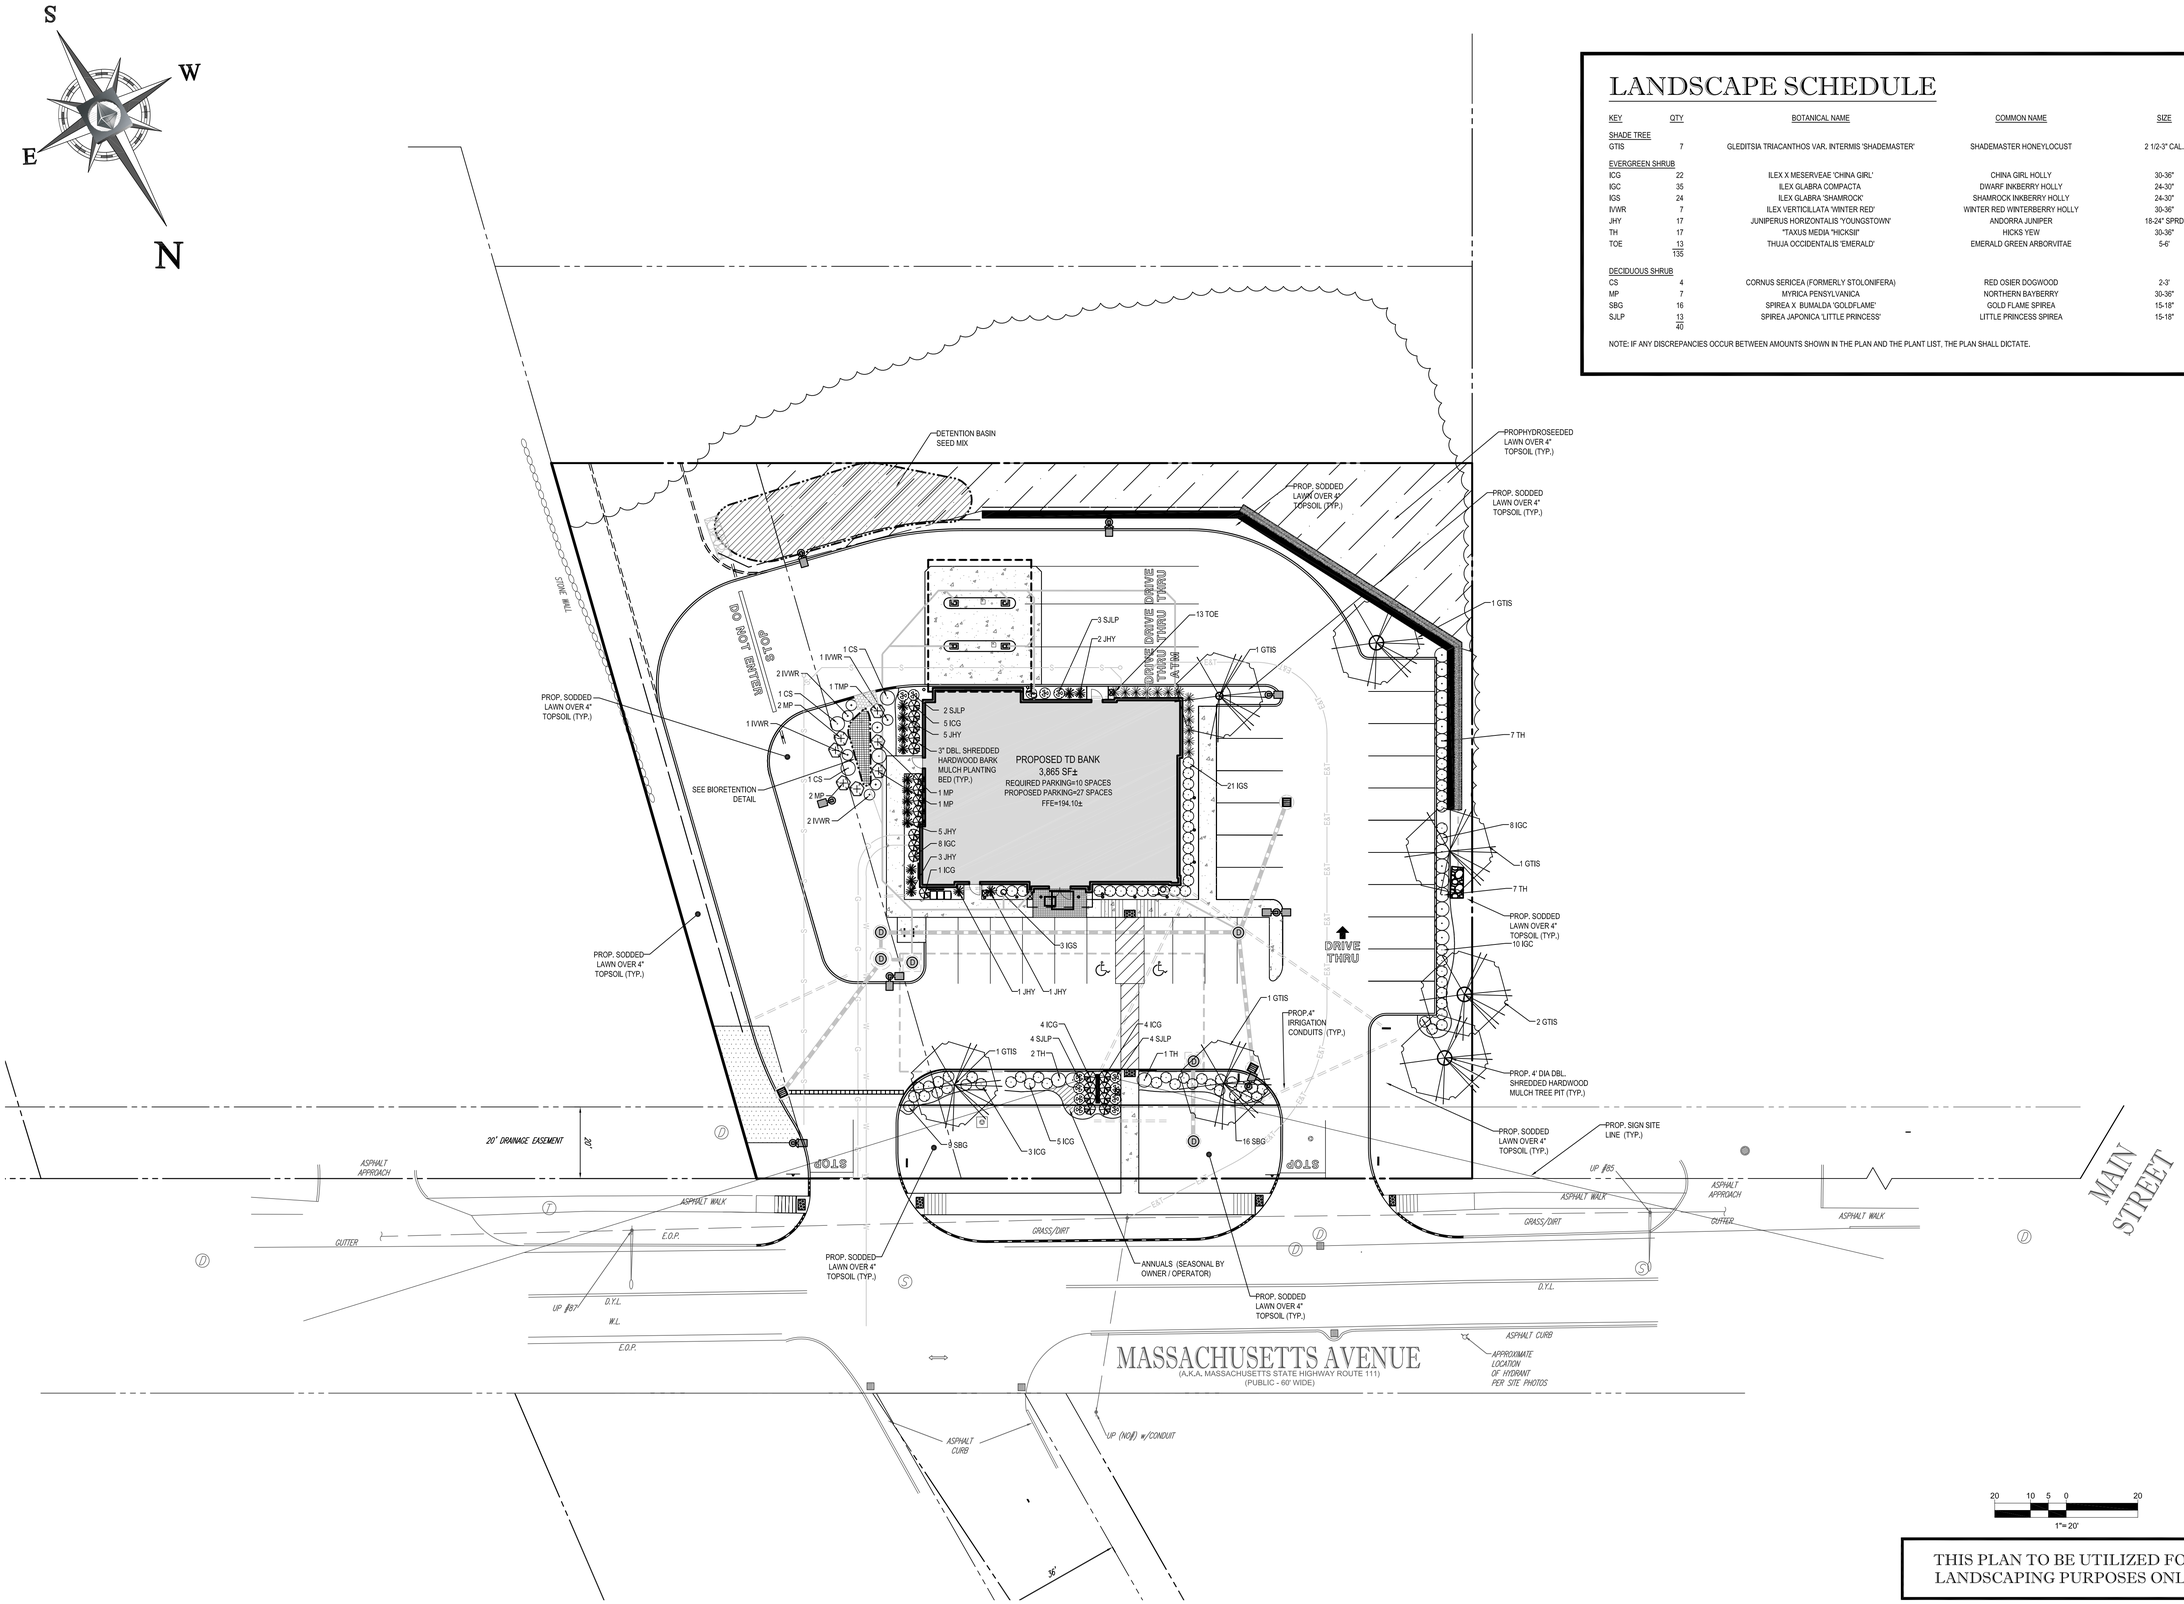

LANDSCAPE SCHEDULE

KEY	QTY	BOTANICAL NAME	COMMON NAME	SIZE
SHADE TREE				
GTIS	7	GLEDITSIA TRIACANTHOS VAR. INTERMIS 'SHADEMASTER'	SHADEMASTER HONEYLOCUST	2 1/2-3" CAL.
EVERGREEN SHRUB				
ICG	22	ILEX X MESERVEAE 'CHINA GIRL'	CHINA GIRL HOLLY	30-36"
IGC	35	ILEX GLABRA COMPACTA	DWARF INKBERRY HOLLY	24-30"
IGS	24	ILEX GLABRA 'SHAMROCK'	SHAMROCK INKBERRY HOLLY	24-30"
IVWR	7	ILEX VERTICILLATA 'WINTER RED'	WINTER RED WINTERBERRY HOLLY	30-36"
JHY	17	JUNIPERUS HORIZONTALIS 'YOUNGSTOWN'	ANDORRA JUNIPER	18-24" SPRD
TH	17	"TAXUS MEDIA "HICKSII"	HICKS YEW	30-36"
TOE	13	THUJA OCCIDENTALIS 'EMERALD'	EMERALD GREEN ARBORVITAE	5-6'
	135			
DECIDUOUS SHRUB				
CS	4	CORNUS SERICEA (FORMERLY STOLONIFERA)	RED OSIER DOGWOOD	2-3'
MP	7	MYRICA PENSYLVANICA	NORTHERN BAYBERRY	30-36"
SBG	16	SPIREA X BUMALDA 'GOLDFLAME'	GOLD FLAME SPIREA	15-18"
SJLP	13	SPIREA JAPONICA 'LITTLE PRINCESS'	LITTLE PRINCESS SPIREA	15-18"
	40			

NOTE: IF ANY DISCREPANCIES OCCUR BETWEEN AMOUNTS SHOWN IN THE PLAN AND THE PLANT LIST, THE PLAN SHALL DICTATE.

THIS PLAN TO BE UTILIZED FOR LANDSCAPING PURPOSES ONLY

BOHLER ENGINEERING

CORPORATE OFFICE:
◆ WARREN, NJ
OFFICES:
◆ SOUTHBOROUGH, MA
◆ PHILADELPHIA, PA
◆ TOWSON, MD
◆ CLARK, NJ
◆ RICHMOND, VA
◆ CHALFONT, PA
◆ WILMINGTON, DE
◆ STERLING, VA
◆ LAKEWOOD, NJ
◆ FORT LAUDERDALE, FL

CIVIL & CONSULTING ENGINEERS
SURVEYORS
PROJECT MANAGERS
ENVIRONMENTAL CONSULTANTS
LANDSCAPE ARCHITECTS

THIS DRAWING IS THE PROPERTY OF BOHLER ENGINEERING AND MAY NOT BE REPRODUCED OR USED FOR OTHER PROJECTS OR PURPOSES WITHOUT WRITTEN CONSENT OF BOHLER ENGINEERING, INC. UNLESS OTHERWISE AGREED TO IN WRITING. IF REUSED OR CHANGED FOR OTHER PURPOSES, + SEAL AND SIGNATURE REMOVED.

REVISIONS

REV	DATE	COMMENT	BY
1			
2			
3			
4			
5			
6			
7			
8			
9			

THE FOLLOWING STATES REQUIRE NOTIFICATION BY EXCAVATORS, DESIGNERS, OR ANY PERSON PREPARING TO DISTURB THE EARTH'S SURFACE ANYWHERE IN THE STATE.
(MA, ME, NH, RI, VT 1-888-344-7233)
(CT 1-800-922-4455)
(NY 1-800-962-7962)

PERMIT SET

PROJECT No.:	W081068
DRAWN BY:	KBS
CHECKED BY:	JGS
DATE:	4/05/10
SCALE:	AS NOTED
CAD I.D.:	W081068SS0

PROJECT:
SITE PLAN DOCUMENTS
FOR
TD Bank

408 MASSACHUSETTS AVENUE
MIDDLESEX COUNTY
ACTON, MASSACHUSETTS

BOHLER ENGINEERING
352 TURNPIKE ROAD
SOUTHBOROUGH, MA 01772
Phone: (508) 480-9900
Fax: (508) 480-9080
www.BohlerEngineering.com

W.D. GOEBEL
PROFESSIONAL ENGINEER
MASSACHUSETTS LICENSE No. 42644
RHODE ISLAND LICENSE No. 7268
CONNECTICUT LICENSE No. 21854
NEW HAMPSHIRE LICENSE No. 10280
MAINE LICENSE No. 9490

SHEET TITLE:
LANDSCAPE PLAN

SHEET NUMBER:
9
OF 14

REV. 0