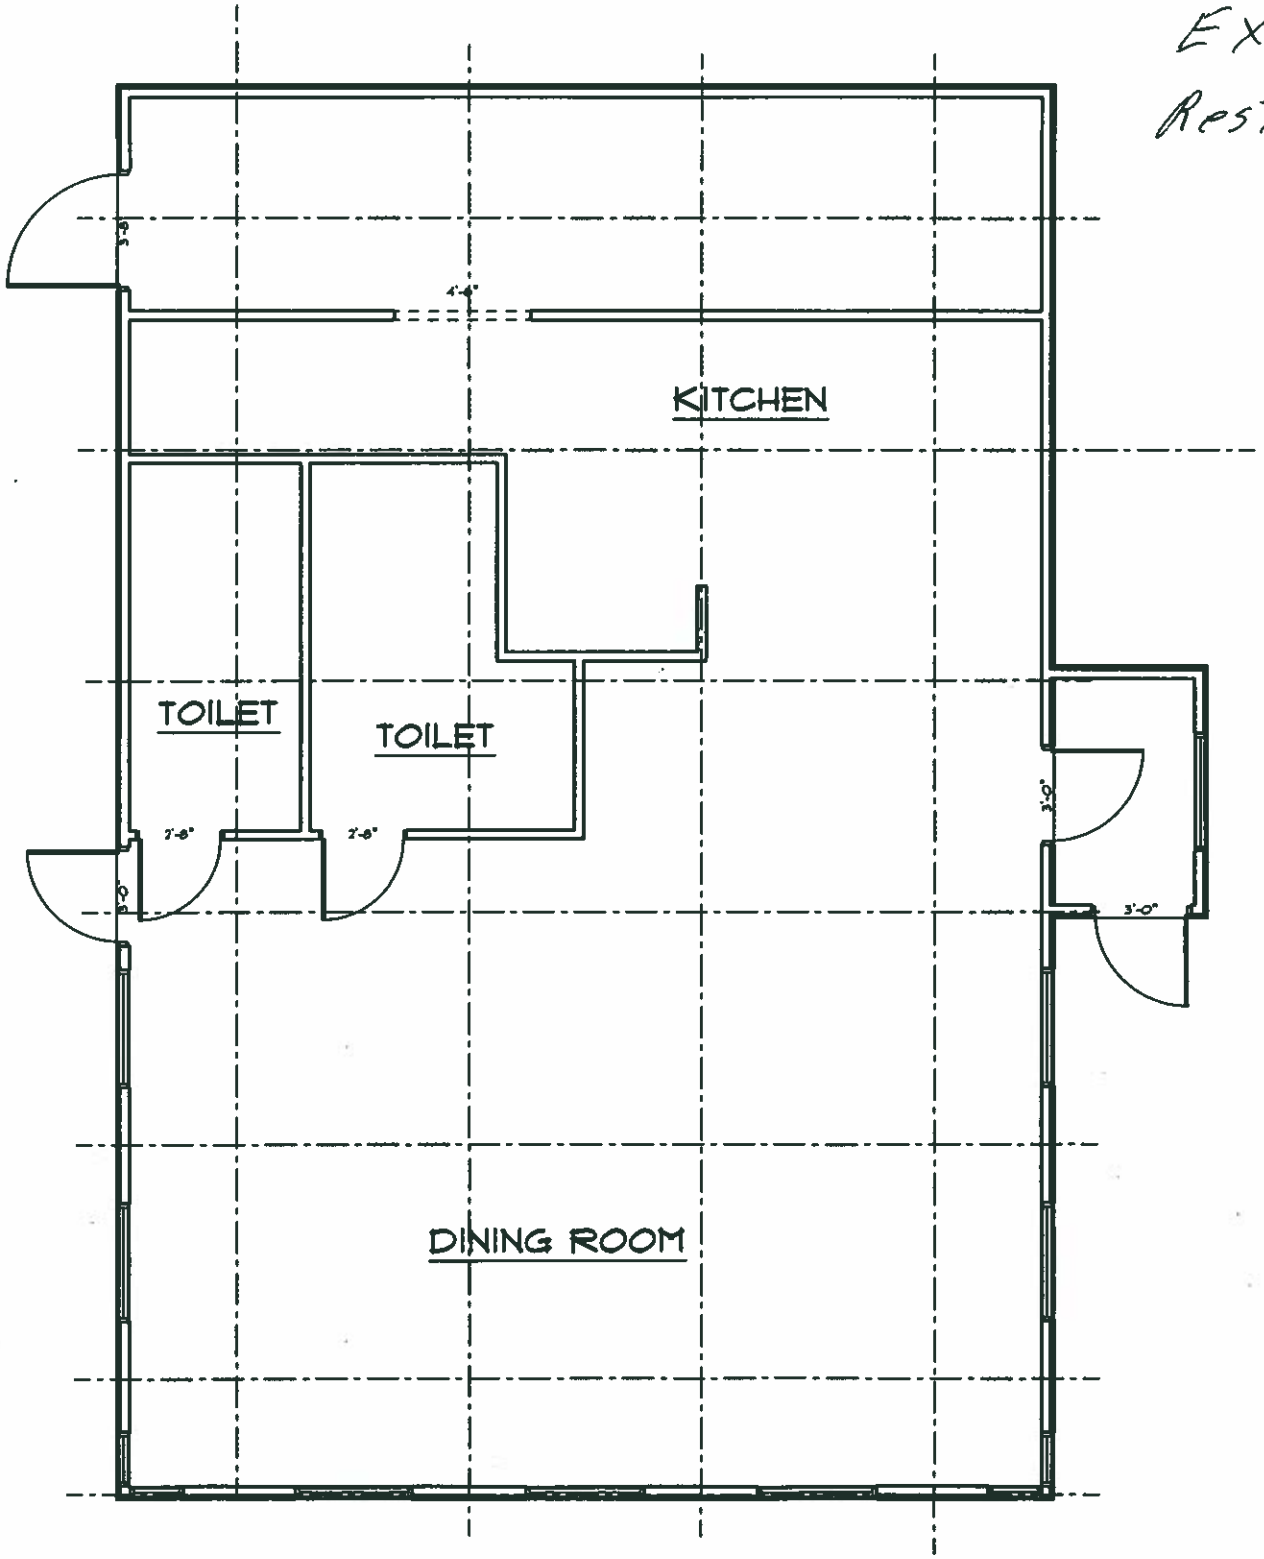Existing Restaurant Layout