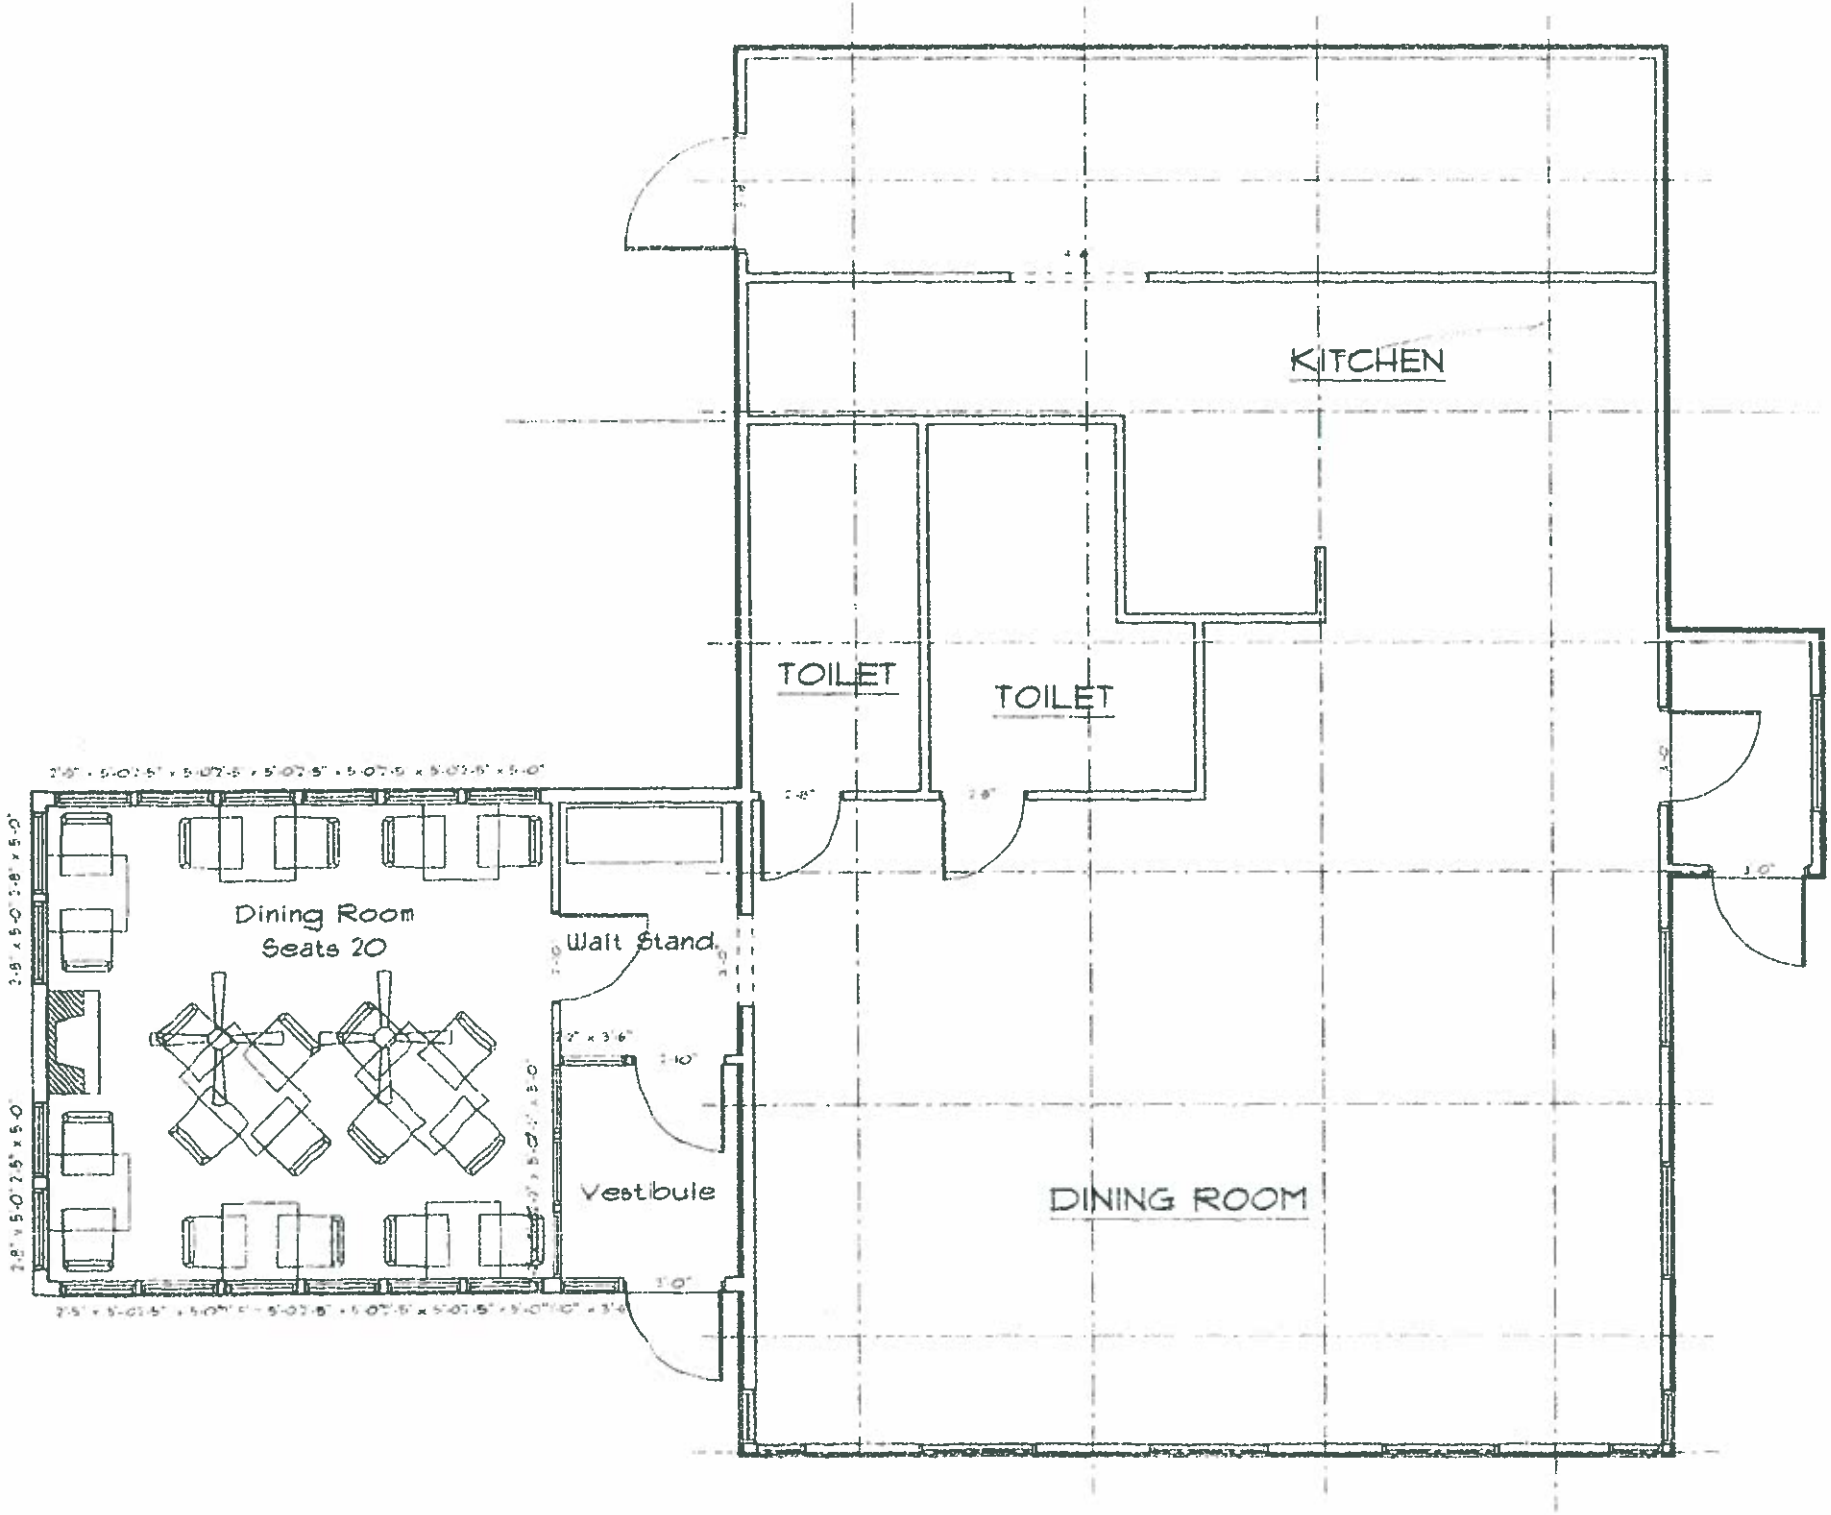
KITCHEN
TOILET
TOILET
Dining Room
Seats 20
Wait Stand
Vestibule
DINING ROOM

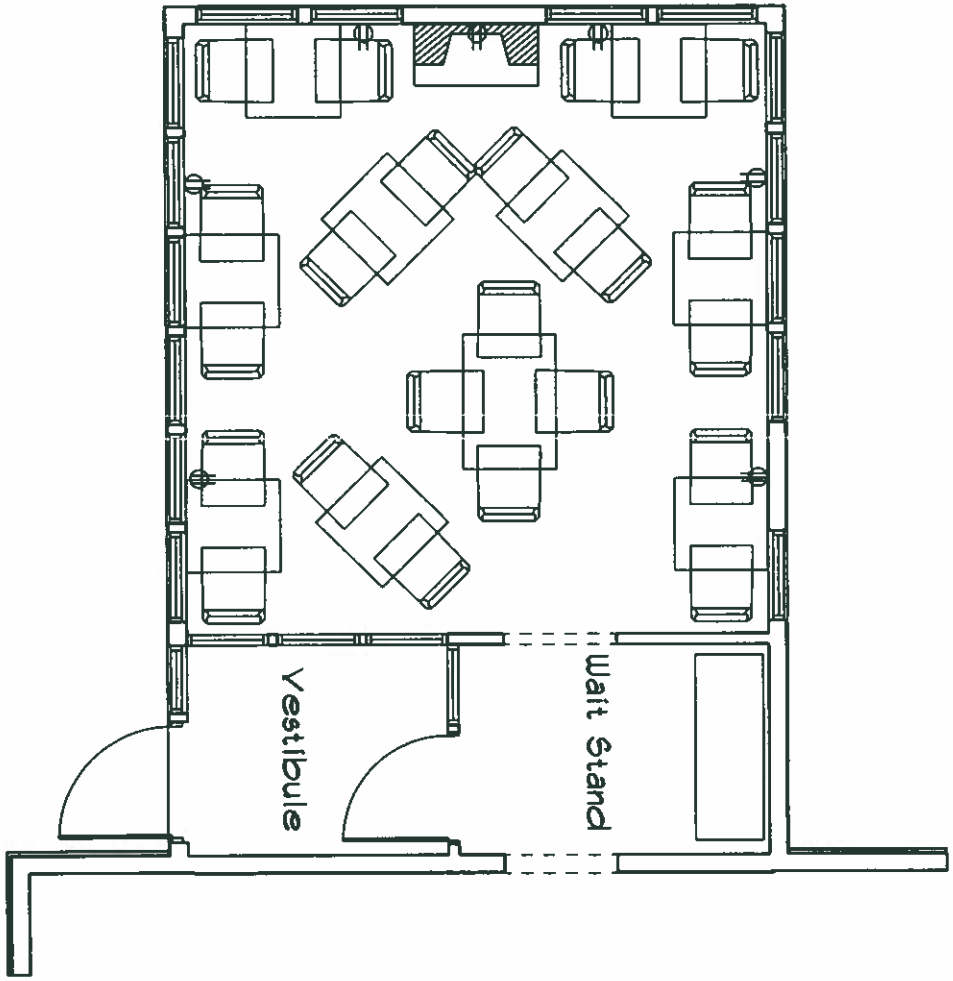

160 Southbridge St
Auburn, MA 01501
Tel: 508-798-2600
Fax: 508-798-3034
www.sunroomsbybrady.com

Brady-Built SUNROOMS

Drawn:	RW
Date:	04/03/09
Scale:	1/4"=1'-0"

Monsoon Indian Bistro
273 Great Road
Acton, MA 01720

Floor Plan-Alt A