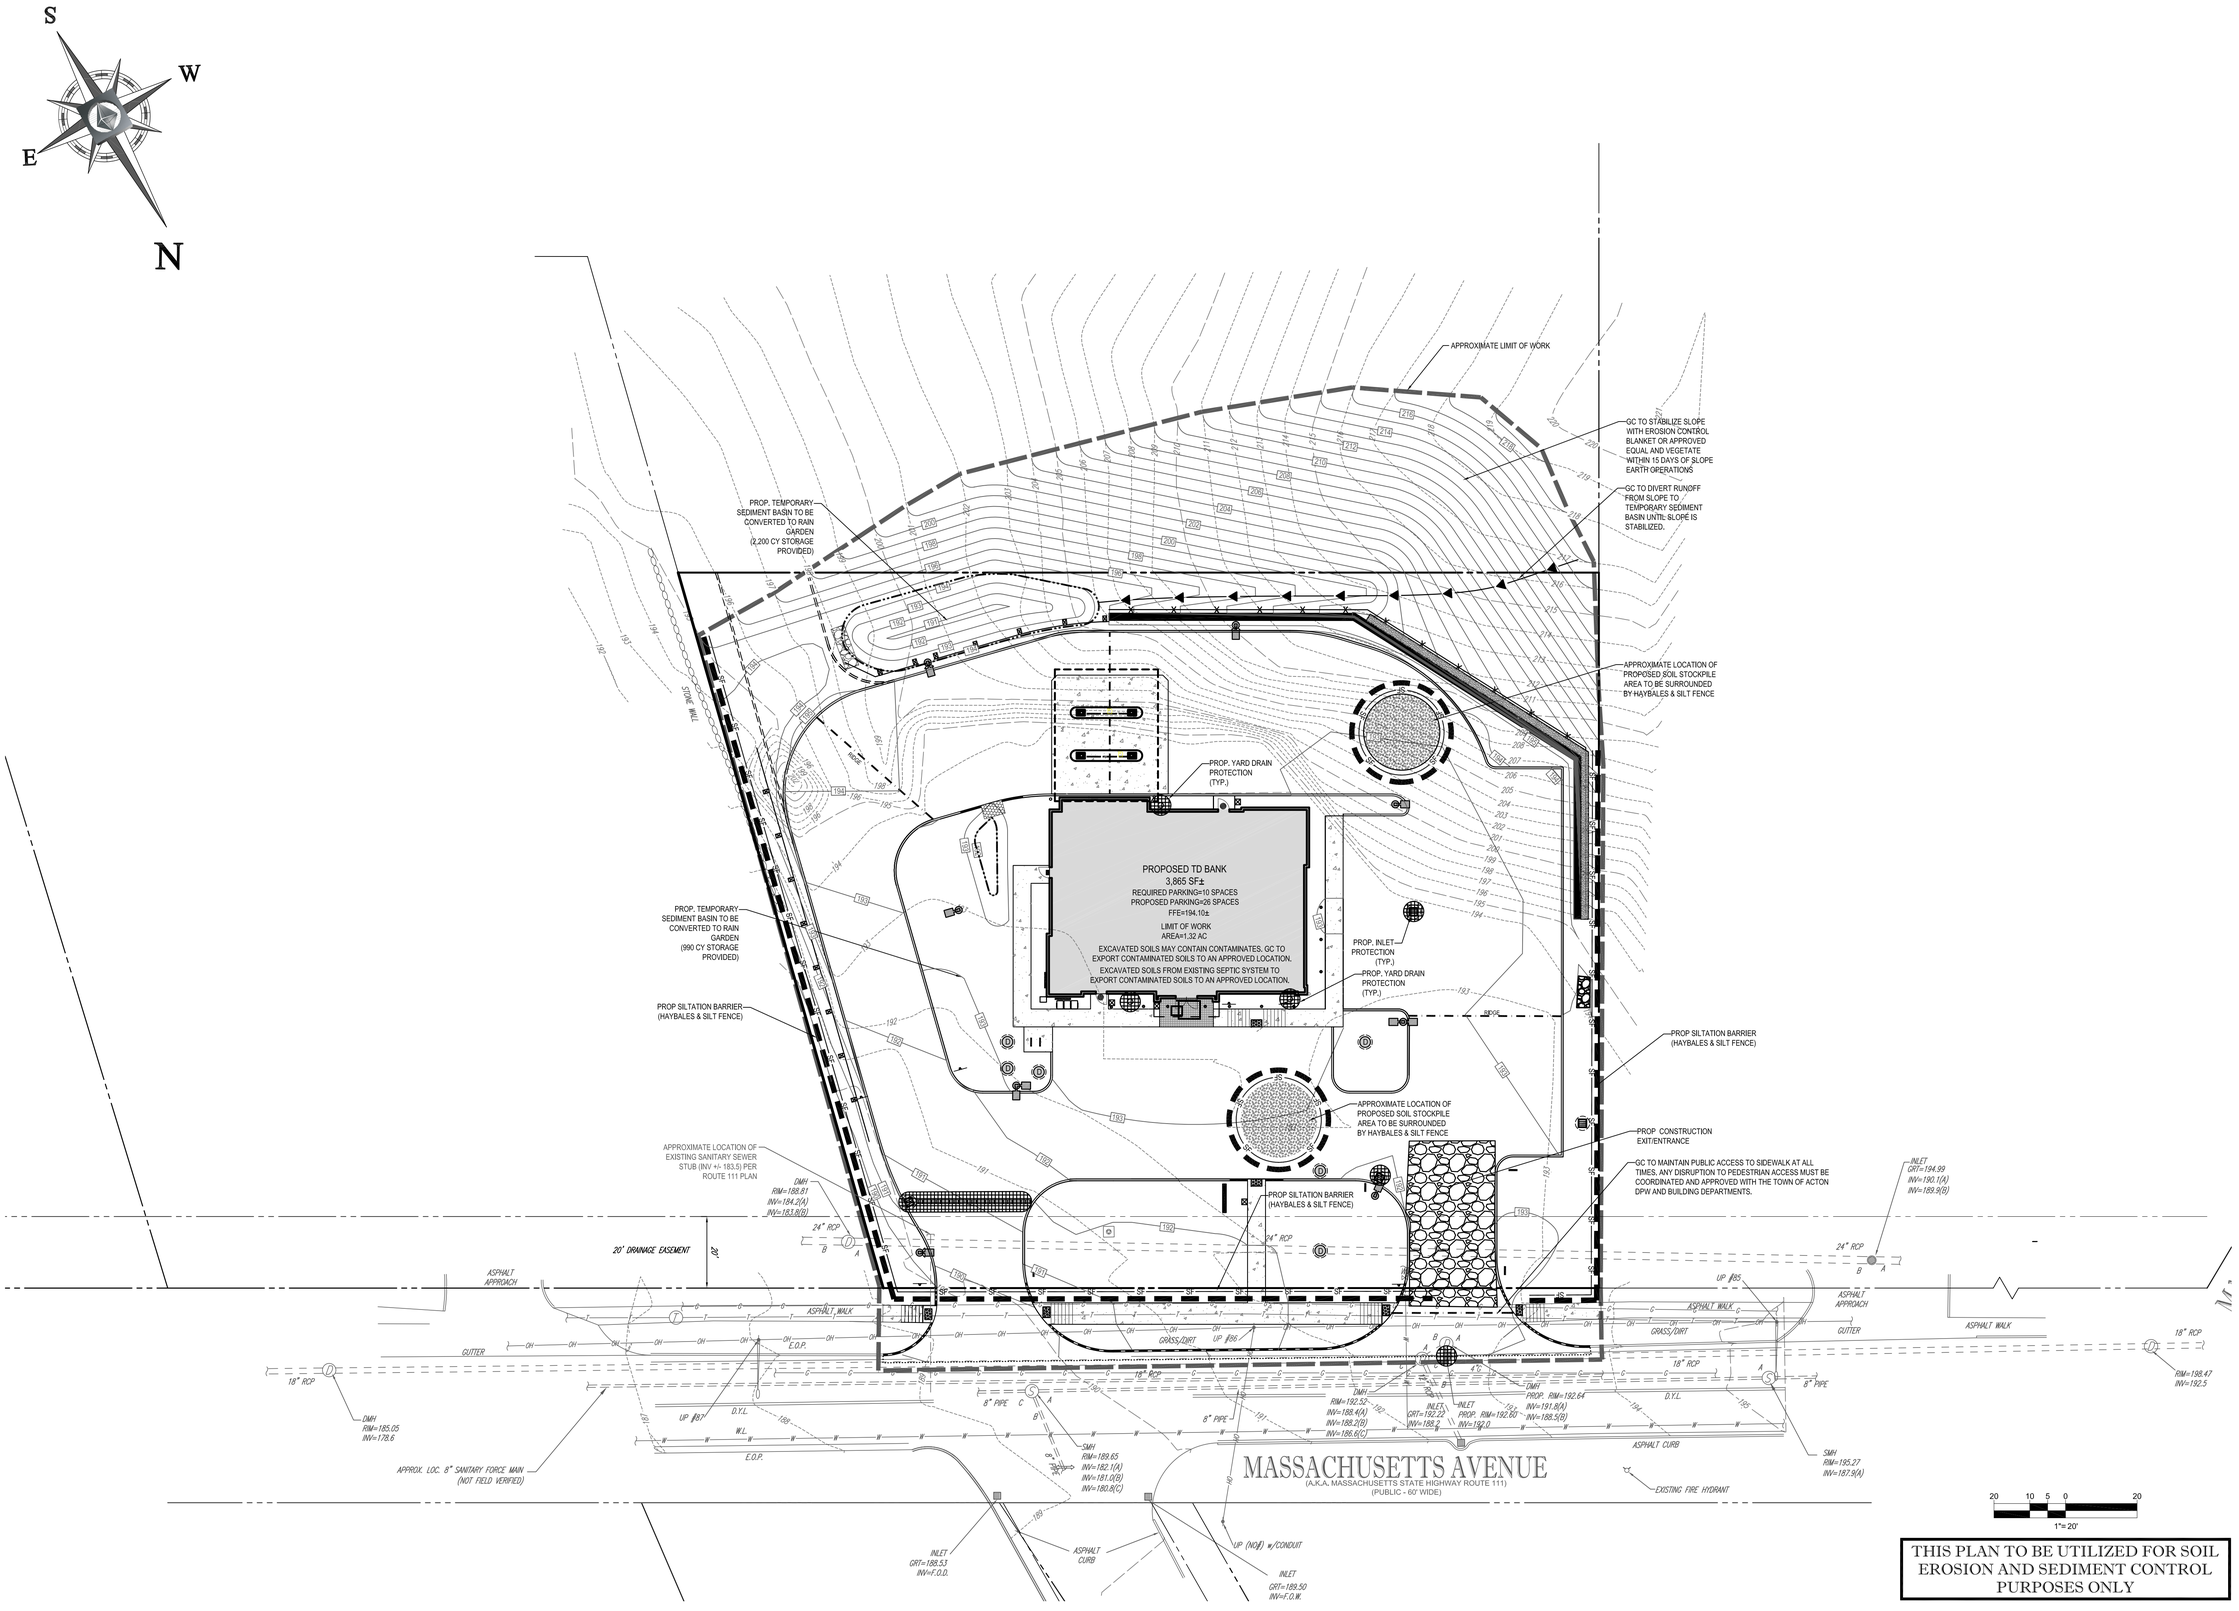

THIS PLAN TO BE UTILIZED FOR SOIL EROSION AND SEDIMENT CONTROL PURPOSES ONLY

BOHLER ENGINEERING

CORPORATE OFFICE: ◆ WARREN, NJ

OFFICES: ◆ SOUTHBOROUGH, MA ◆ PITTSBURGH, PA ◆ TOWSON, MD ◆ ALBANY, NY ◆ RICHMOND, VA ◆ RICHMONDMA, NY ◆ CENTER VALLEY, PA ◆ CHALCONT, PA ◆ WILMERDING, PA ◆ STERLING, VA ◆ WINDSOR, CT ◆ FORT LAUDERDALE, FL

CIVIL & CONSULTING ENGINEERS
SURVEYORS
PROJECT MANAGERS
ENVIRONMENTAL CONSULTANTS
LANDSCAPE ARCHITECTS

THIS DRAWING AND SPECIFICATION, AS AN INSTRUMENT OF SERVICE, IS PROPERTY OF BOHLER ENGINEERING, INC. AND MUST BE RETURNED UPON REQUEST. REPRODUCTION OF THIS DOCUMENT OR ANY PART THEREOF IS PROHIBITED WITHOUT WRITTEN CONSENT OF BOHLER ENGINEERING, INC. APPROVED WORKS AND SUBJECT PLANS SHALL BE STAMPED FOR CONSTRUCTION PURPOSES. © 2009 BOHLER ENGINEERING.

REVISIONS

REV	DATE	COMMENT	BY
1	06/21/10	REVS PER TOWN COMMENT	EGD
2			
3			
4			
5			
6			
7			
8			
9			

THE FOLLOWING STATES REQUIRE NOTIFICATION BY EXCAVATORS, DESIGNERS, OR ANY PERSON PREPARING TO DISTURB THE EARTH'S SURFACE ANYWHERE IN THE STATE.
(MA, ME, NH, RI, VT 1-888-344-7233)
(CT 1-800-922-4455)
(NY 1-800-962-7962)

PERMIT SET

PROJECT No.:	W081068
DRAWN BY:	KBS
CHECKED BY:	JGS/MM
DATE:	5/04/10
SCALE:	AS NOTED
CAD I.D.:	w081068ss1

PROJECT:
SITE PLAN DOCUMENTS
FOR
TD Bank

408 MASSACHUSETTS AVENUE
MIDDLESEX COUNTY
ACTON, MASSACHUSETTS

BOHLER ENGINEERING
352 TURNPIKE ROAD
SOUTHBOROUGH, MA 01772
Phone: (508) 480-9900
Fax: (508) 480-9080
www.BohlerEngineering.com

W.D. GOEBEL
PROFESSIONAL ENGINEER
MASSACHUSETTS LICENSE No. 42644
, RHODE ISLAND LICENSE No. 7268
CONNECTICUT LICENSE No. 21854
NEW HAMPSHIRE LICENSE No. 19280
MAINE LICENSE No. 9490

SHEET TITLE:
SOIL EROSION & SEDIMENT CONTROL PLAN

SHEET NUMBER:
7
OF 1

REV. 1 - 06-21-10

P:\08\TD Banknorth\W081068\DWG\w081068ss1.dwg, 07-SEC, 7/16/2010 2:53:19 PM, dlabonte, Adobe PDF, ARCH D, 1:1