LANDSCAPE SCHEDULE

KEY	QTY	BOTANICAL NAME	COMMON NAME	SIZE	REMARKS
SHADE TREE					
GTIS	7	GLEDITSIA TRIACANTHOS VAR. INTERMIS 'SHADEMASTER'	SHADEMASTER HONEYLOCUST	2 1/2-3" CAL.	B+B
ORNAMENTAL TREE					
MRJ	1	MALUS 'RED JADE'	RED JADE CRABAPPLE	2-2 1/2" CAL.	B+B
EVERGREEN SHRUB					
ICG	22	ILEX X MESERVEAE 'CHINA GIRL'	CHINA GIRL HOLLY	30-36"	B+B
IGC	38	ILEX GLABRA COMPACTA	DWARF INKBERRY HOLLY	24-30"	#5 CAN
IGS	24	ILEX GLABRA 'SHAMROCK'	SHAMROCK INKBERRY HOLLY	24-30"	#5 CAN
IVWR	7	ILEX VERTICILLATA 'WINTER RED'	WINTER RED WINTERBERRY HOLLY	30-36"	#5 CAN
JHY	23	JUNIPERUS HORIZONTALIS 'YOUNGSTOWN'	ANDORRA JUNIPER	18-24" SPRD	#3 CAN
TH	18	"TAXUS MEDIA 'HICKSII'"	HICKS YEW	30-36"	B+B
TOE	13	THUJA OCCIDENTALIS 'EMERALD'	EMERALD GREEN ARBORVITAE	5-6'	B+B
	145				
DECIDUOUS SHRUB					
CS	4	CORNUS SERICEA (FORMERLY STOLONIFERA)	RED OSIER DOGWOOD	2-3'	B+B
MP	7	MYRICA PENSYLVANICA	NORTHERN BAYBERRY	30-36"	B+B
SBG	16	SPIREA X BUMALDA 'GOLDFLAME'	GOLD FLAME SPIREA	15-18"	#3 CAN
SJLP	21	SPIREA JAPONICA 'LITTLE PRINCESS'	LITTLE PRINCESS SPIREA	15-18"	#3 CAN
	45				

NOTE: IF ANY DISCREPANCIES OCCUR BETWEEN AMOUNTS SHOWN IN THE PLAN AND THE PLANT LIST, THE PLAN SHALL DICTATE.

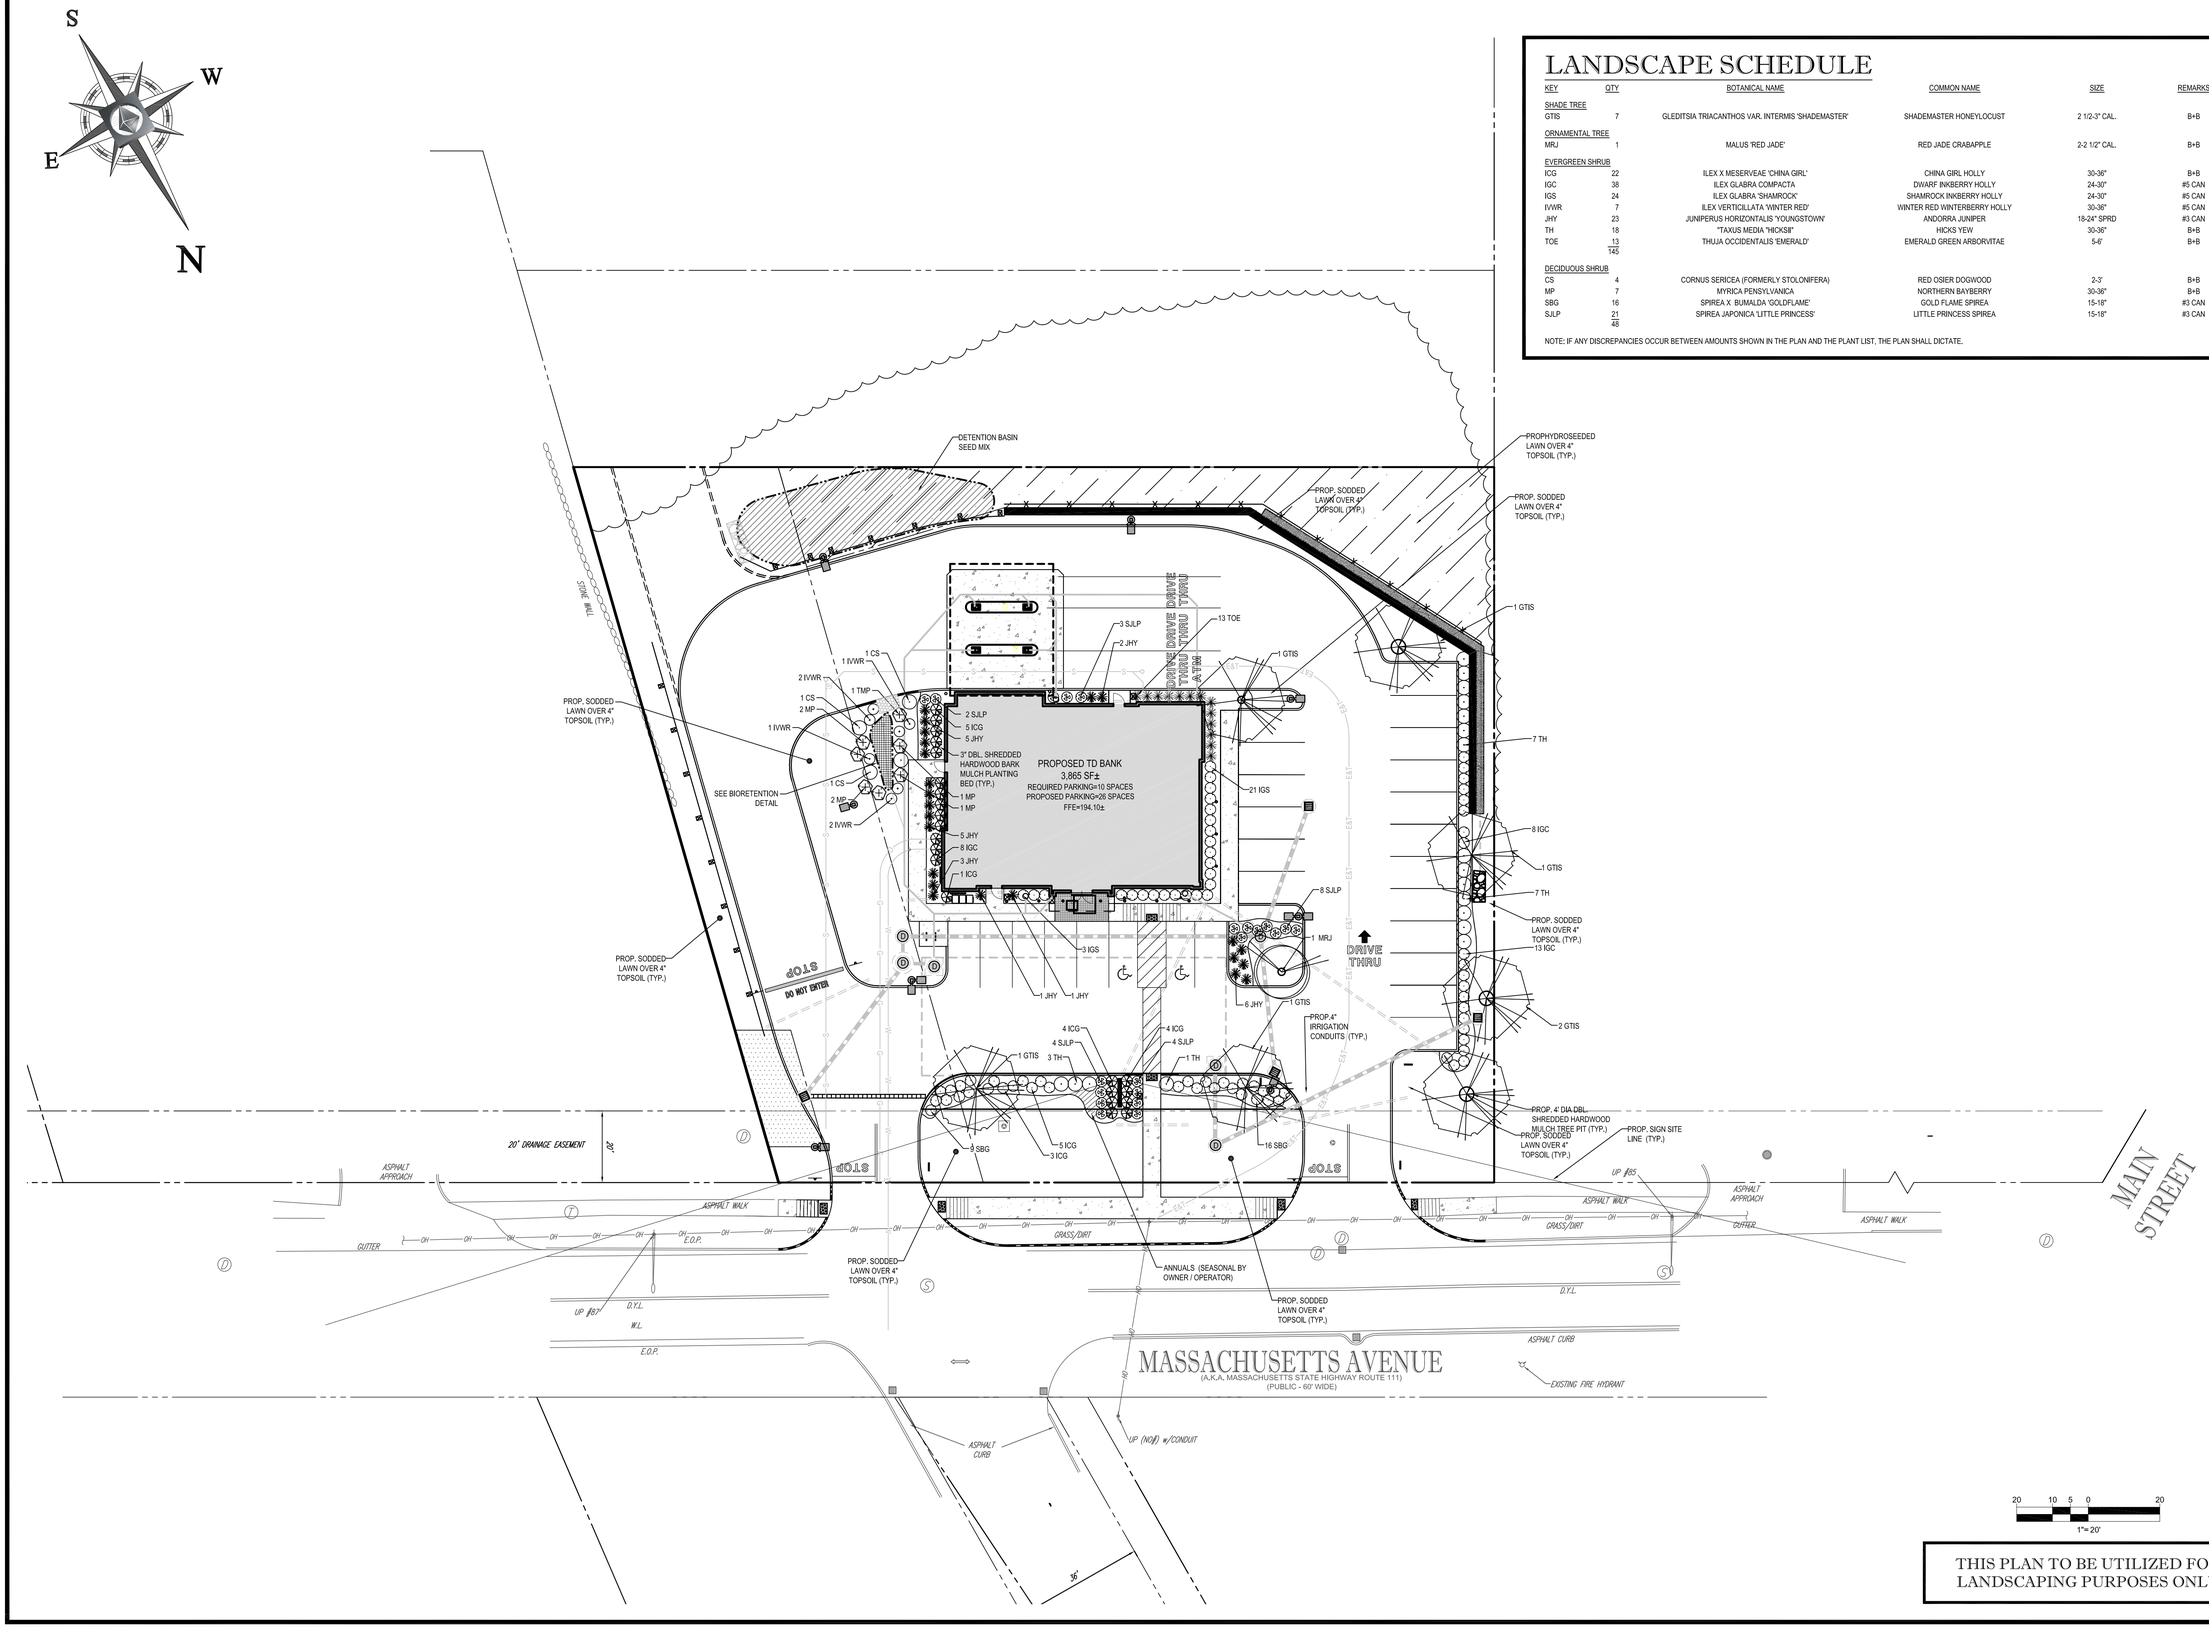

THIS PLAN TO BE UTILIZED FOR LANDSCAPING PURPOSES ONLY

BOHLER ENGINEERING

CIVIL & CONSULTING ENGINEERS
SURVEYORS
PROJECT MANAGERS
ENVIRONMENTAL CONSULTANTS
LANDSCAPE ARCHITECTS

CORPORATE OFFICE:
◆ WARREN, NJ
OFFICES:
◆ SOUTHBOROUGH, MA
◆ PHILADELPHIA, PA
◆ TOWSON, MD
◆ LANCASTER, PA
◆ ROANOKE, VA
◆ CENTER VALLEY, PA
◆ CHALFONT, PA
◆ PITTSBURGH, PA
◆ STERLING, VA
◆ HARRISBURG, PA
◆ FORT LAUDERDALE, FL

THESE PLANS AND DESIGNS INCORPORATED HEREON, AS INSTRUMENTS OF SERVICE, ARE AND SHALL REMAIN THE PROPERTY OF BOHLER ENGINEERING (MA), LLC WHETHER THE PROJECT FOR WHICH THEY ARE MADE IS EXECUTED OR NOT. THE REUSE OF THESE PLANS FOR ANY OTHER PROJECT, EXTENSION OF THIS PROJECT OR OTHER LOCATIONS WITHOUT THE EXPRESS WRITTEN PERMISSION AND ADAPTATION BY BOHLER ENGINEERING (MA), LLC SHALL BE UNLAWFUL AND WITHOUT LIABILITY OR LEGAL EXPOSURE TO BOHLER ENGINEERING (MA), LLC. ALL PERSONS USING SUCH PLANS FOR UNAUTHORIZED PURPOSES AGREE TO INDEMNIFY AND HOLD HARMLESS BOHLER ENGINEERING (MA), LLC FROM ALL DAMAGES, LOSSES AND EXPENSES INCLUDING ATTORNEY'S FEES ARISING OUT OF OR RESULTING THEREFROM. ANY MODIFICATIONS TO THESE PLANS MUST BE REPORTED IMMEDIATELY TO BOHLER ENGINEERING (MA), LLC. ALL DESIGNS, DRAWINGS AND MODELS MADE AVAILABLE BY BOHLER ENGINEERING (MA), LLC, UNLESS OTHERWISE AGREED TO, SHALL BE RETURNED UPON REQUEST OR COMPLETION OF THE PROJECT FOR WHICH THEY WERE PREPARED. ANY REUSE WITHOUT WRITTEN VERIFICATION OR ADAPTATION BY BOHLER ENGINEERING (MA), LLC FOR THE SPECIFIC PURPOSE INTENDED WILL BE AT USER'S SOLE RISK AND WITHOUT LIABILITY OR LEGAL EXPOSURE TO BOHLER ENGINEERING (MA), LLC. USER SHALL INDEMNIFY AND HOLD HARMLESS BOHLER ENGINEERING (MA), LLC FROM ALL CLAIMS, DAMAGES, LOSSES AND EXPENSES INCLUDING ATTORNEY'S FEES ARISING OUT OF OR RESULTING THEREFROM. ANY MODIFICATIONS TO THESE PLANS MUST BE REPORTED IMMEDIATELY TO BOHLER ENGINEERING (MA), LLC. © 2008 BOHLER ENGINEERING

REVISIONS

REV	DATE	COMMENT	BY
1	06/21/10	REVS PER TOWN COMMENT	EGD
2			
3			
4			
5			
6			
7			
8			
9			

THE FOLLOWING STATES REQUIRE NOTIFICATION BY EXCAVATORS, DESIGNERS, OR ANY PERSON PREPARING TO DISTURB THE EARTH'S SURFACE ANYWHERE IN THE STATE.
(MA, ME, NH, RI, VT 1-888-344-7233)
(CT 1-800-922-4455)
(NY 1-800-962-7962)

PERMIT SET

PROJECT No.:	W081068
DRAWN BY:	KBS
CHECKED BY:	JGS/MM
DATE:	5/04/10
SCALE:	AS NOTED
CAD I.D.:	w081068ss1

PROJECT:

SITE PLAN DOCUMENTS

FOR

TD Bank

408 MASSACHUSETTS AVENUE
MIDDLESEX COUNTY
ACTON, MASSACHUSETTS

BOHLER ENGINEERING
352 TURNPIKE ROAD
SOUTHBOROUGH, MA 01772
Phone: (508) 480-9900
Fax: (508) 480-9080
www.BohlerEngineering.com

W.D. GOEBEL
PROFESSIONAL ENGINEER
MASSACHUSETTS LICENSE No. 42644
RHODE ISLAND LICENSE No. 7268
CONNECTICUT LICENSE No. 21854
NEW HAMPSHIRE LICENSE No. 10280
MAINE LICENSE No. 9490

SHEET TITLE:

LANDSCAPE PLAN

SHEET NUMBER:

9
OF 1

REV. 1 - 06-21-10

P:\08\TD Banknorth\W081068\DWG\w081068ss1.dwg, 09-Landscape, 7/16/2010 2:55:28 PM, dlaborte, Adobe PDF, ARCH D, 1:1