LAST REVISED: 12-20-2010

TD ACTON

408 MASSACHUSETTS AVENUE
ACTON, MA

Bergmeyer
Architecture and Interiors
Bergmeyer Associates, Inc.

LAST REVISED: 12-20-2010

TD ACTON

408 MASSACHUSETTS AVENUE
ACTON, MA

Bergmeyer
Architecture and Interiors
Bergmeyer Associates, Inc.

LAST REVISED: 12-20-2010

TD ACTON

408 MASSACHUSETTS AVENUE
ACTON, MA

Bergmeyer
Architecture and Interiors
Bergmeyer Associates, Inc.

LAST REVISED: 12-20-2010

TD ACTON

408 MASSACHUSETTS AVENUE
ACTON, MA

Bergmeyer
Architecture and Interiors
Bergmeyer Associates, Inc.

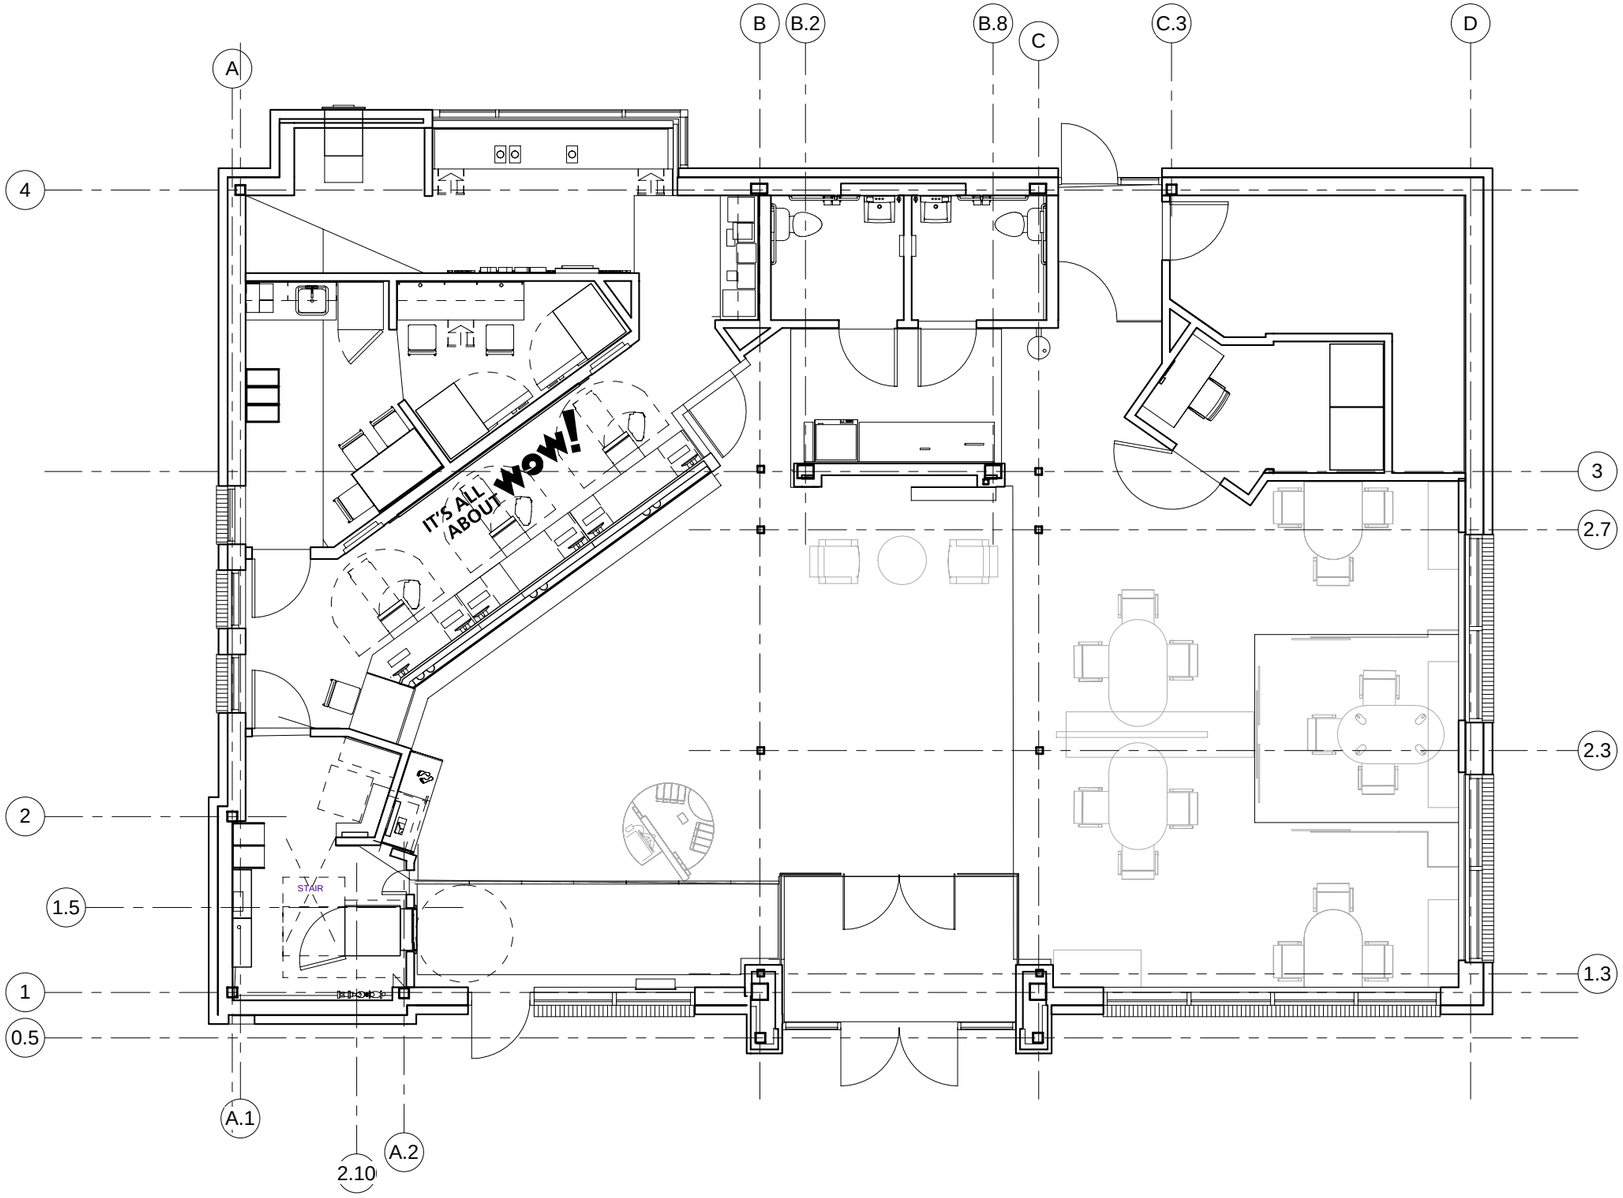

PROGRAM REQUIREMENTS

DESCRIPTION	QTY.
BUILDING S.F.	2951SF
TELLERS	5
A.D.A. TELLERS	1
CSR DESKS	5
STANDING CSR DESKS	0
OFFICES	1
ATM-INTERIOR - FRONT	1
ATM-INTERIOR - REAR	0
ATM-INTERIOR - WALK-UP	0
ATM-DRIVE UP	1
SAFE DEPOSIT BOXES	2 NESTS
LEED PROJECTION POINTS (LEVEL)	X
DRIVE-THRU LANES	3
ATTACHED DRIVE-THRU	N
PENNY ARCADE	1
KIDS ZONE	0

NOTES:

PLAN: NOT TO SCALE

LAST REVISED: 12-20-2010

TD ACTON

408 MASSACHUSETTS AVENUE
ACTON, MA

Bergmeyer
Architecture and Interiors
Bergmeyer Associates, Inc.

SIGNAGE COMPLIANCE

THE FOLLOWING INFORMATION IS BASED ON A REVIEW OF THE LOCAL ZONING CODE REGARDING SIGNAGE REGULATIONS. ALL RECOMMENDATIONS ARE SUBJECT TO LANDLORD AND GOVERNING JURISDICTION REVIEW AND APPROVAL.

SITE ZONING:

SIGNAGE ORDINANCE:

SEE SITE PLAN

PROPOSED BUILDING SIGNAGE:

SEE SITE PLAN

LOCATION	PROPOSED SIGNAGE MODEL NUMBER	SIGNAGE S.F.	ILLUM.	S.F. ALLOWED	ILLUM. ALLOWED	VARIANCE REQUIRED
MASSACHUSETTS AVE.	(2) T-WS-SH-4'6"	44.9				
	T-CL-2'2"h	17.6				
	T-MONUMENT-24SF	24				

NOTES:

SITE I.D. SIGN: Y/N

TOTAL PROPOSED BUILDING SIGNAGE:

WALL: 62.5 SF FREESTANDING: 24 SF

ATTORNEY APPROVAL RATING:

LAST REVISED: 12-20-2010

TD ACTON

408 MASSACHUSETTS AVENUE
ACTON, MA

Bergmeyer
Architecture and Interiors
Bergmeyer Associates, Inc.

LAST REVISED: 12-20-2010

TD ACTON

408 MASSACHUSETTS AVENUE
ACTON, MA

Bergmeyer
Architecture and Interiors
Bergmeyer Associates, Inc.