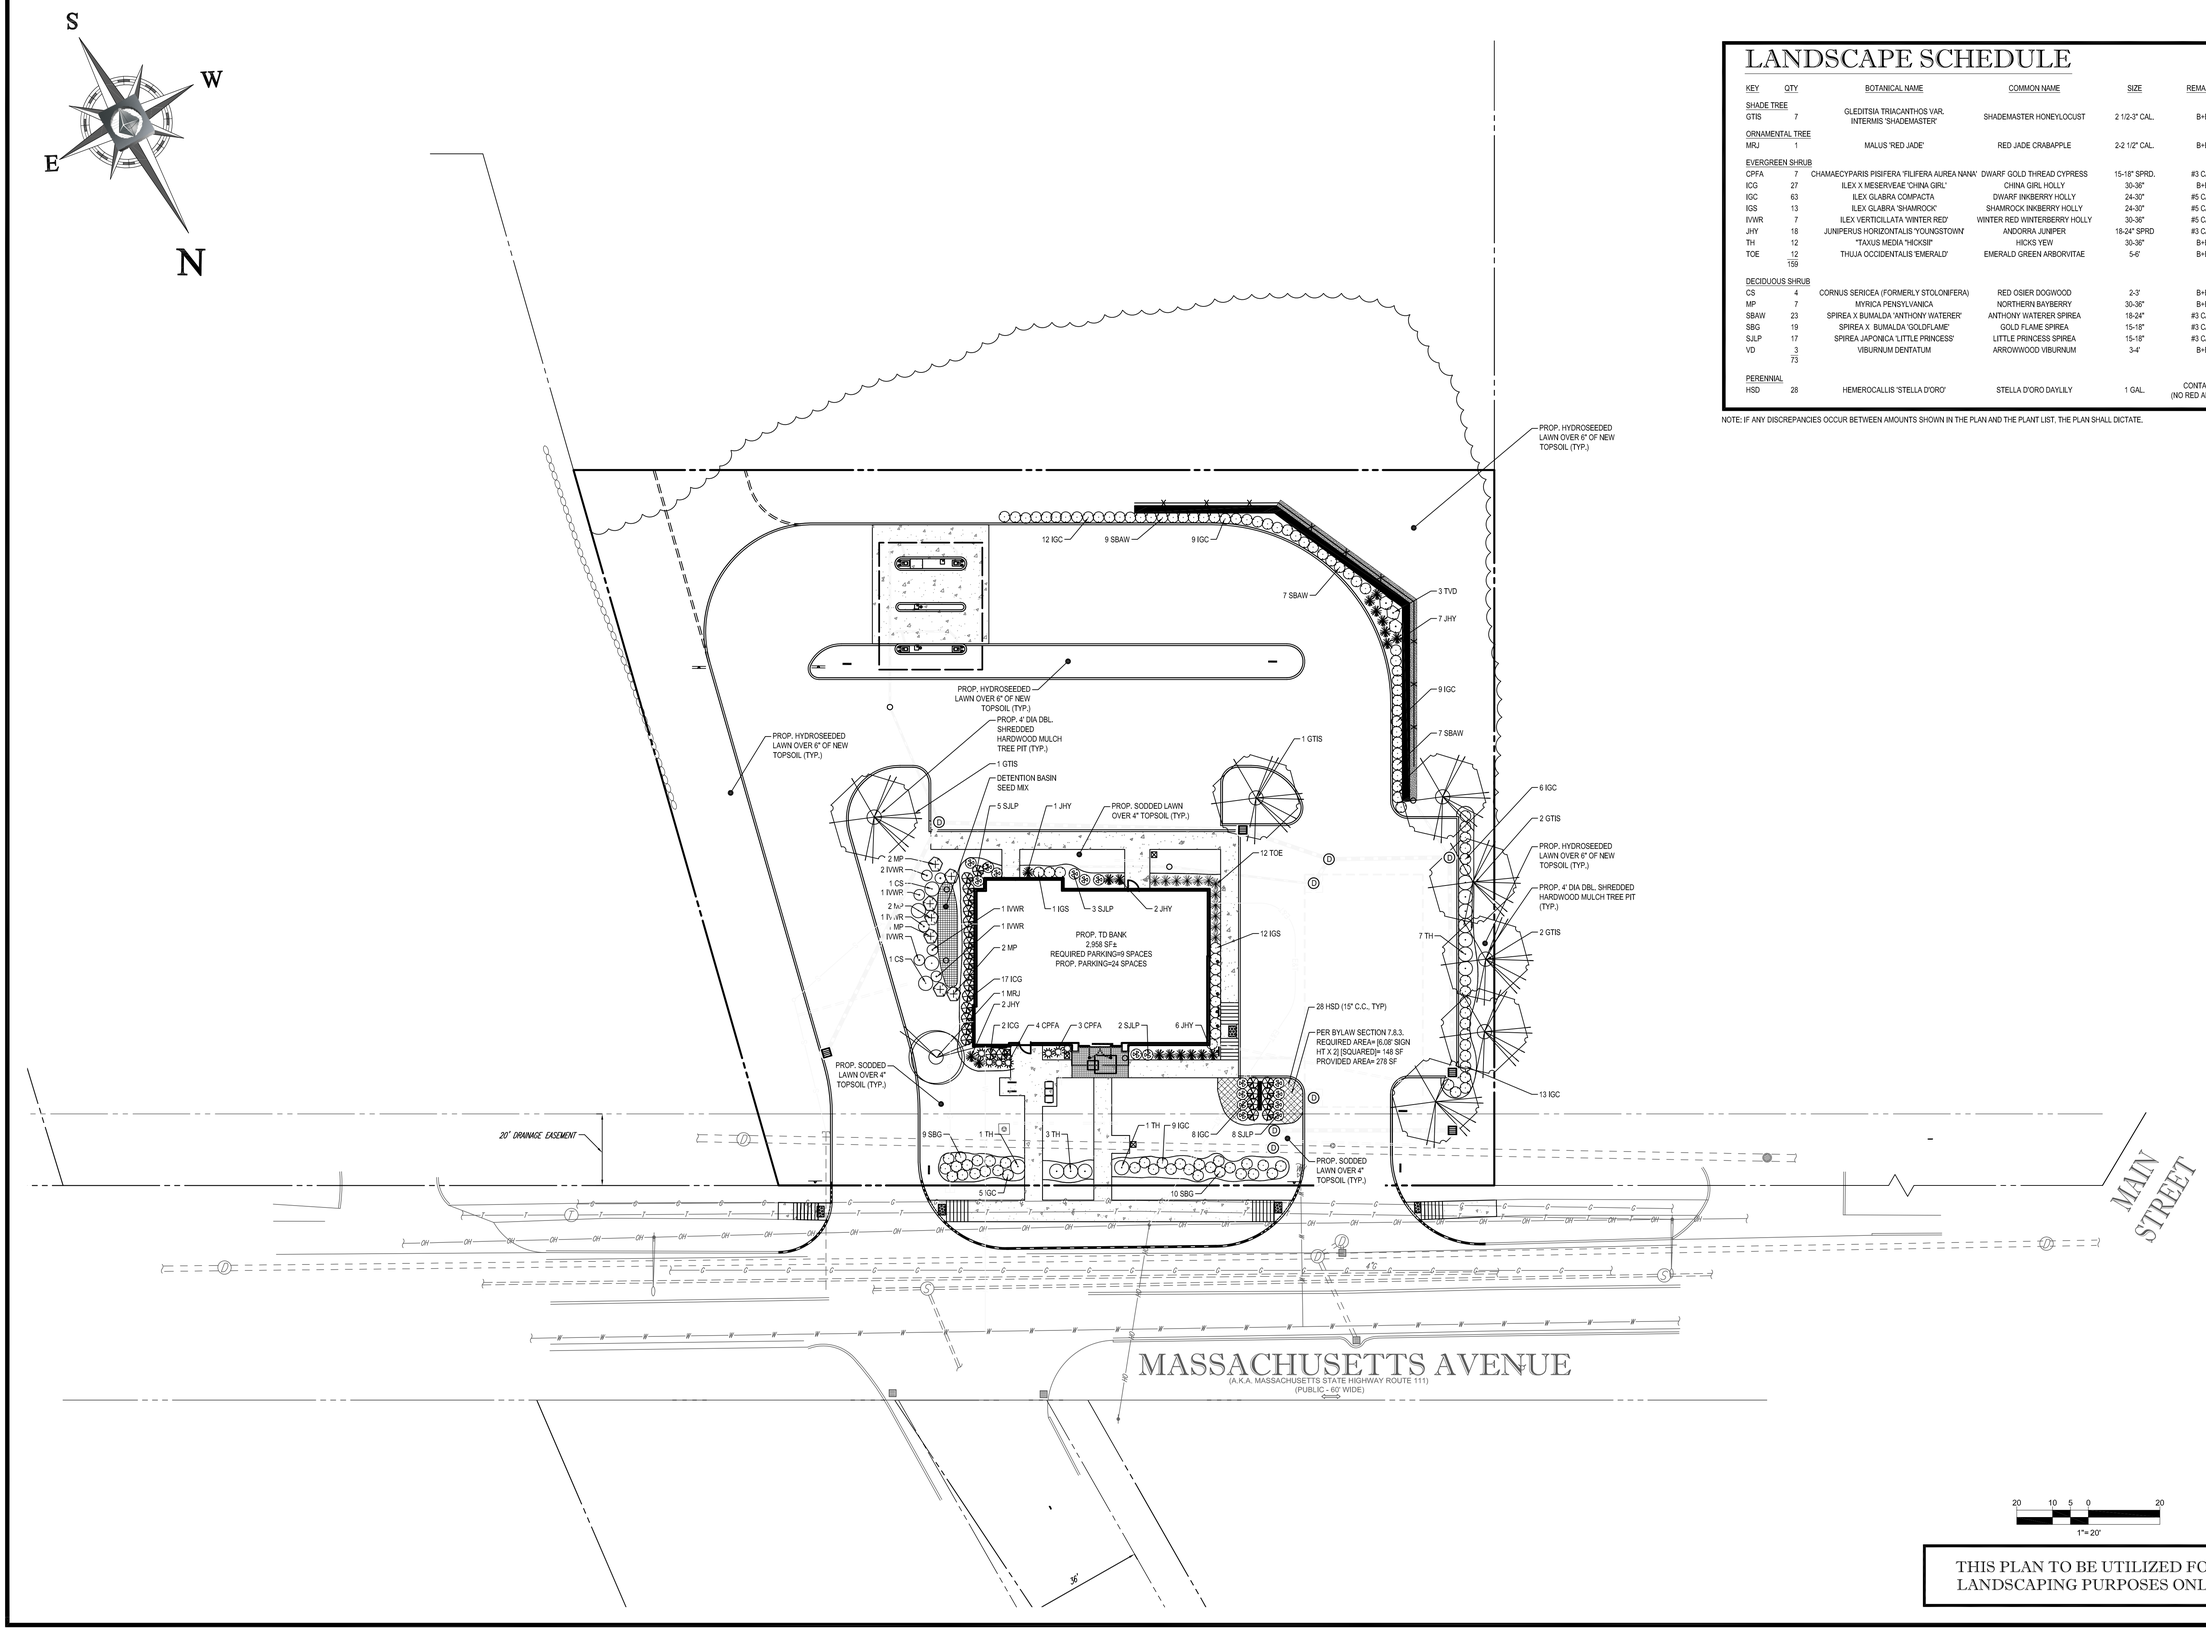

LANDSCAPE SCHEDULE

KEY	QTY	BOTANICAL NAME	COMMON NAME	SIZE	REMARKS
SHADE TREE					
GTIS	7	GLEDITSIA TRIACANTHOS VAR. INTERMIS 'SHADEMASTER'	SHADEMASTER HONEYLOCUST	2 1/2-3" CAL.	B+B
ORNAMENTAL TREE					
MRJ	1	MALUS 'RED JADE'	RED JADE CRABAPPLE	2-2 1/2" CAL.	B+B
EVERGREEN SHRUB					
CPFA	7	CHAMAECYPARIS PISIFERA 'FILIFERA AUREA NANA'	DWARF GOLD THREAD CYPRESS	15-18" SPRD.	#3 CAN
ICG	27	ILEX X MESERVEAE 'CHINA GIRL'	CHINA GIRL HOLLY	30-36"	B+B
IGC	63	ILEX GLABRA COMPACTA	DWARF INKBERRY HOLLY	24-30"	#5 CAN
IGS	13	ILEX GLABRA 'SHAMROCK'	SHAMROCK INKBERRY HOLLY	24-30"	#5 CAN
IVWR	7	ILEX VERTICILLATA 'WINTER RED'	WINTER RED WINTERBERRY HOLLY	30-36"	#5 CAN
JHY	18	JUNIPERUS HORIZONTALIS 'YOUNGSTOWN'	ANDORRA JUNIPER	18-24" SPRD	#3 CAN
TH	12	*TAXUS MEDIA "HICKSII"	HICKS YEW	30-36"	B+B
TOE	12	THUJA OCCIDENTALIS 'EMERALD'	EMERALD GREEN ARBORVITAE	5-6'	B+B
	159				
DECIDUOUS SHRUB					
CS	4	CORNUS SERICEA (FORMERLY STOLONIFERA)	RED OSIER DOGWOOD	2-3'	B+B
MP	7	MYRICA PENSYLVANICA	NORTHERN BAYBERRY	30-36"	B+B
SBAW	23	SPIREA X BUMALDA 'ANTHONY WATERER'	ANTHONY WATERER SPIREA	18-24"	#3 CAN
SBG	19	SPIREA X BUMALDA 'GOLDFLAME'	GOLD FLAME SPIREA	15-18"	#3 CAN
SJLP	17	SPIREA JAPONICA 'LITTLE PRINCESS'	LITTLE PRINCESS SPIREA	15-18"	#3 CAN
VD	3	VIBURNUM DENTATUM	ARROWWOOD VIBURNUM	3-4'	B+B
	73				
PERENNIAL					
HSD	28	HEMEROCALLIS 'STELLA D'ORO'	STELLA D'ORO DAYLILY	1 GAL.	CONTAINER (NO RED ALLOWED)

NOTE: IF ANY DISCREPANCIES OCCUR BETWEEN AMOUNTS SHOWN IN THE PLAN AND THE PLANT LIST, THE PLAN SHALL DICTATE.

THIS PLAN TO BE UTILIZED FOR LANDSCAPING PURPOSES ONLY

BOHLER ENGINEERING

CORPORATE OFFICE: ◆ WARREN, NJ

OFFICES: ◆ SOUTHBOROUGH, MA ◆ PITTSBURGH, PA ◆ TOWSON, MD ◆ ALBANY, NY ◆ ROANOKE, VA ◆ ROMULUS, MI ◆ CHALFONT, PA ◆ PALM BEACH GARDENS, FL ◆ STERLING, VA ◆ WHITEFISH, MT ◆ CENTER VALLEY, PA ◆ FORT LAUDERDALE, FL

CIVIL & CONSULTING ENGINEERS
SURVEYORS
PROJECT MANAGERS
ENVIRONMENTAL CONSULTANTS
LANDSCAPE ARCHITECTS

THE INFORMATION, DESIGNS, DRAWINGS AND SPECIFICATIONS CONTAINED HEREIN ARE THE PROPERTY OF BOHLER ENGINEERING AND SHALL NOT BE USED FOR OTHER WORK OR EXTENSIONS OF THIS PROJECT OR ANY OTHER PROJECT WITHOUT WRITTEN AUTHORIZATION FROM BOHLER ENGINEERING. ONLY APPROVED, SIGNED AND SEALED PLANS SHALL BE USED FOR CONSTRUCTION PURPOSES. © 2008 BOHLER ENGINEERING

REVISIONS

REV	DATE	COMMENT	BY
1	08/24/10	REVISED ACCESS & PARKING LAYOUT	DML
2	08/30/10	REVISED PER SREC COMMENTS	DML
3	10/14/10	REVISED REMOTE DT	DML
4	12/09/10	REVISED PER BOS DECISION	SJL
5	01/18/10	REVISED PER AMENDED DECISION	SJL
6	02/14/10	REVISED PER BD SUBMITTAL	SJL
7	02/04/11	ISSUE FOR PERMIT AND BID	SJL
8	02/10/11	REVISED PER PB SIGN REQUIREMENTS	DML
9			

THE FOLLOWING STATES REQUIRE NOTIFICATION BY EXCAVATORS, DESIGNERS, OR ANY PERSON PREPARING TO DISTURB THE EARTH'S SURFACE ANYWHERE IN THE STATE.
(MA, ME, NH, RI, VT 1-888-344-7233)
(CT 1-800-922-4455)
(NY 1-800-962-7962)

PERMIT SET

PROJECT No.:	W081068
DRAWN BY:	SJL
CHECKED BY:	JGS/MM
DATE:	05/04/10
SCALE:	AS NOTED
CAD I.D.:	W081068ss8

PROJECT:
SITE PLAN DOCUMENTS
FOR
TD Bank

408 MASSACHUSETTS AVENUE
MIDDLESEX COUNTY
TOWN OF ACTON
MASSACHUSETTS

BOHLER ENGINEERING
352 TURNPIKE ROAD
SOUTHBOROUGH, MA 01772
Phone: (508) 480-9900
Fax: (508) 480-9080
www.BohlerEngineering.com

W.D. GOEBEL
PROFESSIONAL ENGINEER
MASSACHUSETTS LICENSE No. 42644
RHODE ISLAND LICENSE No. 7268
CONNECTICUT LICENSE No. 21854
NEW HAMPSHIRE LICENSE No. 10280
MAINE LICENSE No. 9490

SHEET TITLE:
LANDSCAPE PLAN

SHEET NUMBER:
9
OF 14

REV. 8 - 02/10/11