DEMOLITION NOTES:

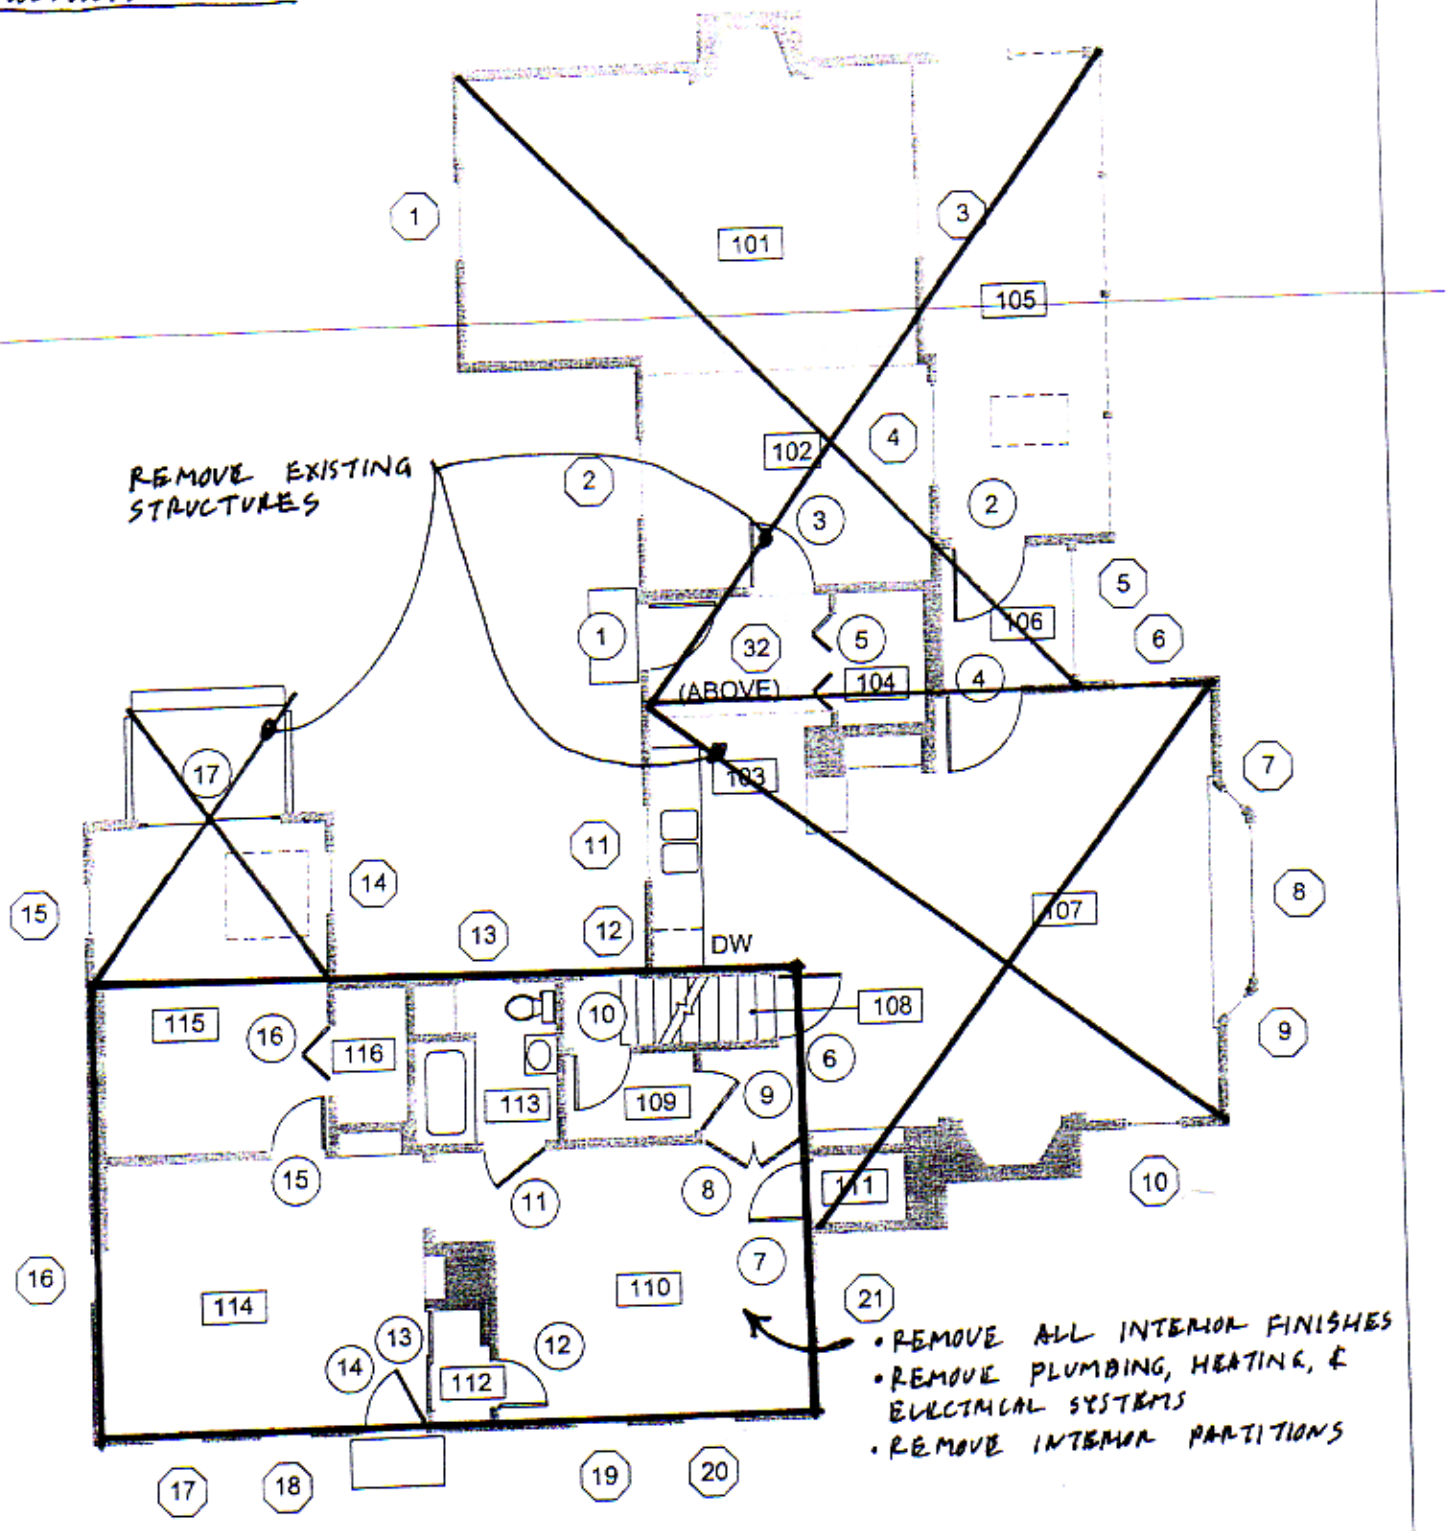

FIRST FLOOR PLAN

1/8" = 1'-0"

0' 5' 10'

N

TURK TRACEY & LARRY ARCHITECTS, LLC 110 EXCHANGE STREET PORTLAND, MAINE 04101 TEL: 207.761.9662 FAX: 207.761.9696	Feasibility Study for 17 Woodbury Lane Acton, Massachusetts TOWN OF ACTON MASSACHUSETTS	DATE: 30 OCT 98 REVISIONS: PROJECT NO.: 9816	A1 SHEET NO.: