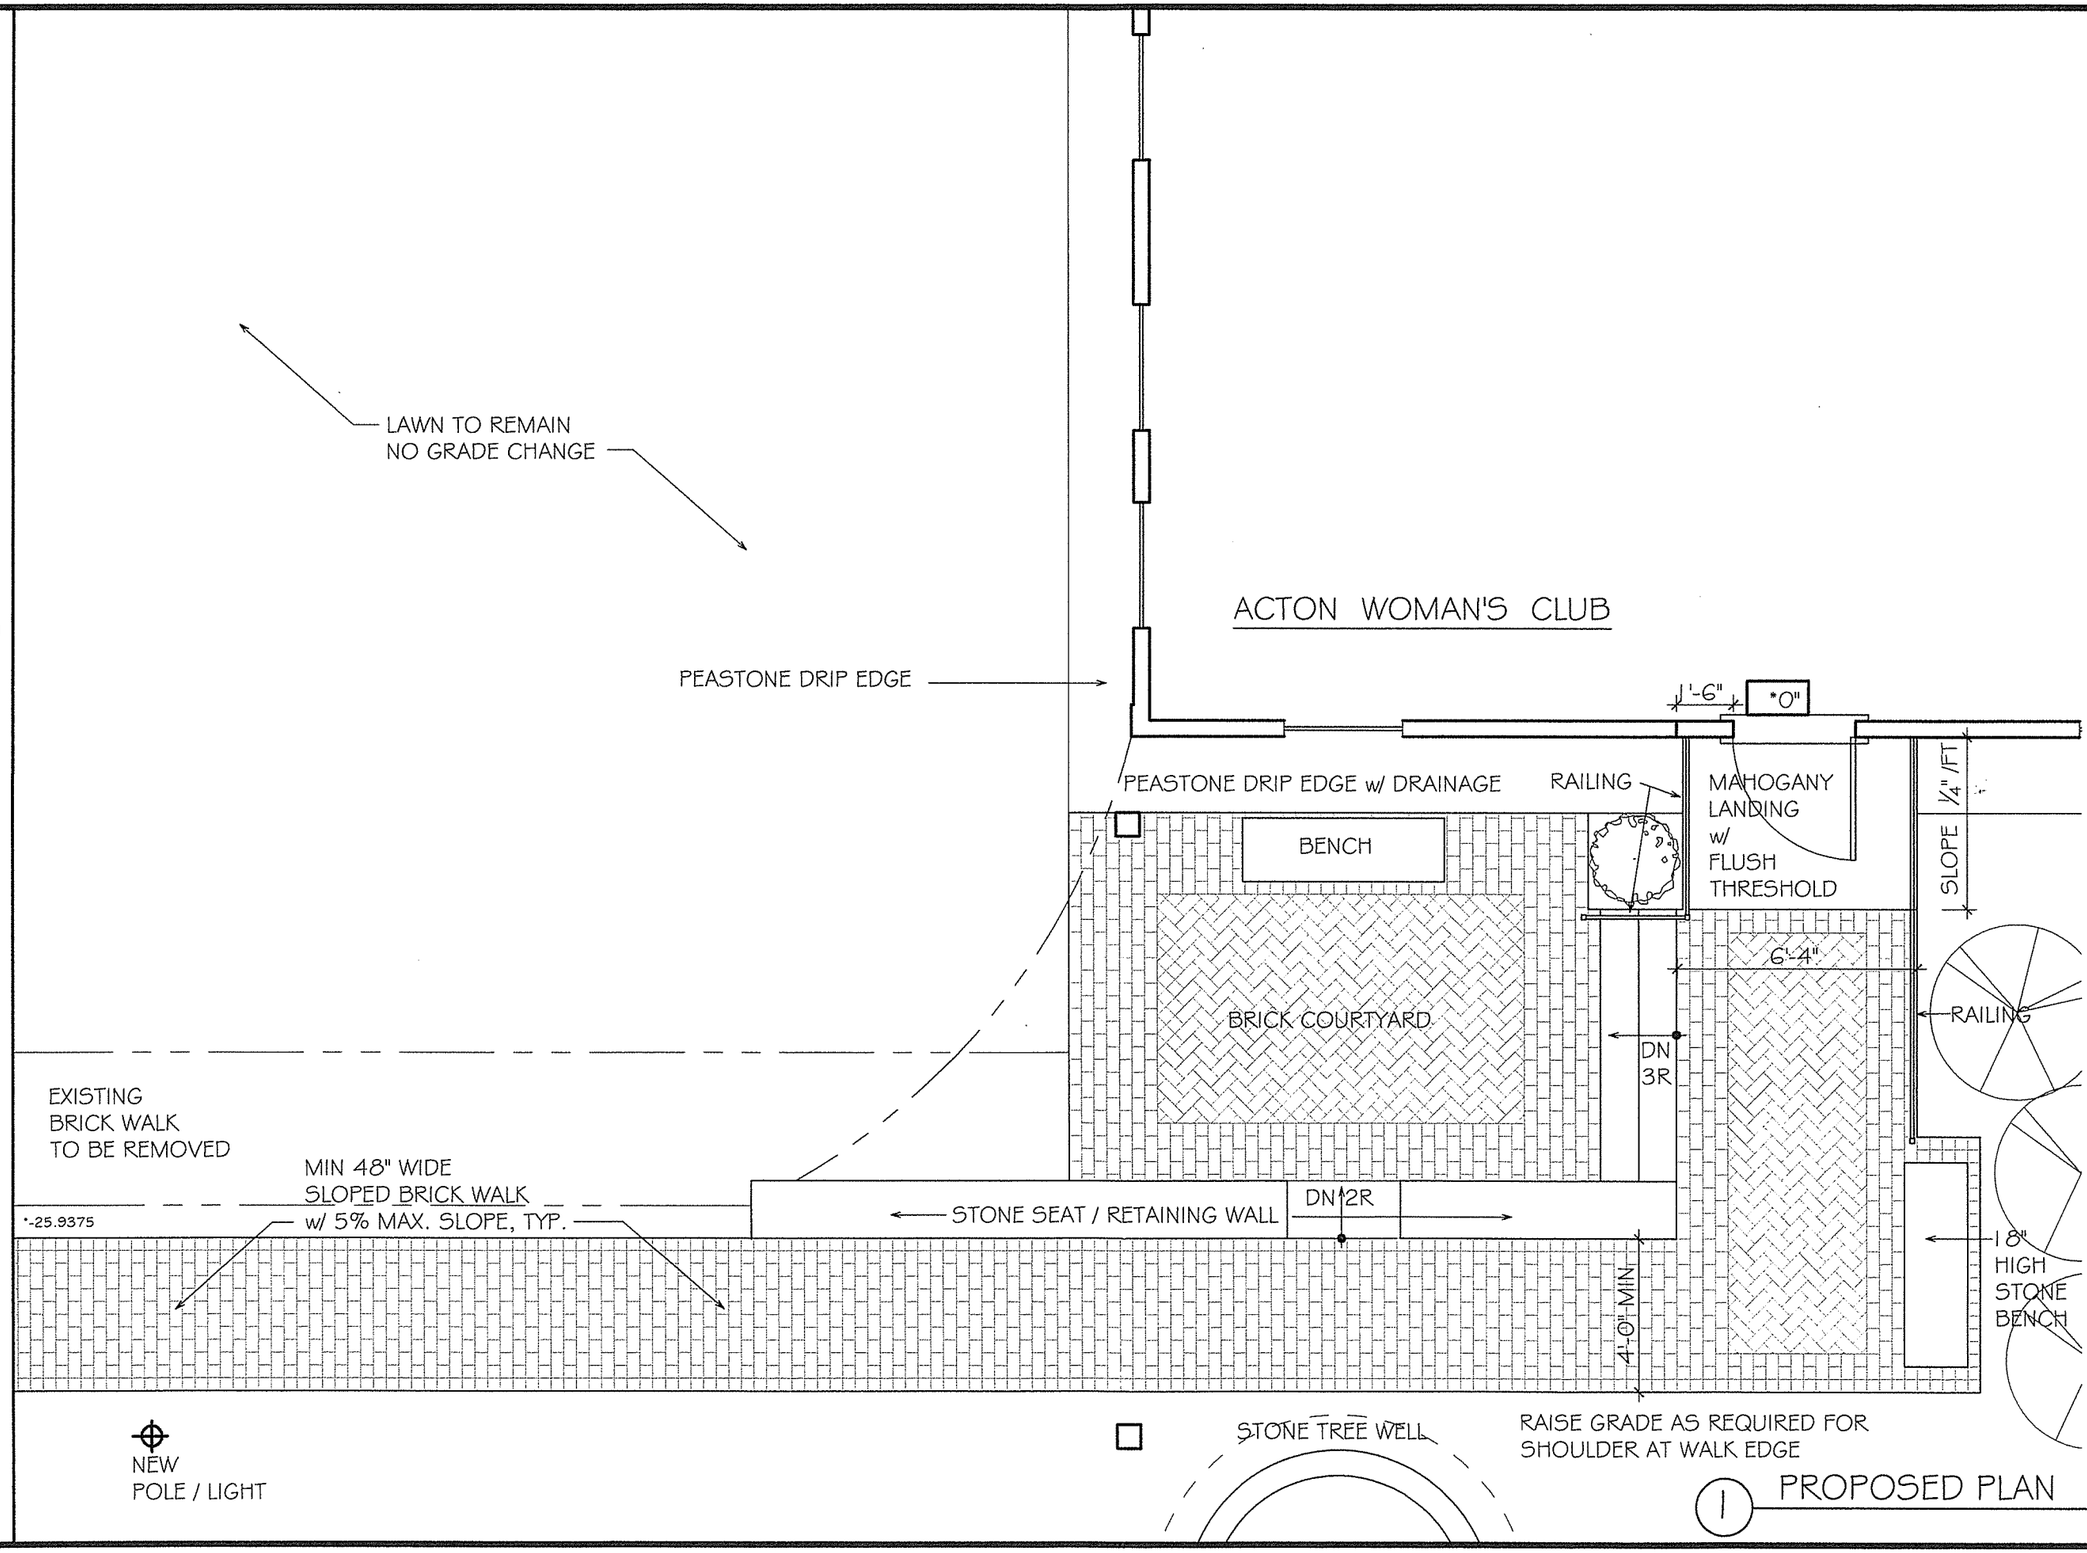

Anita L. Rogers AIA
2 Thoreau Rd,
Acton, MA
ph 978-263-8004
fax 978-264-4408

Kim Ahern ASLA
40 Foster St.
Littleton, MA
ph 978-486-0040
fax 978-486-0330

ACTON WOMAN'S CLUB
504 Main Street, Acton, MA

PROPOSED PLAN

scale: 1/4" = 1'-0"
date: 5/19/11
dn by: ALR

A1

3 ACTON WOMAN'S CLUB - EXISTING RIGHT SIDE ELEVATION

Anita L. Rogers AIA
2 Thoreau Rd, Acton, MA
ph 978-263-8004
fax 978-264-4408

ACTON WOMAN'S CLUB
504 Main Street, Acton, MA

scale: $\frac{1}{4}$" = 1'-0"
date: 5/19/11
dn by: ALR

ABI

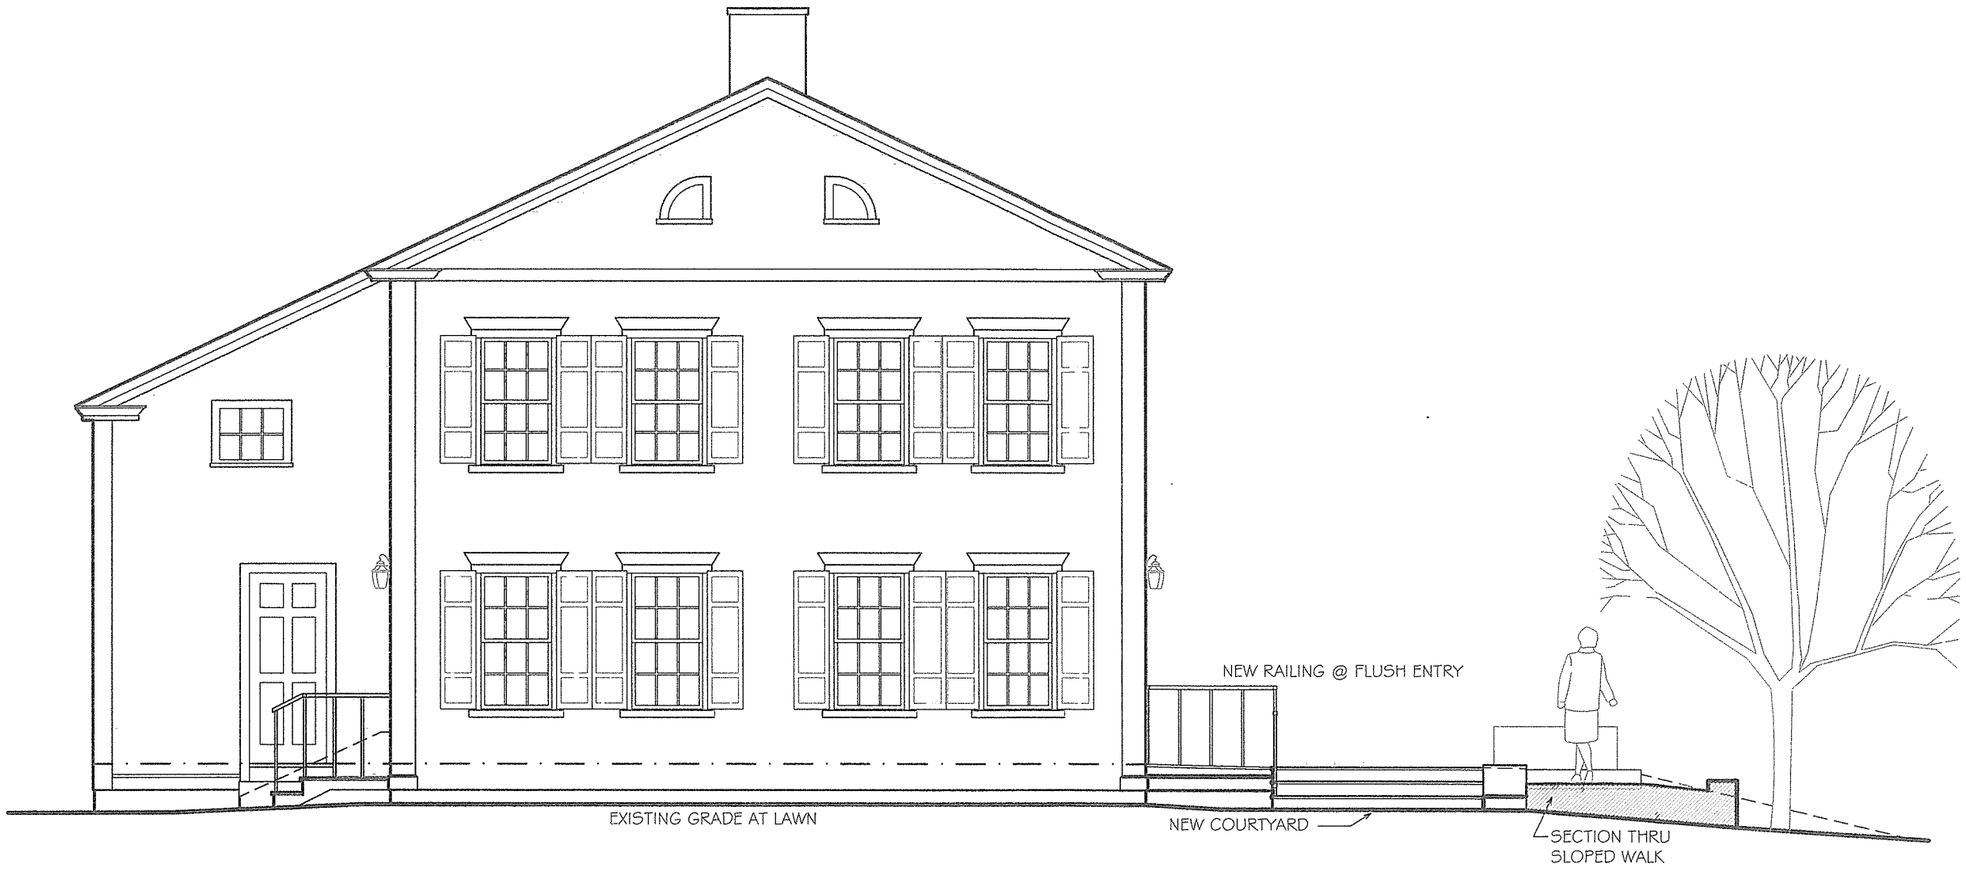

1 ACTON WOMAN'S CLUB - PROPOSED MAIN STREET ELEVATION
10.22.10

Anita L. Rogers AIA
2 Thoreau Rd,
Acton, MA
ph 978-263-8004
fax 978-264-4408

Kim Ahern ASLA
40 Foster St.
Littleton, MA
ph 978-486-0040
fax 978-486-0330

ACTON WOMAN'S CLUB
504 Main Street, Acton, MA

MAIN
STREET
ELEVATION

scale: $\frac{3}{16}$" = 1'-0"
date: 5/19/11
dn by: ALR

A2

1 ACTON WOMAN'S CLUB - PROPOSED RIGHT SIDE ELEVATION

Anita L. Rogers AIA
2 Thoreau Rd, Acton, MA
ph 978-263-8004
fax 978-264-4408

Kim Ahern ASLA
40 Foster St.
Littleton, MA
ph 978-486-0040
fax 978-486-0330

ACTON WOMAN'S CLUB
504 Main Street, Acton, MA

RIGHT SIDE ELEVATION

scale: $\frac{3}{16}$" = 1'-0"
date: 5/19/11
dn by: ALR

A3