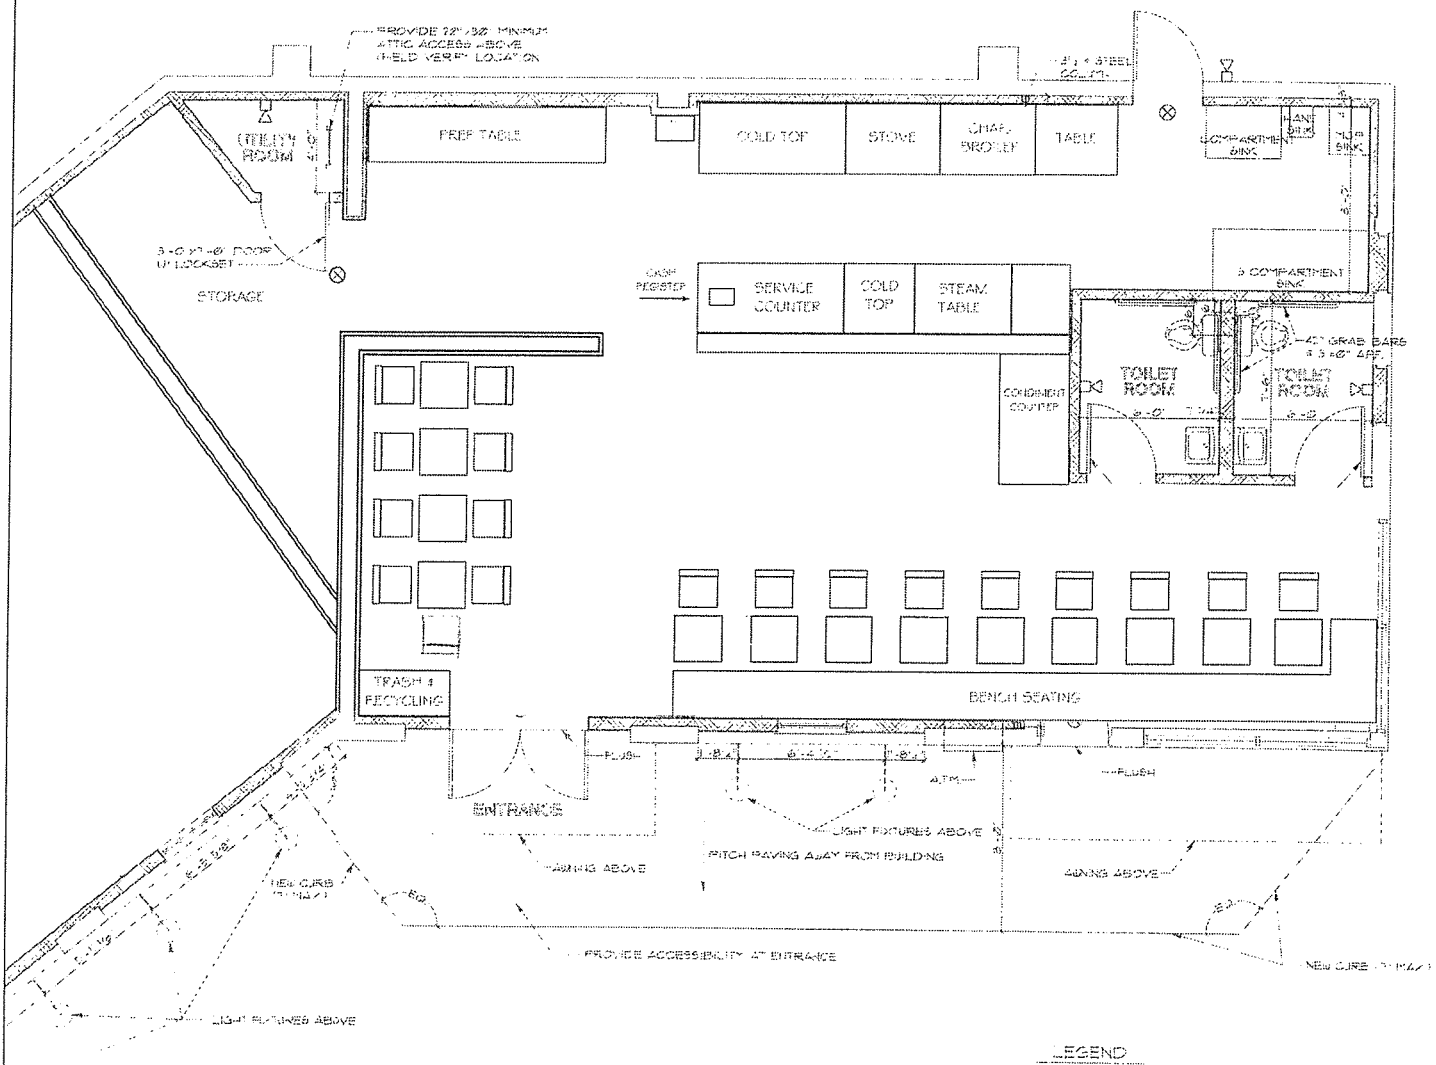

BUENO Y SANO

FIRST FLOOR PLAN

SCALE: 1/4" = 1'-0"

LEGEND

⊗ EXIT SIGN

EMERGENCY LIGHT