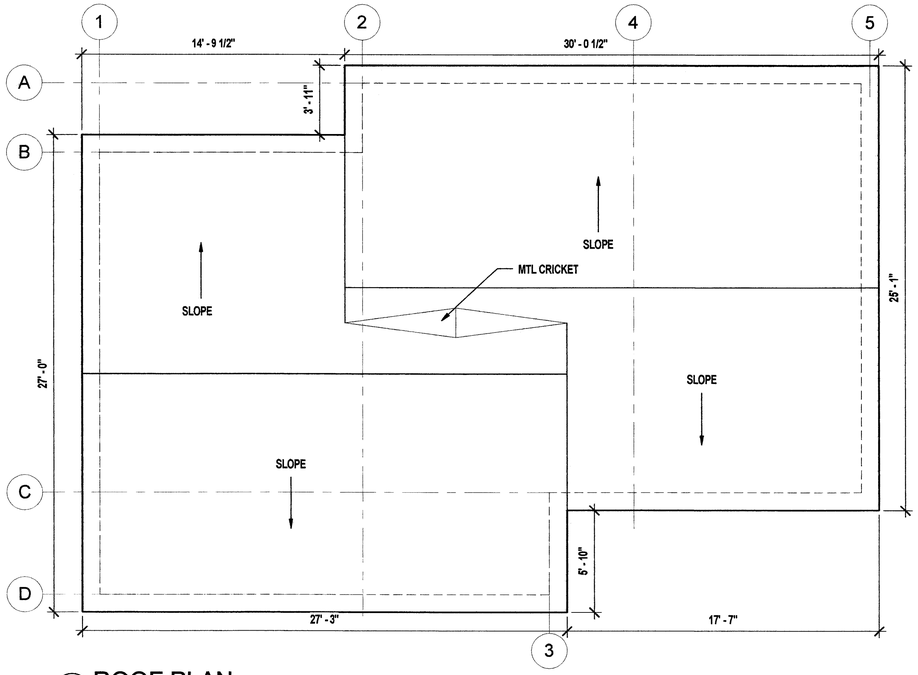

4 ROOF PLAN
SCALE: 1/4" = 1'-0"

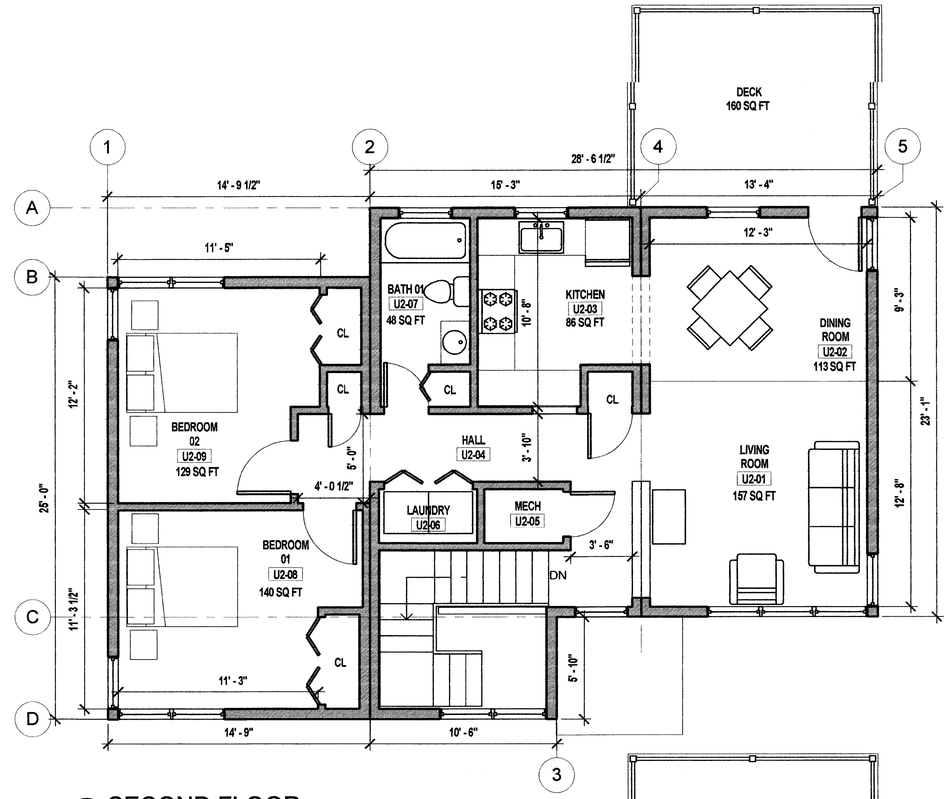

2 SECOND FLOOR
SCALE: 1/4" = 1'-0"
UNIT TYPE 2

UNIT TYPE 1 (ACC FLAT)
NET AREA - 883 SQ FT
GROSS AREA - 1089 SQ FT

UNIT TYPE 2 (2 BED FLAT)
NET AREA - 864 SQ FT
GROSS AREA - 1089 SQ FT

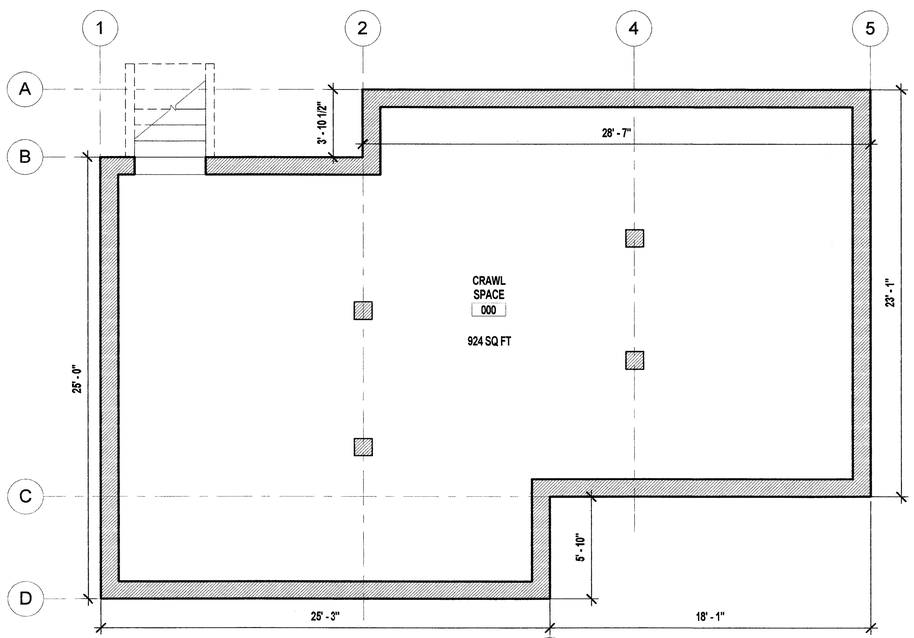

3 CRAWL SPACE PLAN
SCALE: 1/4" = 1'-0"

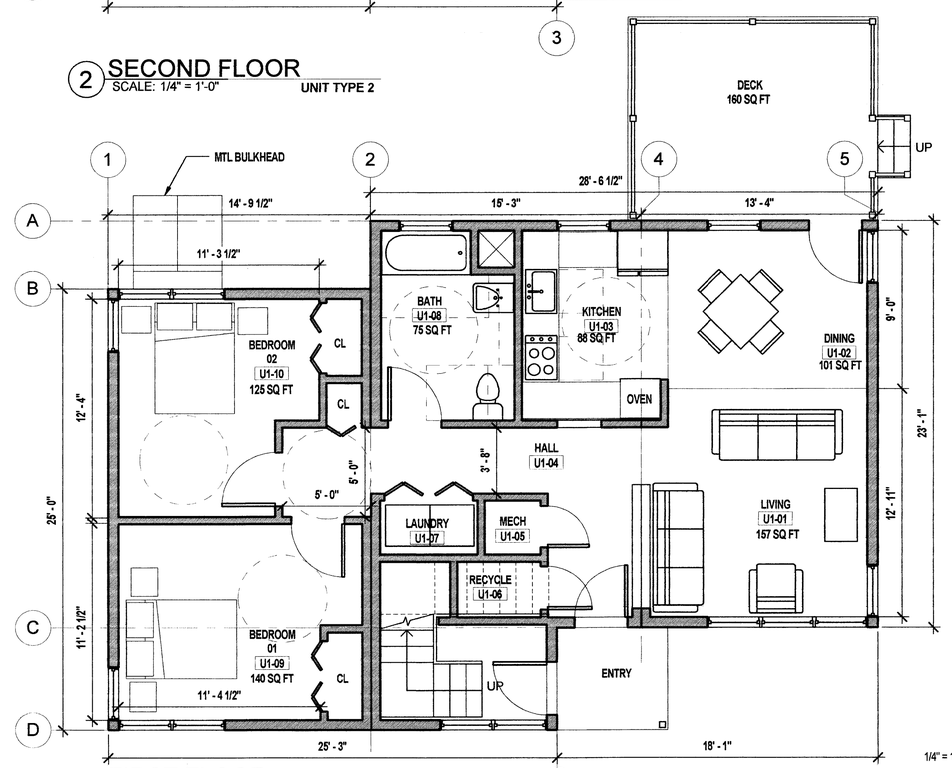

1 FIRST FLOOR
SCALE: 1/4" = 1'-0"
UNIT TYPE 1

PROJECT NORTH

1/4" = 1'-0" 0 2 4 8 FT

ACTON HOUSING AUTHORITY

MCCARTHY VILLAGE II

SACHEM WAY, ACTON, MA

COMPREHENSIVE PERMIT REV. 1

NOT FOR CONSTRUCTION

BAKER/WOHL ARCHITECTS

BWA

132 LINCOLN STREET, #4
BOSTON, MA 02111
TEL: 617.350.7420
FAX: 617.350.5383

Project No:	2915
Drawn By:	JT
Checked By:	AI/BB
Issue Date:	15 SEPTEMBER 2010

Revisions

No	Date	Description	By

Drawing Title:

BUILDING A FLOOR PLANS

Drawing Number:

A2.1

©Copyright Baker/Wohl Architects