4 NORTH ELEVATION
SCALE: 1/4" = 1'-0"

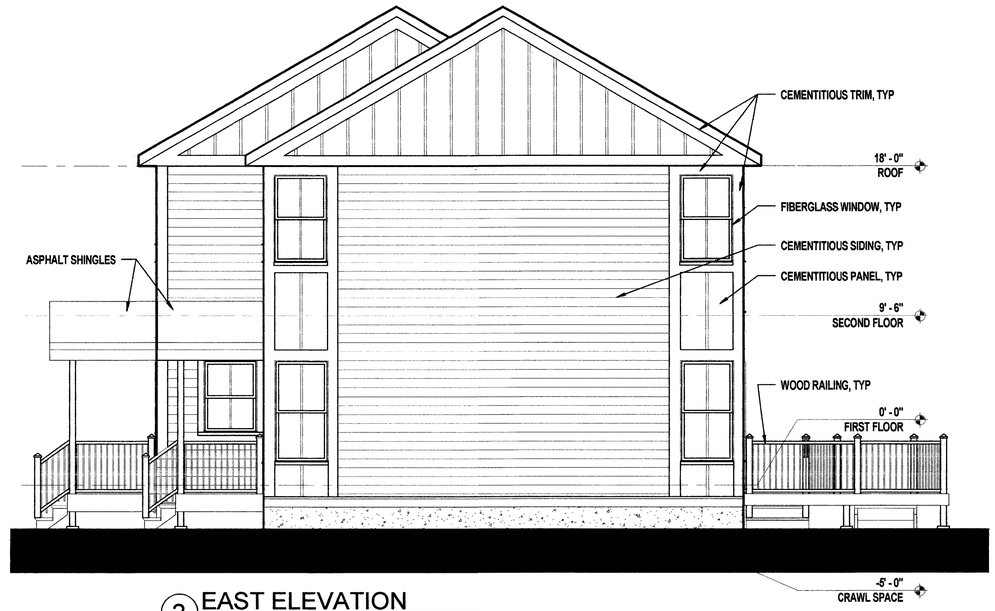

2 EAST ELEVATION
SCALE: 1/4" = 1'-0"

3 WEST ELEVATION
SCALE: 1/4" = 1'-0"

1 SOUTH ELEVATION
SCALE: 1/4" = 1'-0"

1/4" = 1'-0" 0 2 4 8 FT

ACTON HOUSING AUTHORITY

MCCARTHY VILLAGE II

SACHEM WAY, ACTON, MA

COMPREHENSIVE PERMIT REV. 1

NOT FOR CONSTRUCTION

BAKER/WOHL ARCHITECTS

BWA

132 LINCOLN STREET, #4
BOSTON, MA 02111
TEL: 617.350.7420
FAX: 617.350.5383

Project No:	2915
Drawn By:	JT
Checked By:	AI/BB
Issue Date:	15 SEPTEMBER 2010

Revisions

No	Date	Description	By

Drawing Title:

BUILDINGS E-F ELEVATIONS

Drawing Number:

A3.3