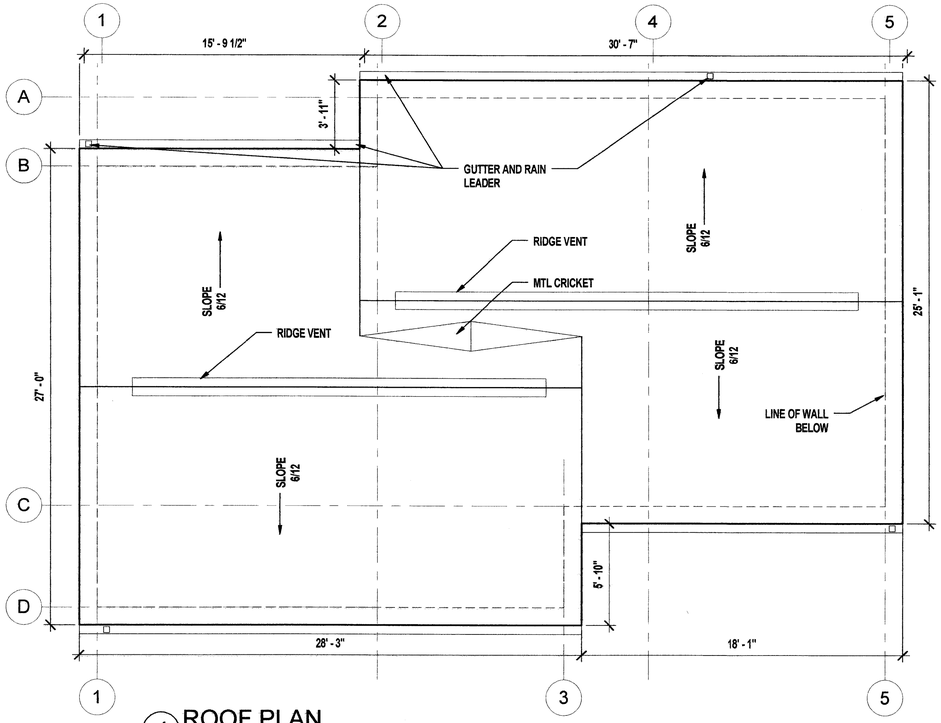

4 ROOF PLAN
SCALE: 1/4" = 1'-0"

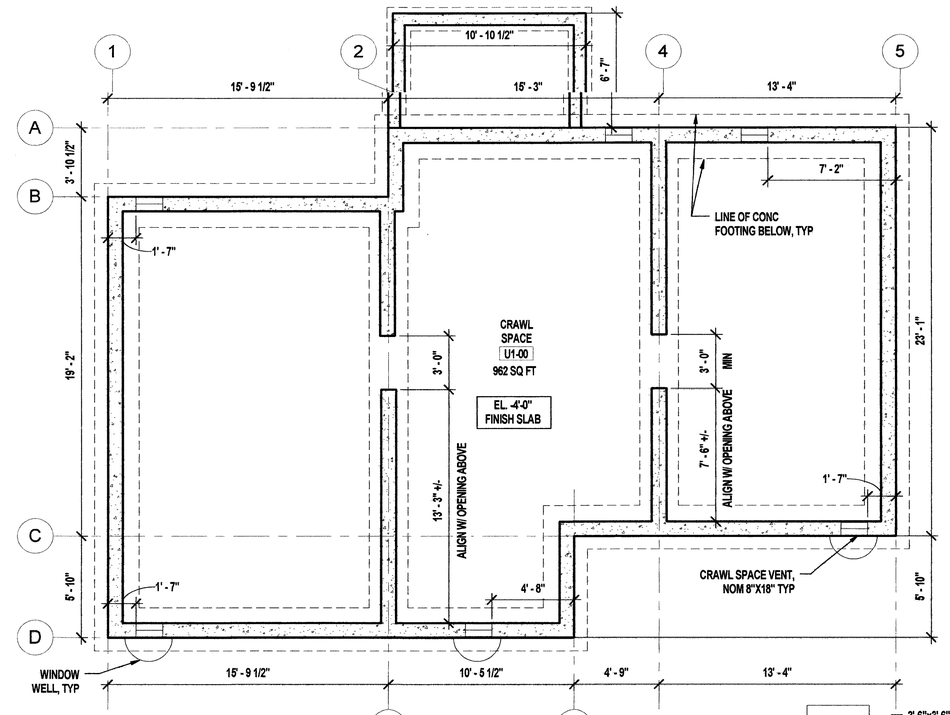

3 CRAWL SPACE PLAN
SCALE: 1/4" = 1'-0"

SHEET NOTES

1. DIMENSIONS ARE TO FACE OF STUD UON
2. SEE CIVIL DRAWINGS FOR SITE GRADING INFORMATION
3. SEE SHEET A5.1 AND A5.2 FOR ENLARGED KITCHEN AND BATH PLANS AND ELEVATIONS

UNIT TYPE 1 (ACC FLAT)
NET AREA - 907 SQ FT
GROSS AREA - 1114 SQ FT

UNIT TYPE 2 (2 BED FLAT)
NET AREA - 888 SQ FT
GROSS AREA - 1114 SQ FT

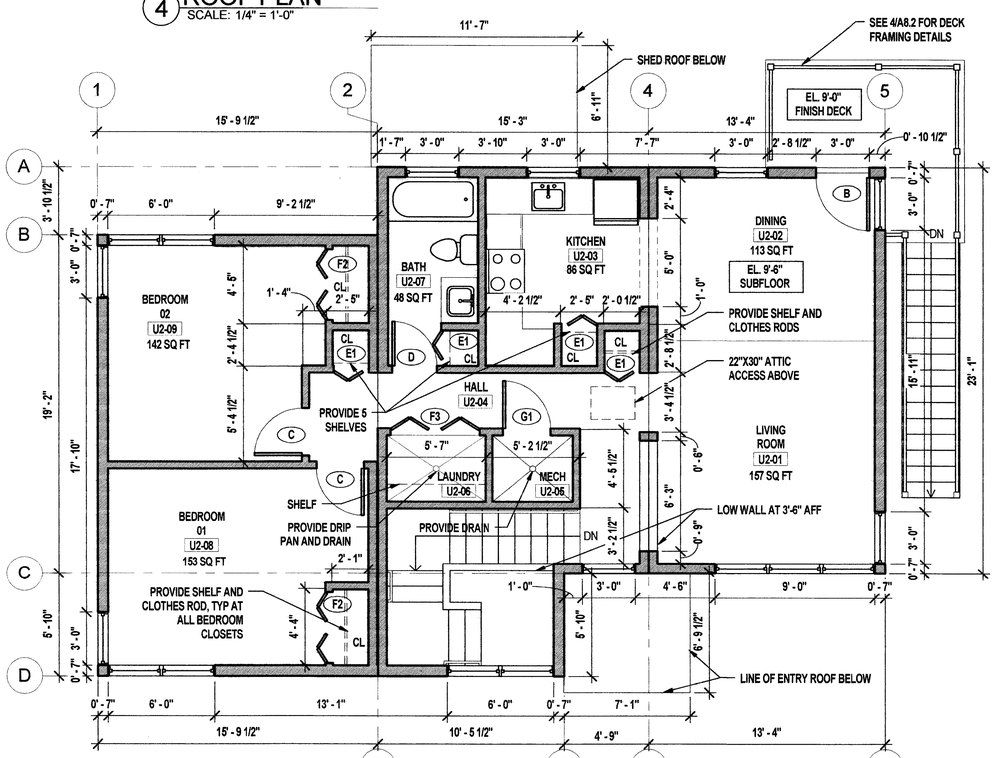

2 SECOND FLOOR
SCALE: 1/4" = 1'-0"
UNIT TYPE 2

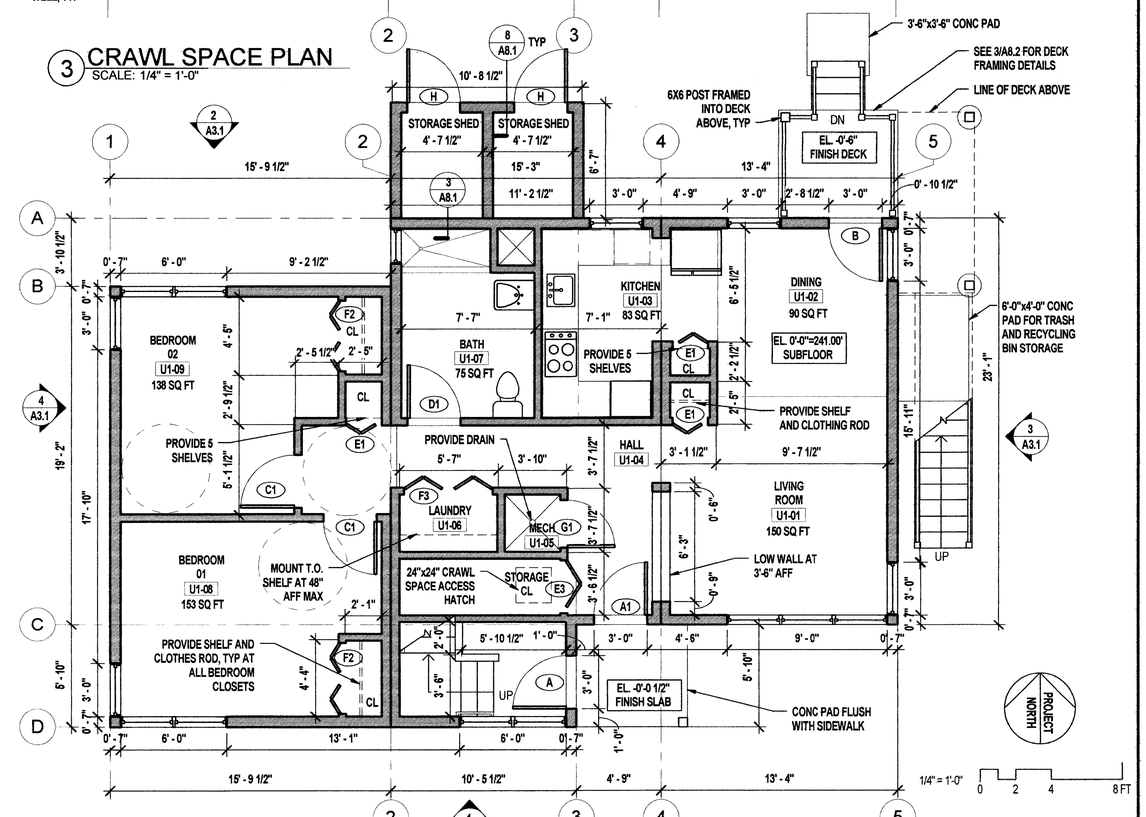

1 FIRST FLOOR
SCALE: 1/4" = 1'-0"
UNIT TYPE 1

ACTON HOUSING AUTHORITY

MCCARTHY VILLAGE II

SACHEM WAY, ACTON, MA

BAKER/WOHL ARCHITECTS

132 LINCOLN STREET, #4
BOSTON, MA 02111
TEL: 617.350.7420
FAX: 617.350.5383

Project No:	2915
Drawn By:	JT
Checked By:	AI
Issue Date:	29 FEBRUARY 2012

Revisions

No	Date	Description	By

Drawing Title:

BUILDING A FLOOR PLANS

Drawing Number:

A2.1

©Copyright Baker/Wohl Architects