SHEET NOTES

1. DIMENSIONS ARE TO FACE OF STUD U.O.N
2. SEE CIVIL DRAWINGS FOR SITE GRADING INFORMATION
3. CONDITIONS DEPICTED REFLECT BUILDING B. BUILDINGS C AND D CONDITIONS SIMILAR - SEE SITE AND CIVIL DRAWINGS
4. SEE A2.4 FOR UNITS TYPE 04 DIMENSIONS
5. SEE A5.3 AND A5.4 FOR ENLARGED KITCHEN AND BATH PLANS AND ELEVATIONS
6. UNIT #19 IN BUILDING C HAS BEEN DESIGNATED FOR USE BY VISUAL AND HEARING IMPAIRED RESIDENTS - SEE ELECTRICAL SPEC FOR REQUIREMENTS

UNIT TYPE 04 (2 BED)
NET AREA - 911 SQ FT
GROSS AREA - 1184 SQ FT

UNIT TYP 03 (3 BED)
NET AREA - 1194 SQ FT
GROSS AREA - 1498 SQ FT

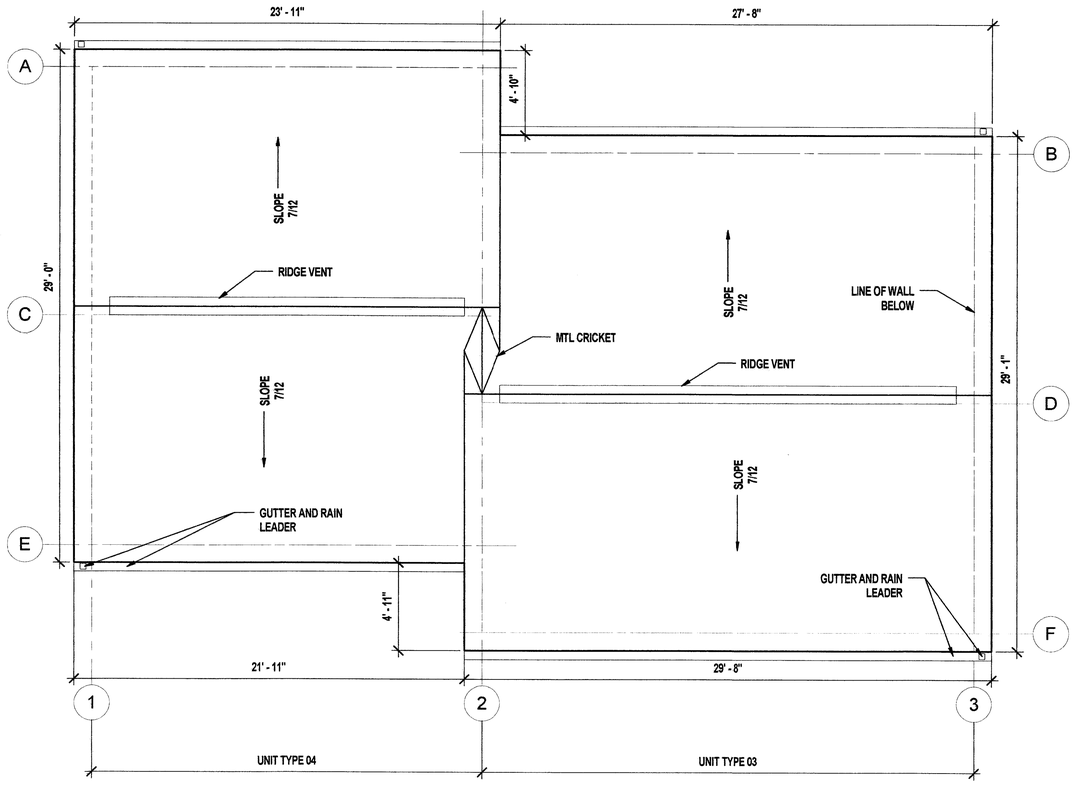

2 ROOF PLAN
SCALE: 1/4" = 1'-0"

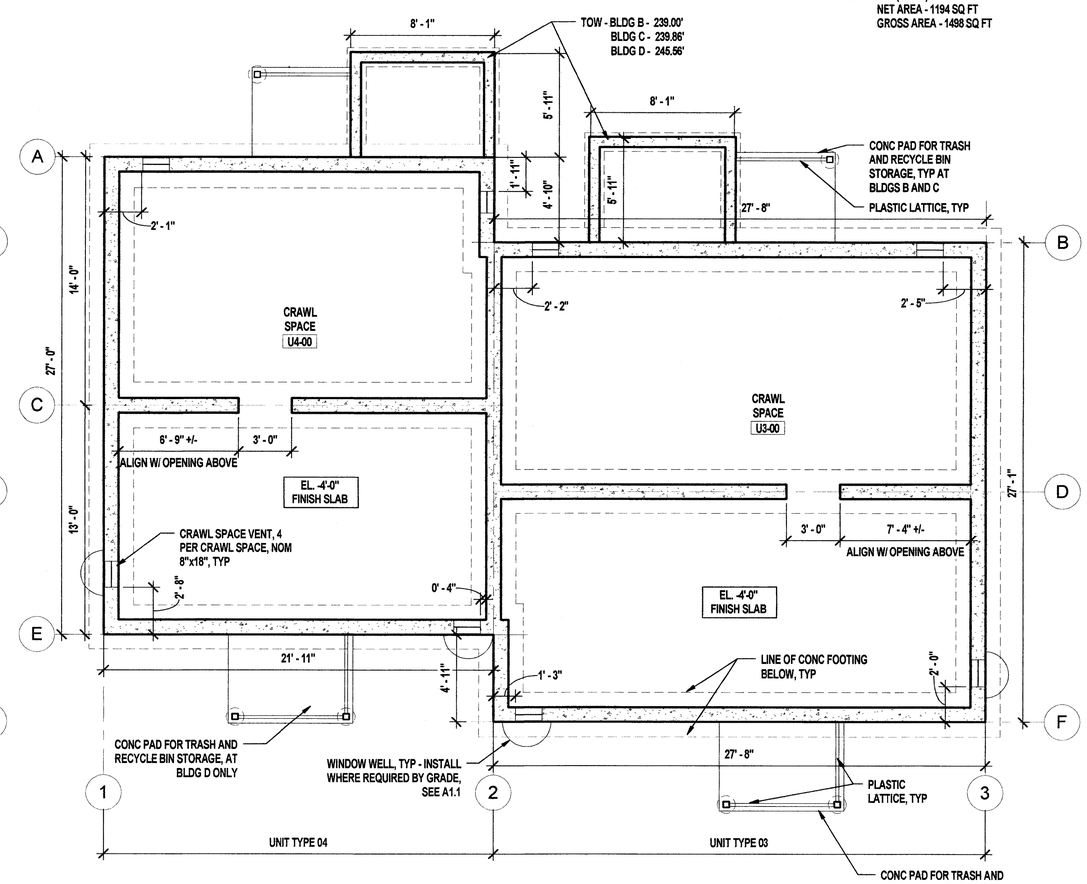

1 CRAWL SPACE PLAN
SCALE: 1/4" = 1'-0"

ACTON HOUSING AUTHORITY

MCCARTHY VILLAGE II

SACHEM WAY, ACTON, MA

BAKER/WOHL ARCHITECTS

BWA

132 LINCOLN STREET, #4
BOSTON, MA 02111
TEL: 617.350.7420
FAX: 617.350.5383

Project No:	2915
Drawn By:	JT
Checked By:	AI
Issue Date:	29 FEBRUARY 2012

Revisions

No	Date	Description	By

Drawing Title:

BUILDINGS B-D CRAWL SPACE AND ROOF PLANS

Drawing Number:

A2.3