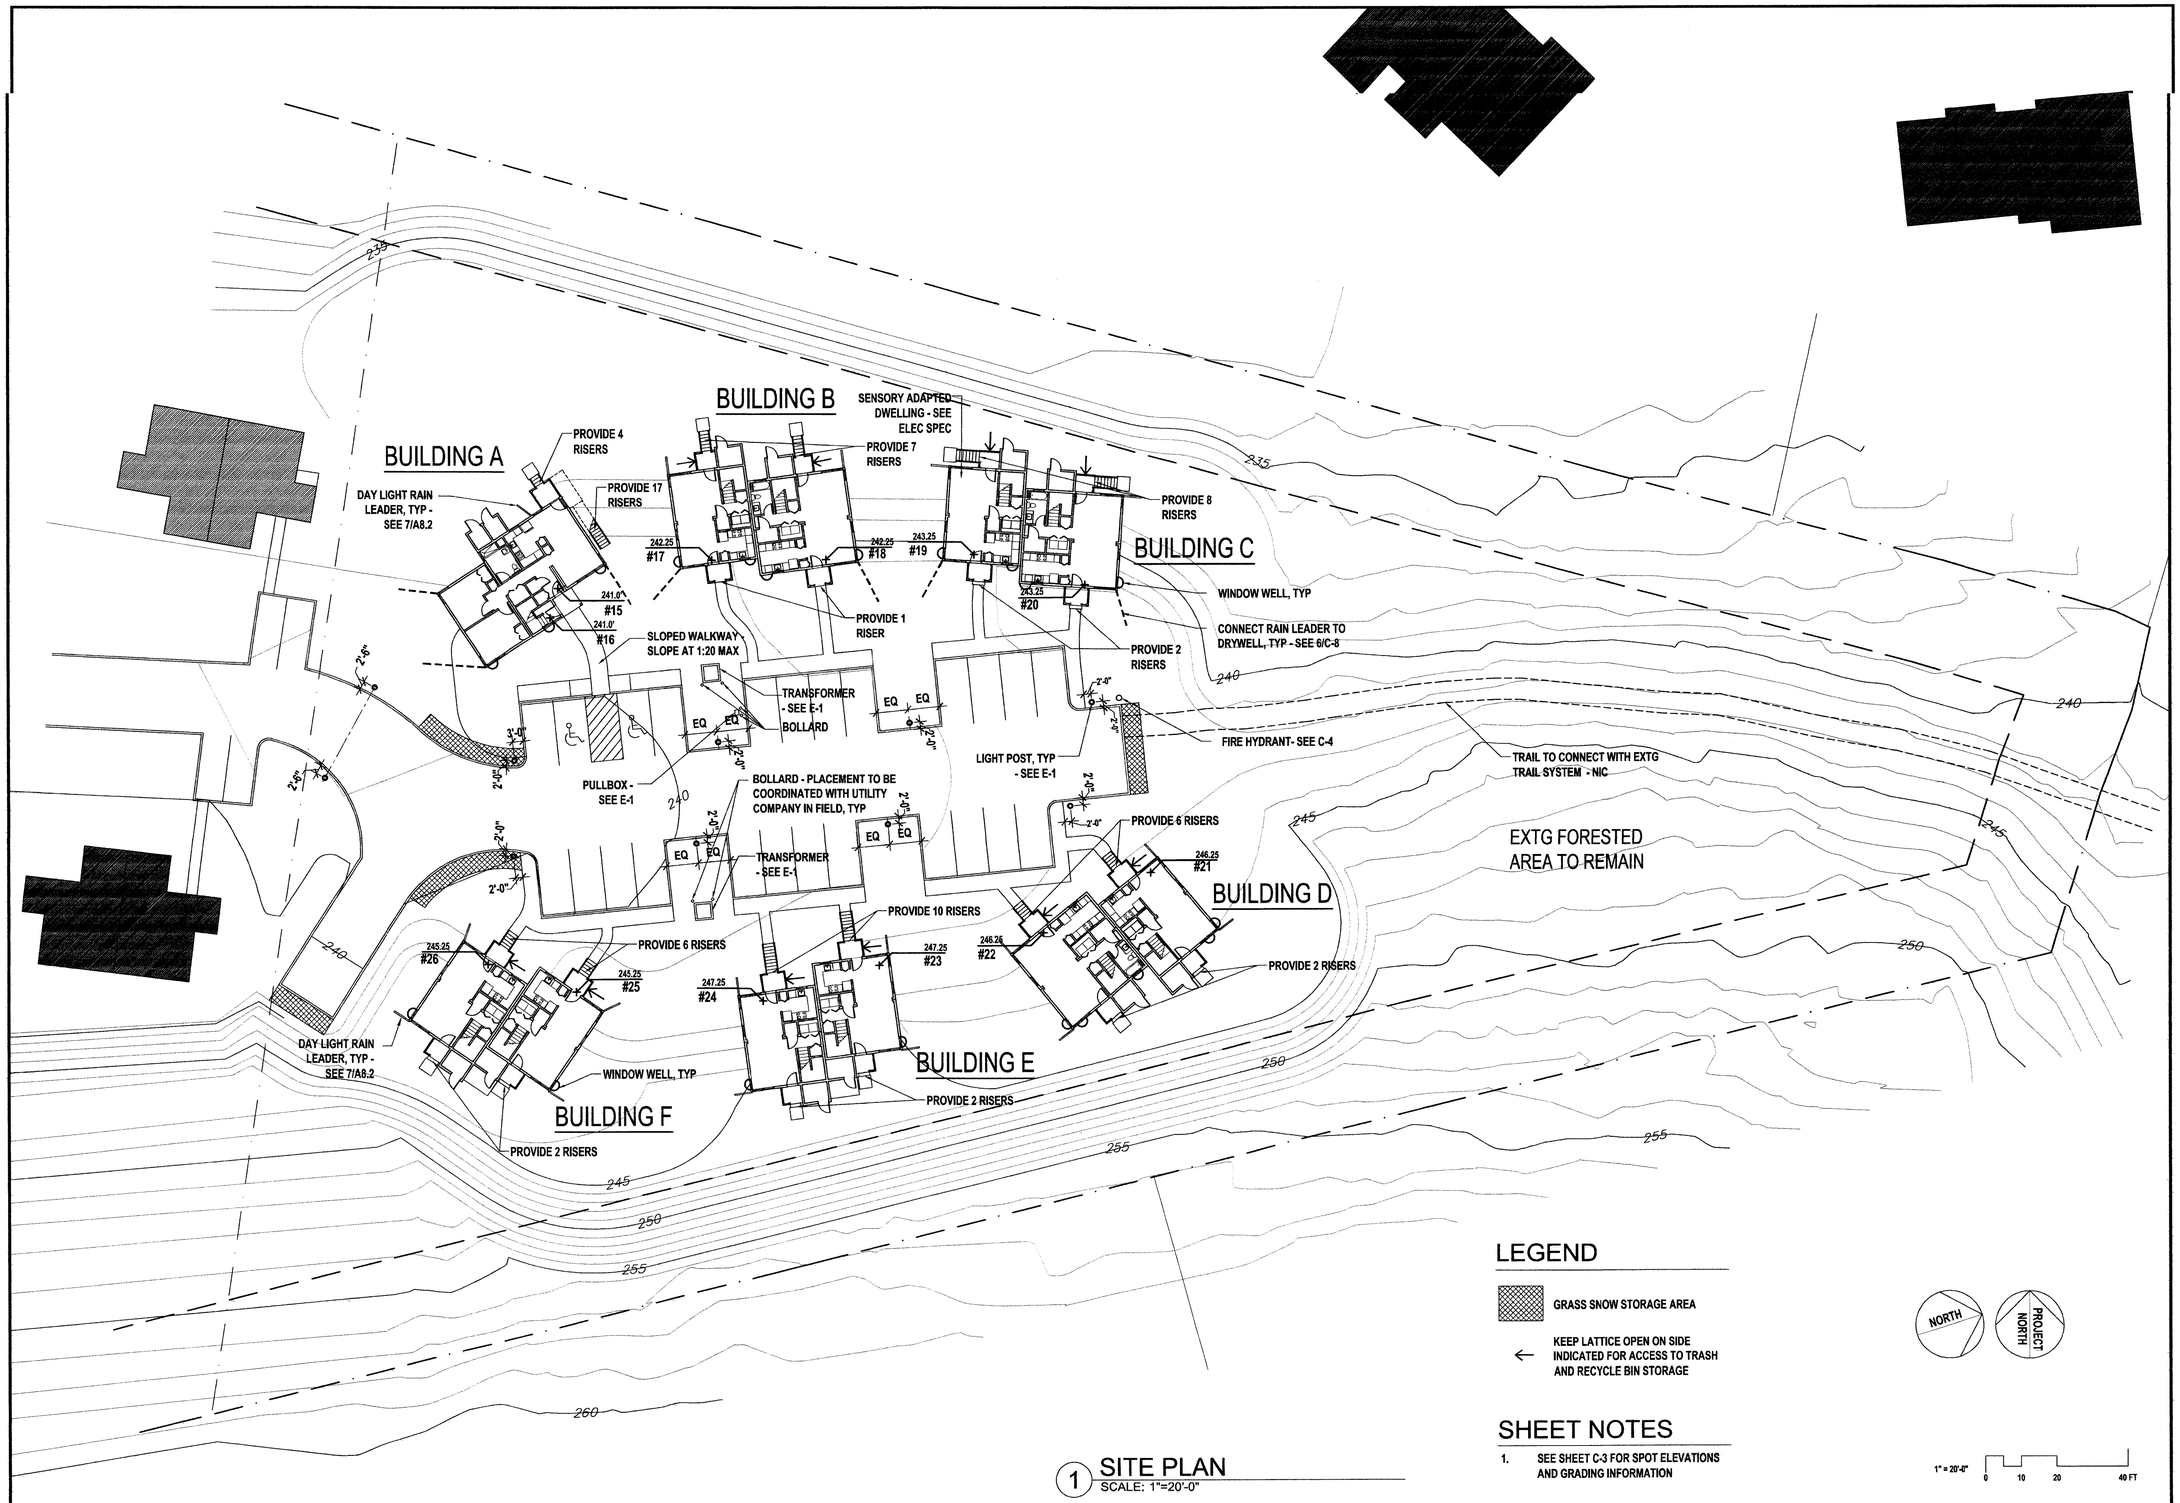

LEGEND

GRASS SNOW STORAGE AREA

← KEEP LATTICE OPEN ON SIDE INDICATED FOR ACCESS TO TRASH AND RECYCLE BIN STORAGE

SHEET NOTES

1. SEE SHEET C-3 FOR SPOT ELEVATIONS AND GRADING INFORMATION

NORTH

PROJECT NORTH

1" = 20'-0" 0 10 20 40 FT

1 SITE PLAN
SCALE: 1"=20'-0"

ACTON HOUSING AUTHORITY

McCARTHY VILLAGE II

SACHEM WAY, ACTON, MA

REGISTERED ARCHITECT PHILIP HUSSEIN ISRAIL No. 3509 BOSTON MA

BAKER/WOHL ARCHITECTS

BWA

132 LINCOLN STREET, #4
BOSTON, MA 02111
TEL: 617.350.7420
FAX: 617.350.5383

Project No:	2915
Drawn By:	JT
Checked By:	AI
Issue Date:	29 FEBRUARY 2012

Revisions

No	Date	Description	By

Drawing Title:

SITE PLAN

Drawing Number:

A1.1