FRONT ELEVATION

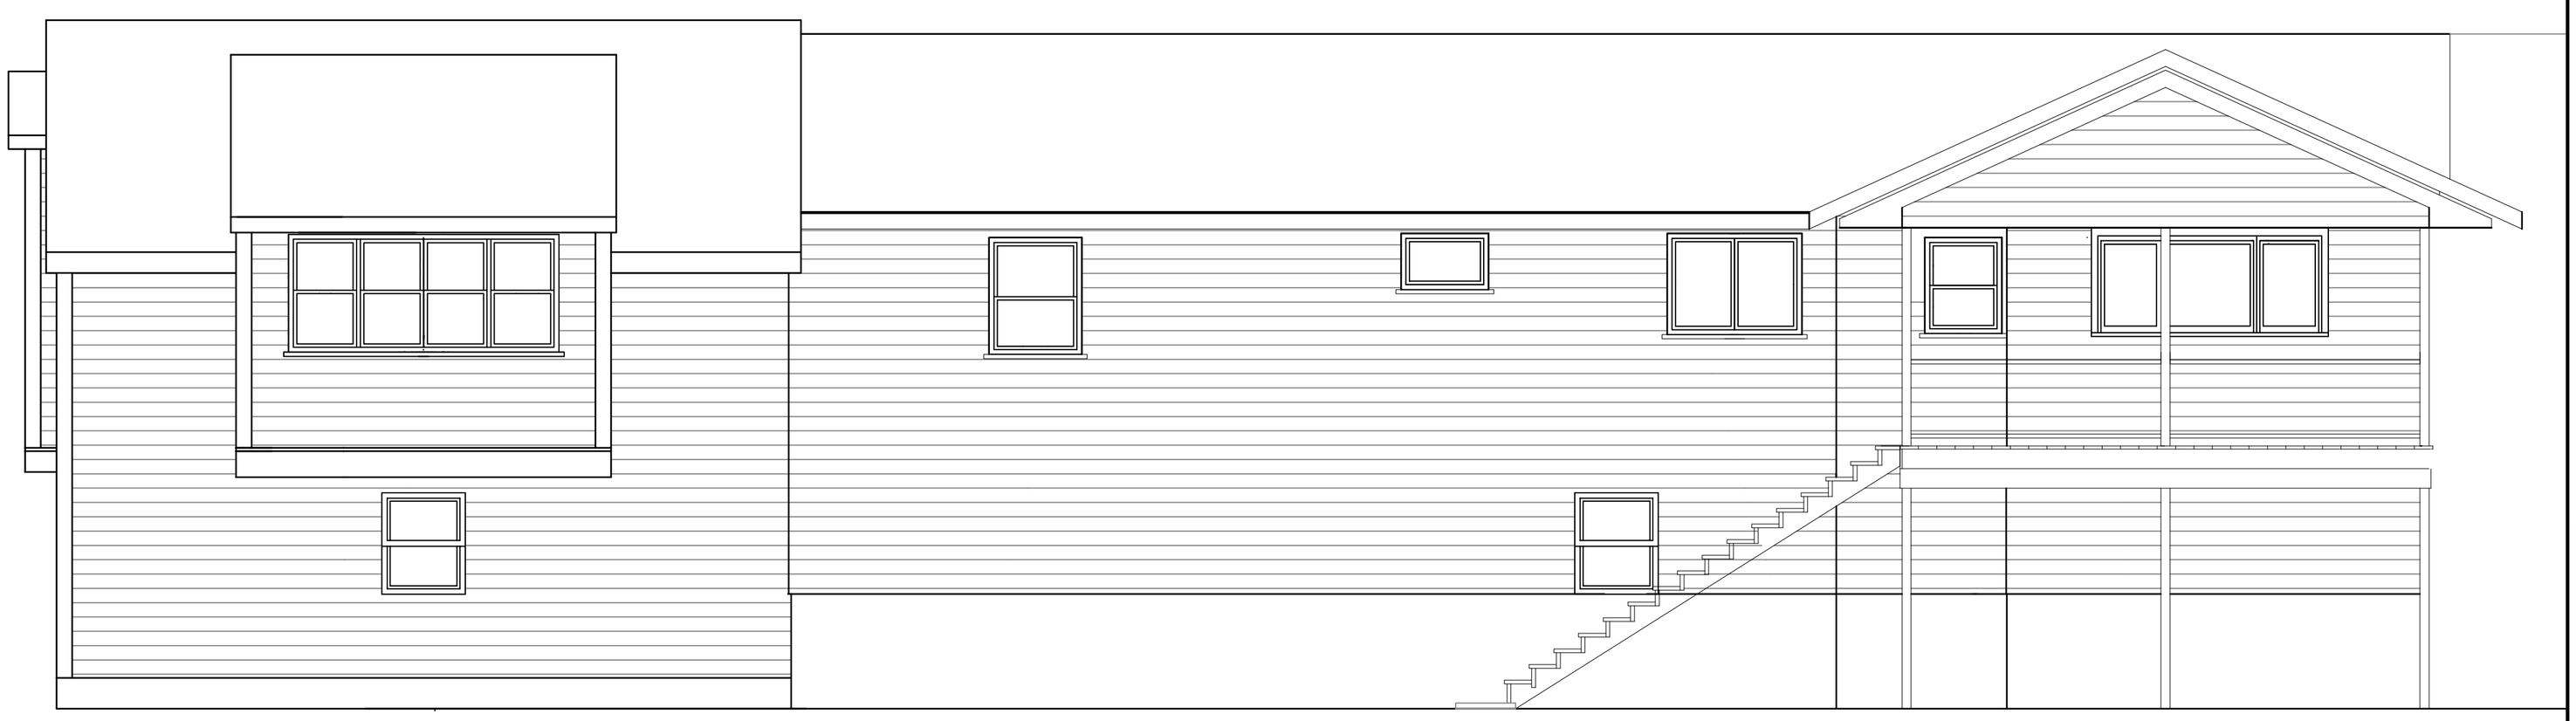

REAR ELEVATION

NO.	REVISIONS

CONCORD LUMBER CORPORATION
LITTLETON LUMBER
ARCHITECTURE DEPARTMENT
P.O. BOX 1526 ○ 2 OMEGA WAY ○ LITTLETON, MA. 01460
Tel: 978○ 486○ 0761 FAX: 978○ 486○ 0762

STAMP:

HENDERLONG RESIDENCE ADDITION
154 WILLOW ROAD, ACTON, MA

FRONT & REAR ELEVATIONS

DRAWN :	CHECKED :
JEG	PJB

DATE : 9-27-12

SCALE : 1/4" = 1'-0"

JOB NO. : 12D4-28

CONSTRUCTION DRAWING

A-3

© COPYRIGHT CONCORD LUMBER CORPORATION 2011